
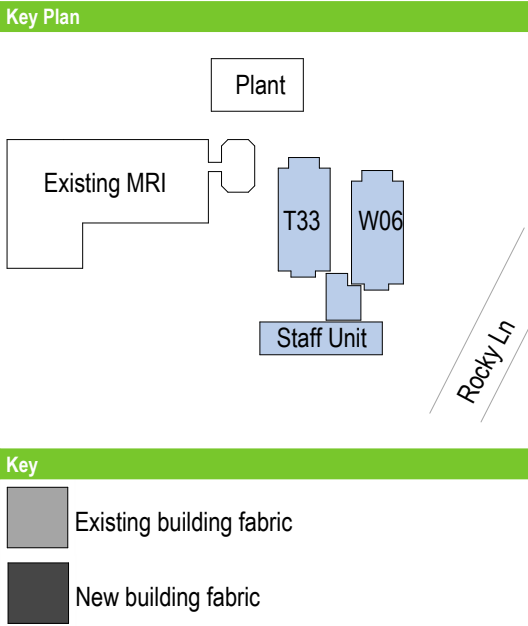


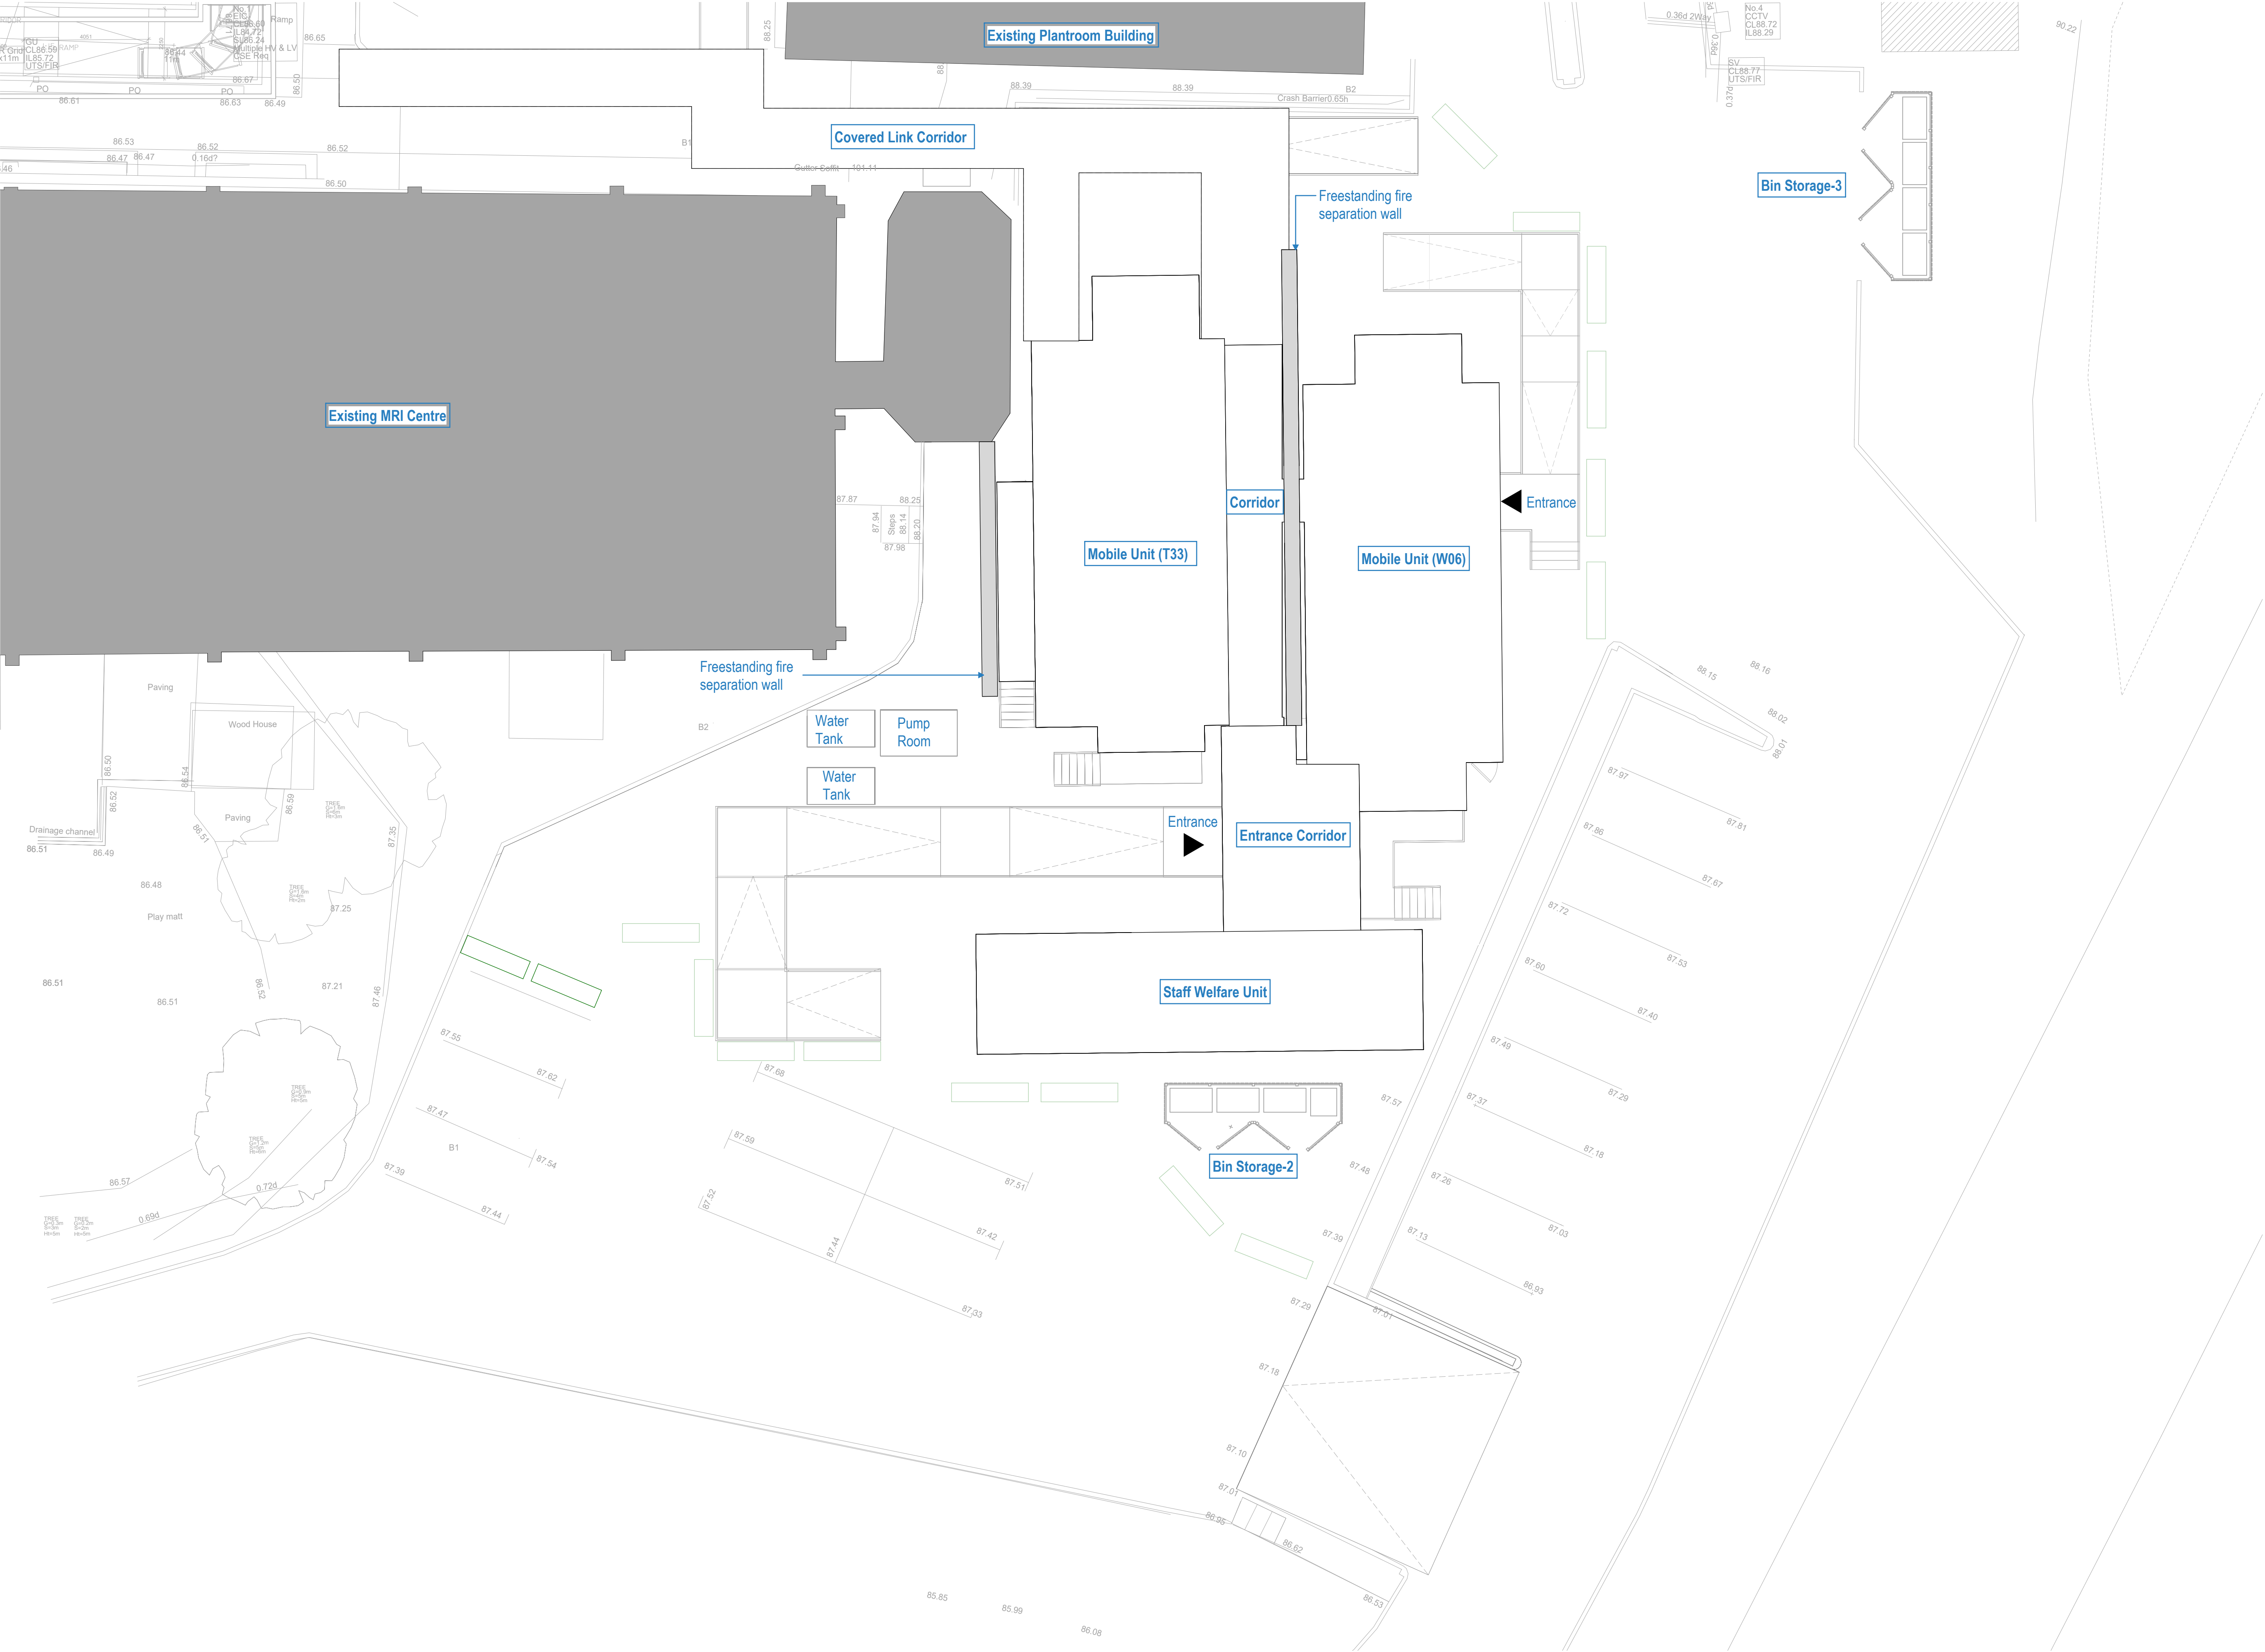

Vanguard
Healthcare Solutions

Rev	Date	Description/ Drawn/ Sign
A01	29.06.26	First Issue/ RR/ MJF

sonnemanntoon

3rd Floor, Camelford House, 87-90 Albert Embankment,
London, SE1 7TP, United Kingdom
+44 (0)20 7580 8881 www.st-arch.co.uk

Drawing not intended to be scaled. If scaling from the drawing is required, be aware of reprographic discrepancies and tolerances, critical dimensions to be checked. Architect to be informed of all discrepancies in dimensions. Contractor to check all dimensions on site. © Drawing protected by copyright

Project Title
**VANGUARD
PRINCESS ROYAL HOSPITAL**

Drawing Title
**PROPOSED PLANS
Planning - Roof**

Scale
1: 100 @A1
1: 200 @A3


Status
APPROVAL

Revision
A01

Drawing number
2575-ST-XX-01-DR-A-2253

1
2253

Roof Plan
1 : 100

 

0 1 5 10m