



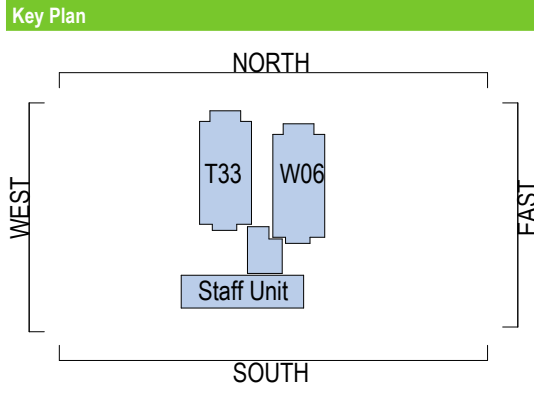


Notes


1. This drawing is prepared solely for town planning submission purposes. It is not intended nor suitable for construction purposes.

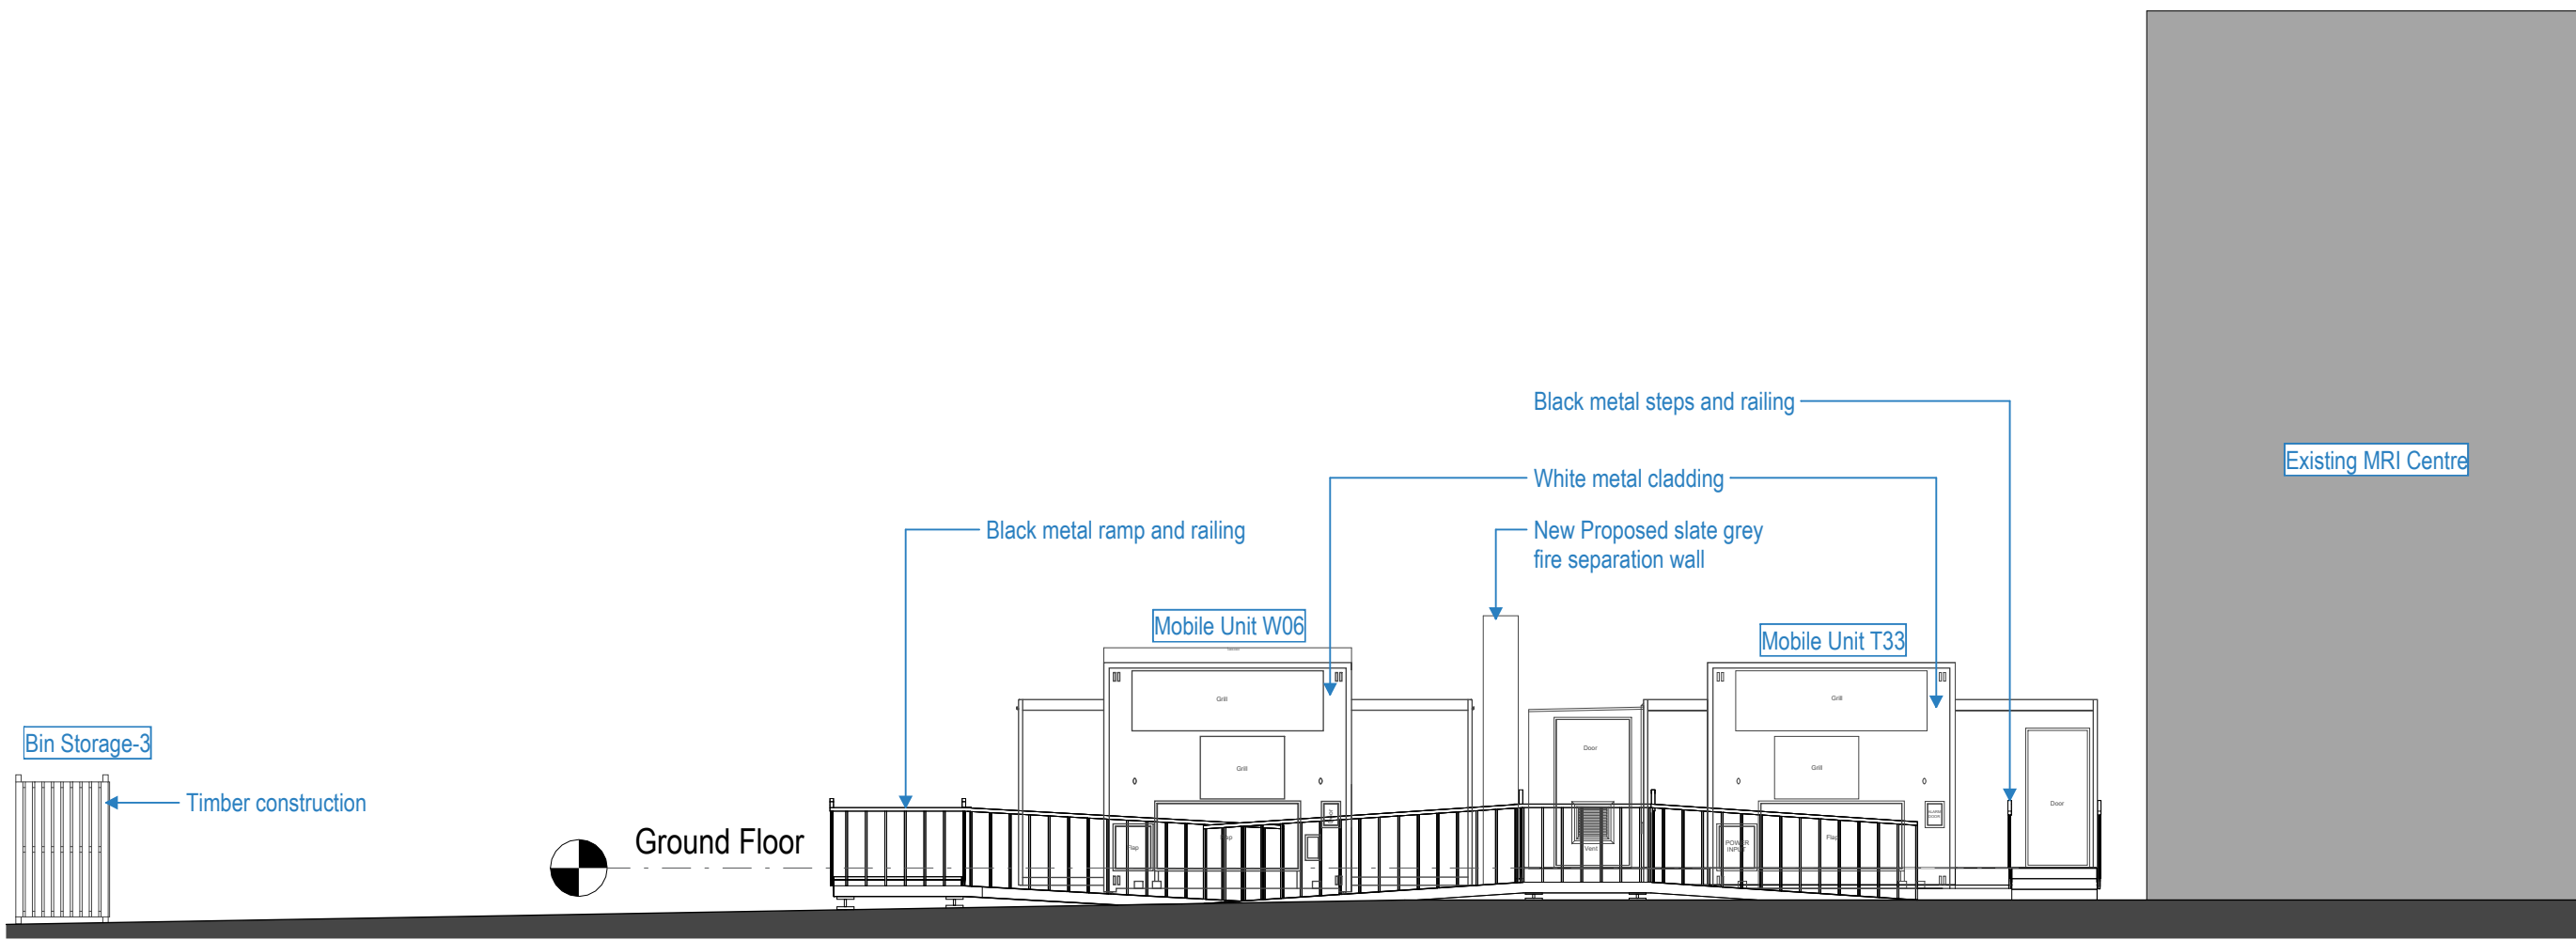


01
3251 North Elevation
1 : 100

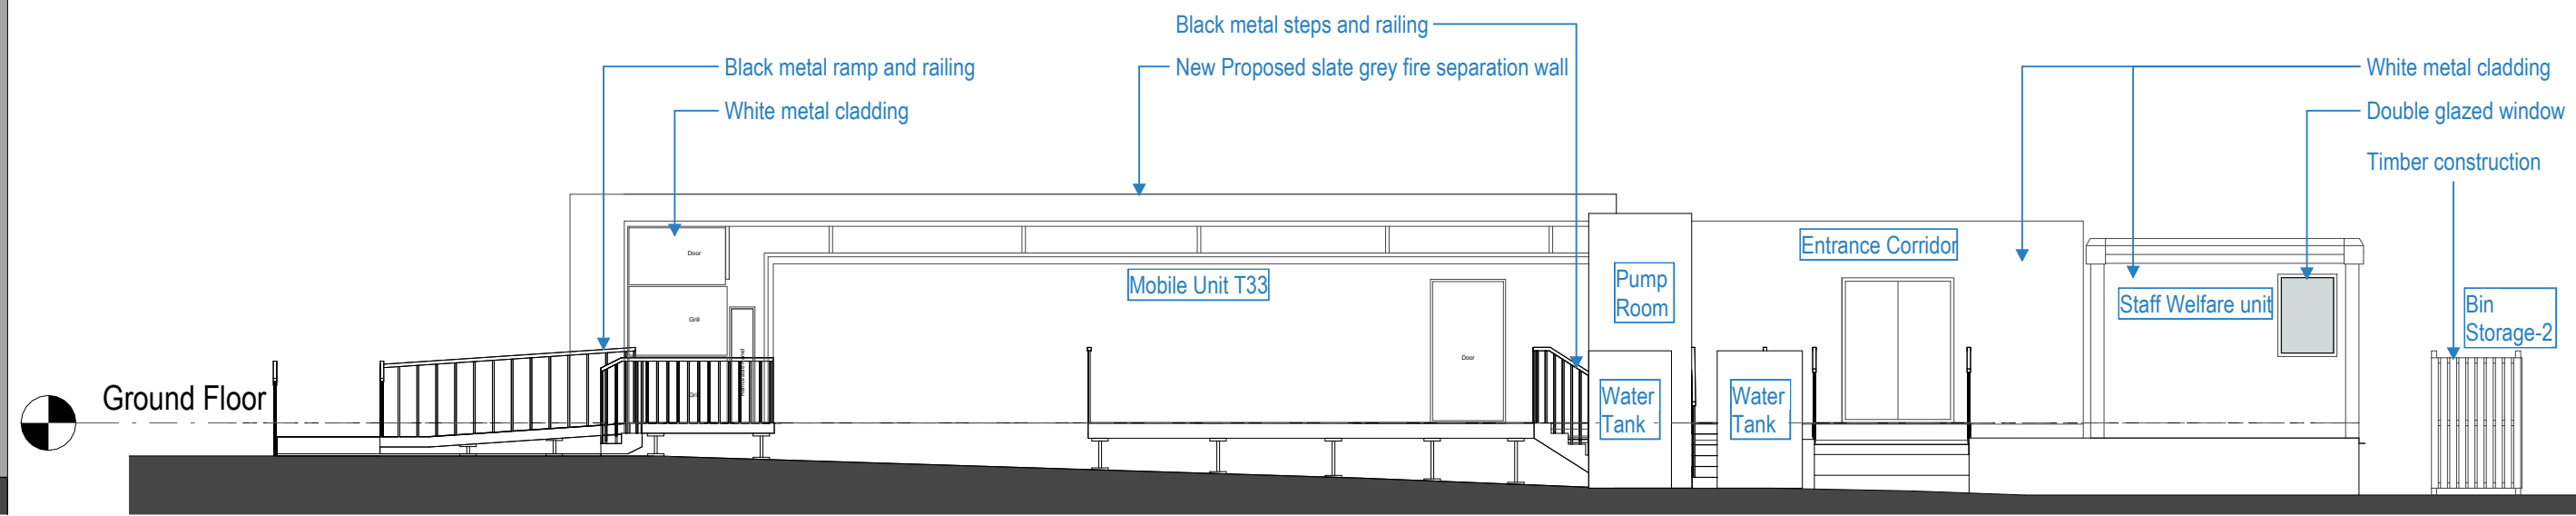


02
3251 West Elevation
1 : 100

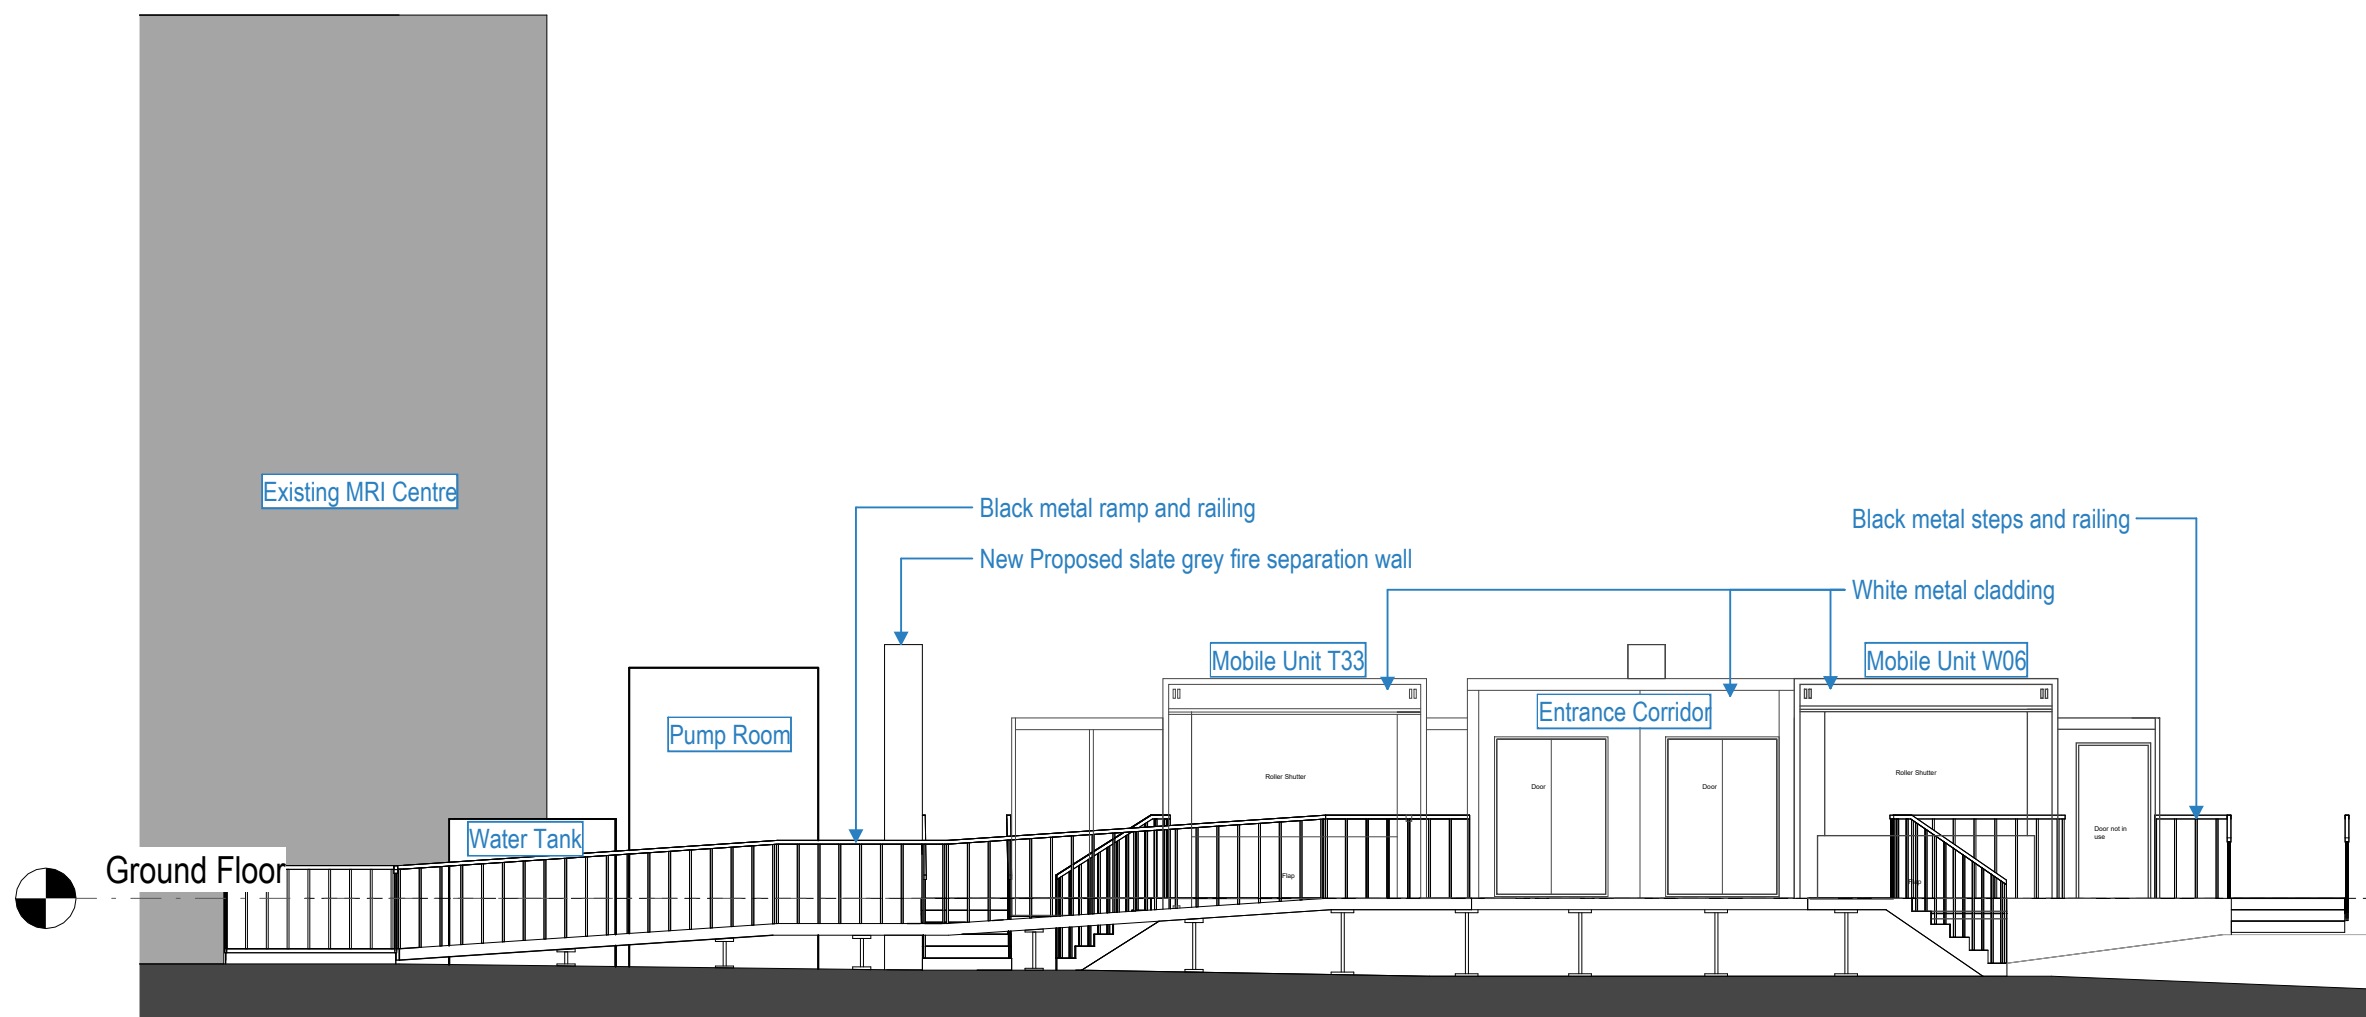

03
3251 South Elevation-1
1 : 100

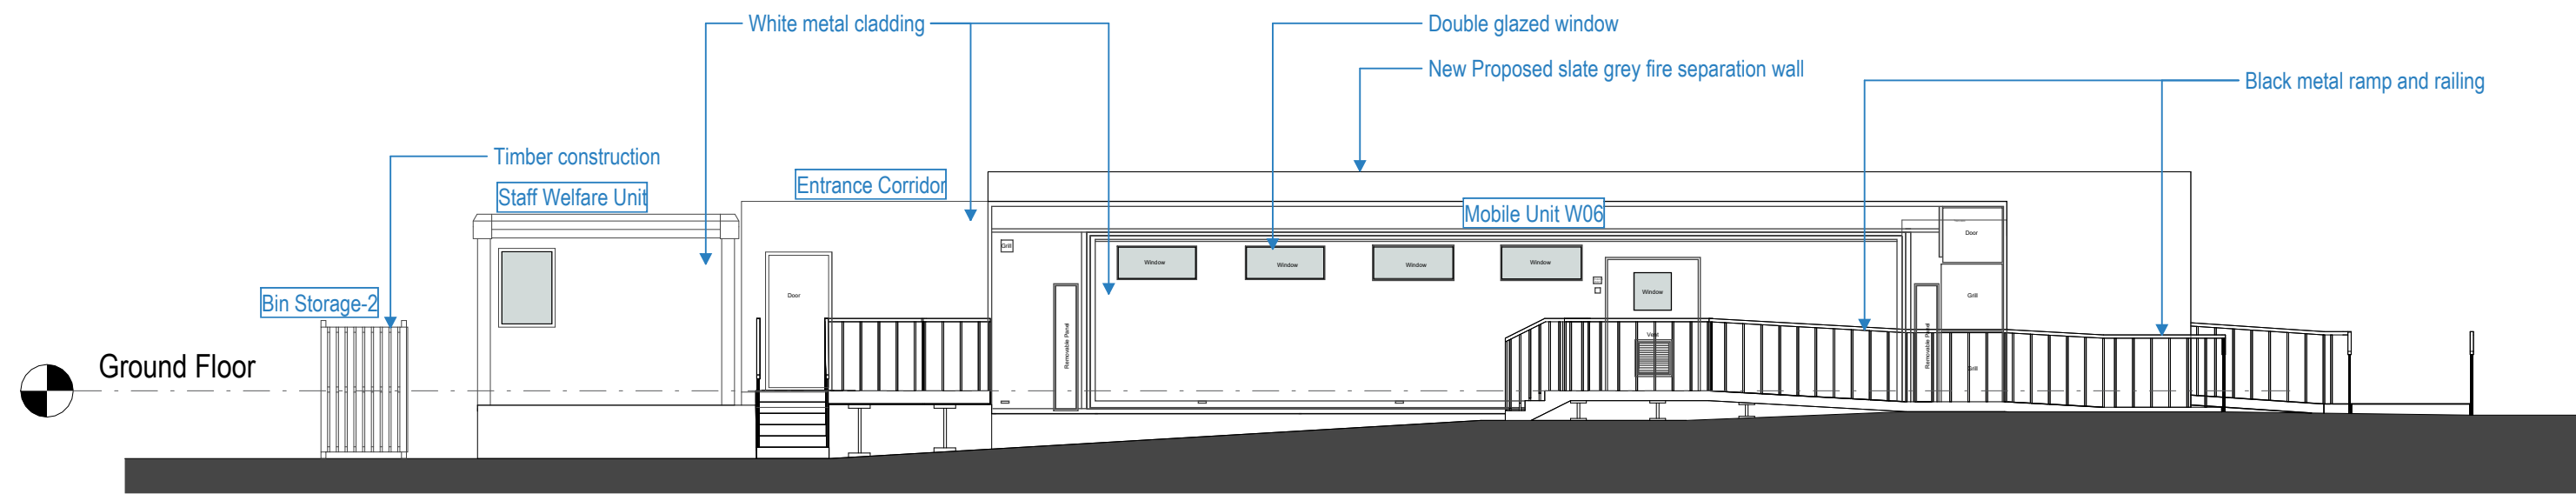

04
3251 East Elevation
1 : 100

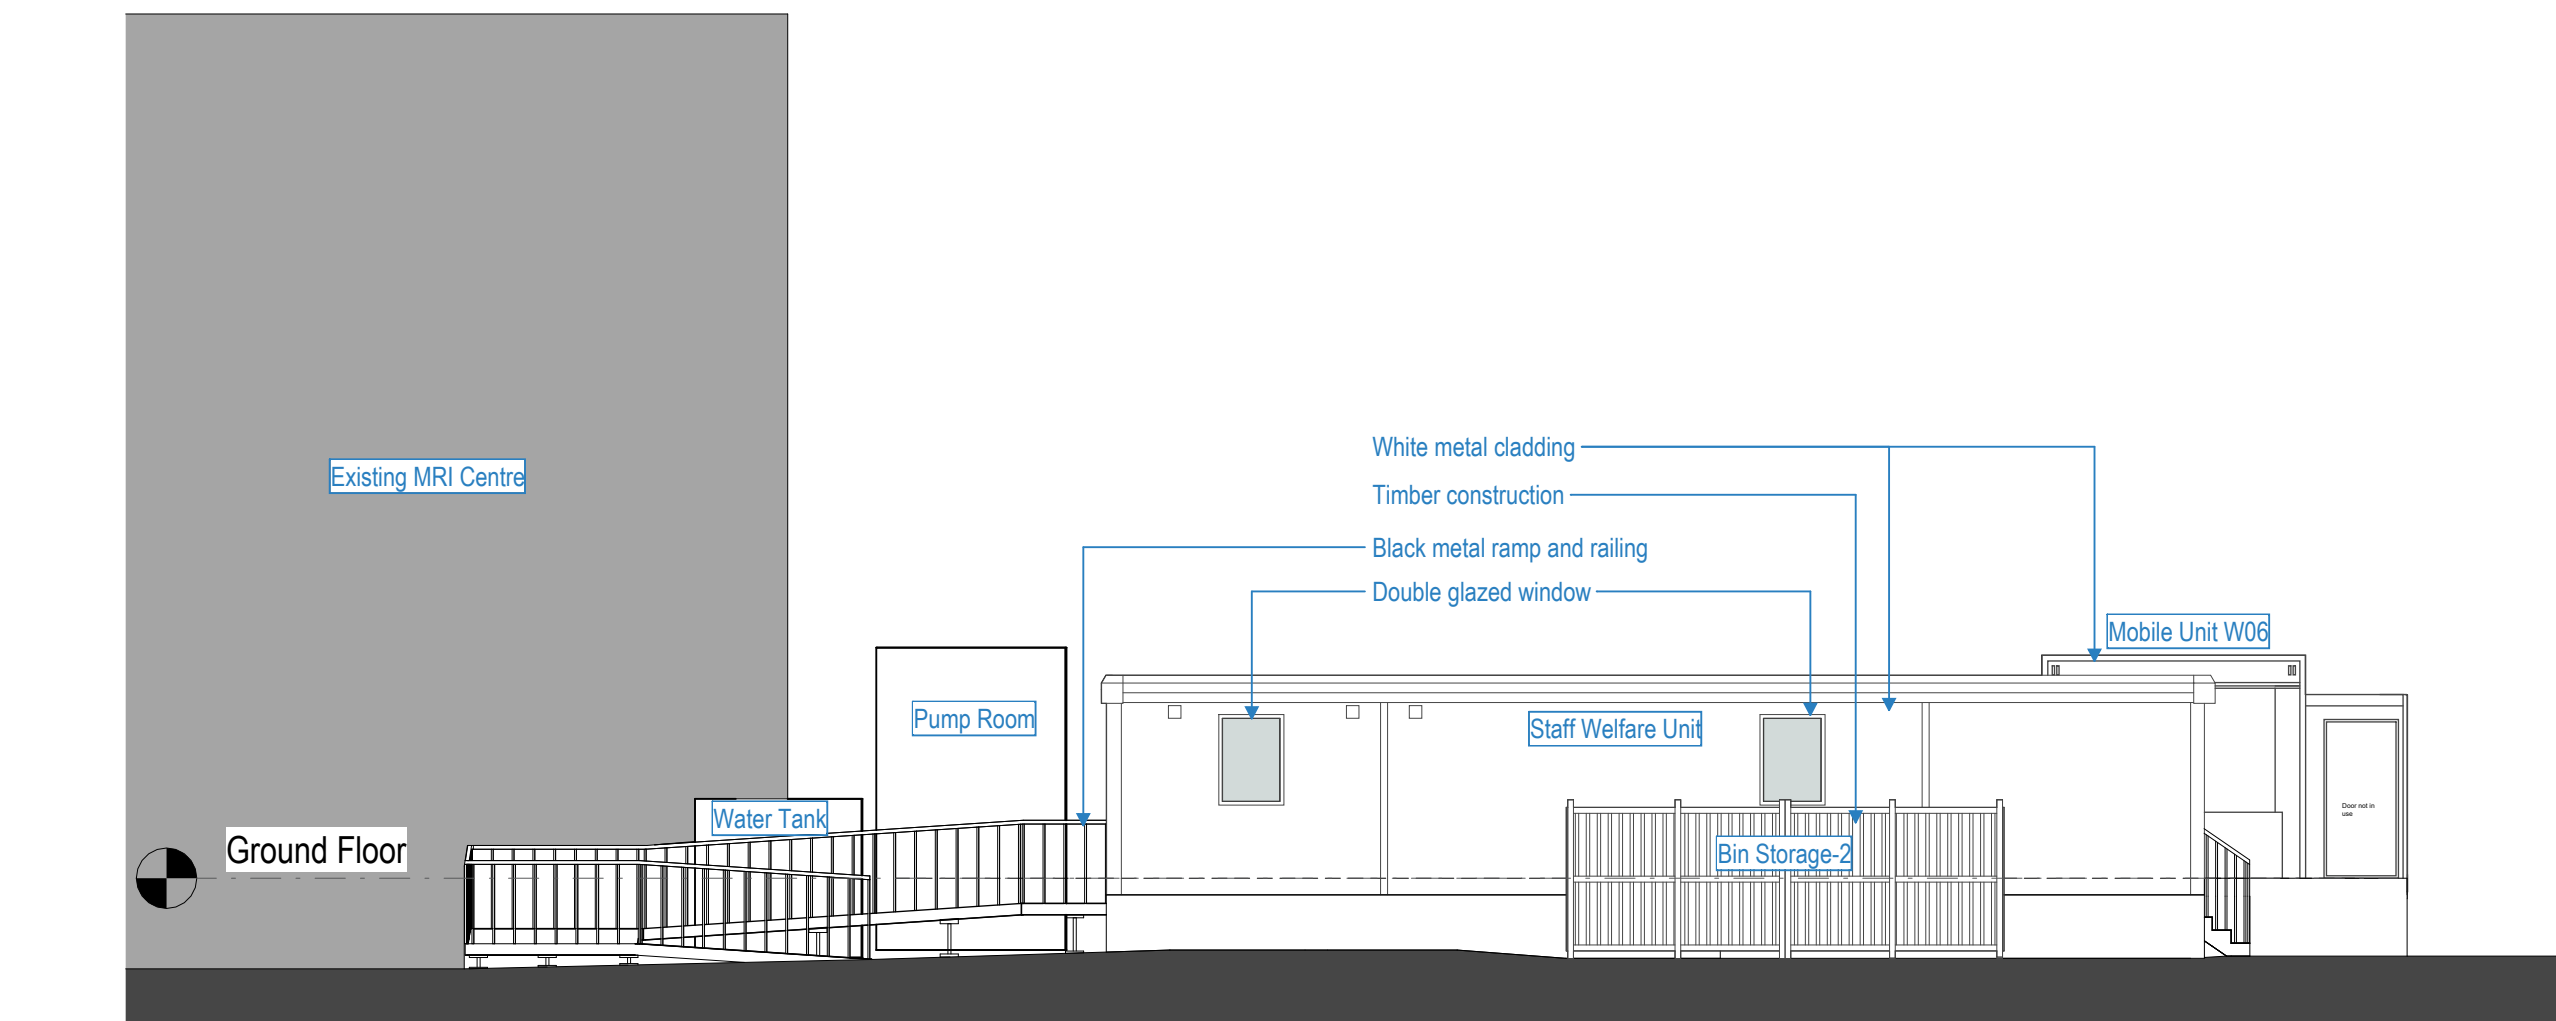

05
3251 South Elevation-1a
1 : 100

Vanguard
Healthcare Solutions

Rev	Date	Description/ Drawn/ Sign
A01	29.06.26	First Issue/ RR/ MJF

sonnemann**to**on

3rd Floor, Camelford House, 87-90 Albert Embankment,
London, SE11 7TP, United Kingdom
+44 (0)20 7580 8881 www.st-arch.co.uk

Drawing not intended to be scaled. If scaling from the drawing is required, be aware of reprographic discrepancies and tolerances, critical dimensions to be checked. Architect to be informed of all discrepancies in dimensions. Contractor to check all dimensions on site. © Drawing protected by copyright

Project Title
VANGUARD
PRINCESS ROYAL HOSPITAL

Drawing Title
PROPOSED ELEVATIONS
Planning - Elevations

Scale Status Revision
1: 100 @A1 APPROVAL A01
1: 200 @A3

Drawing number
2575-ST-XX-DR-A-3251

0 1 5 10m