


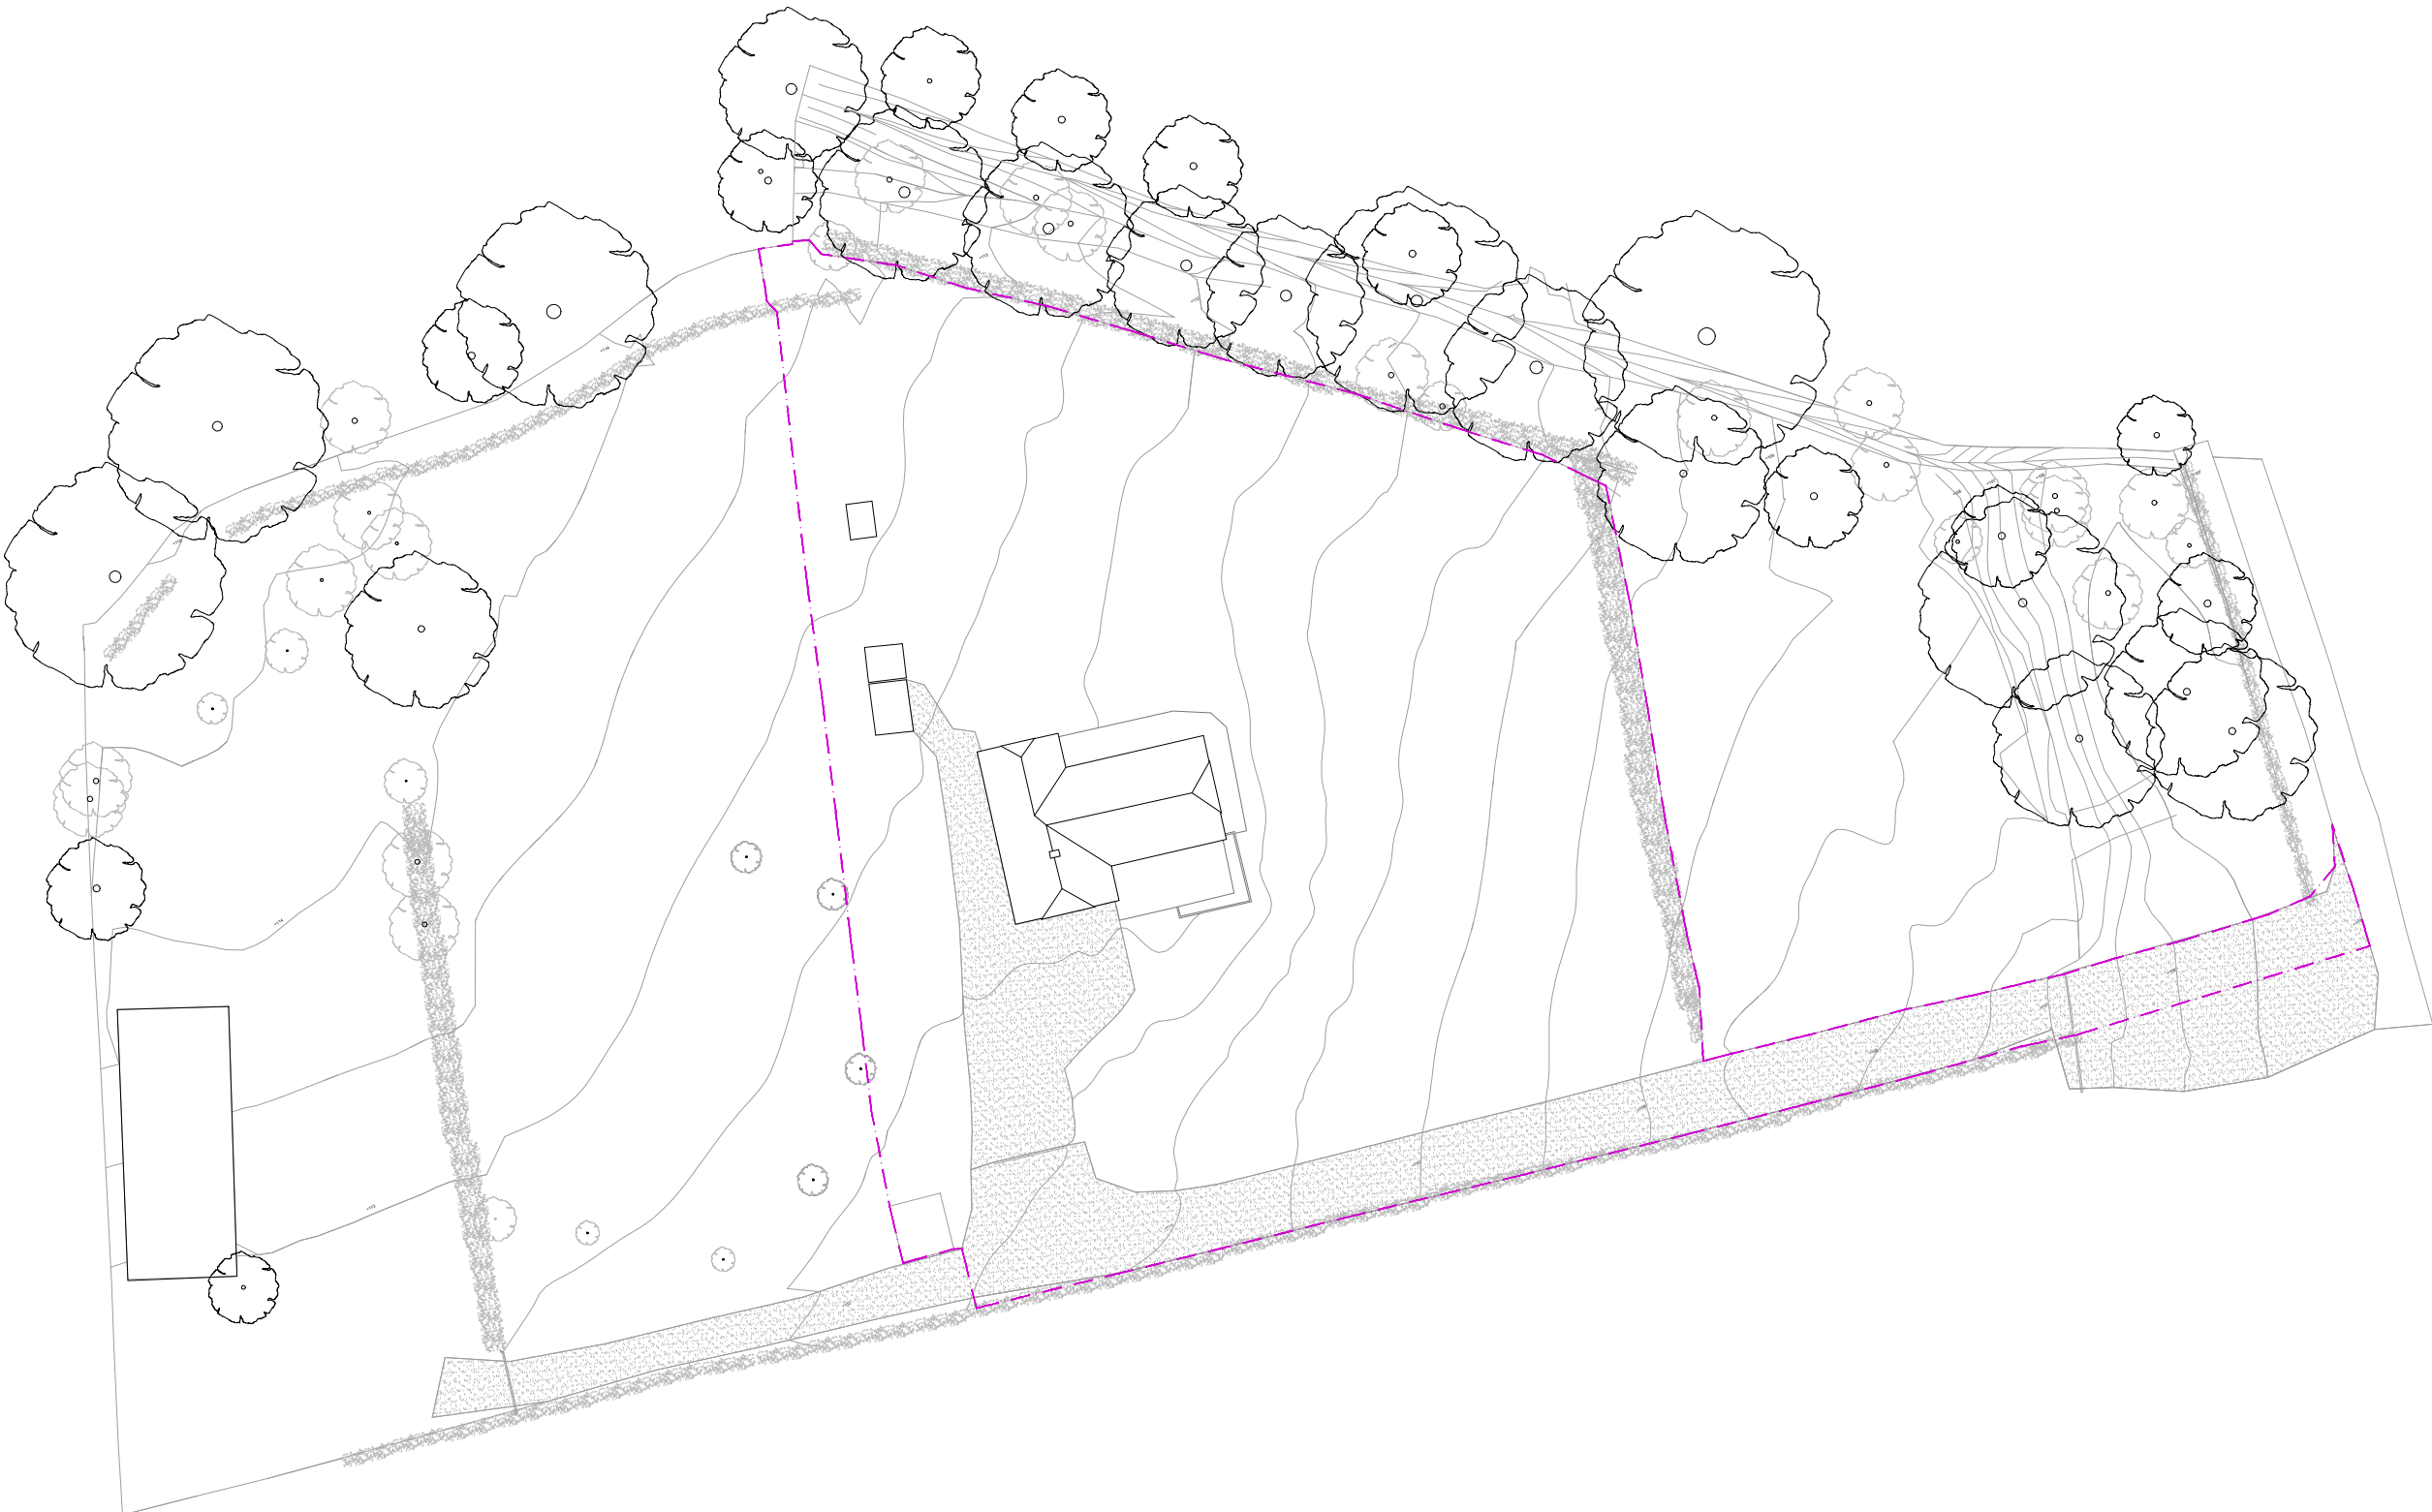

3,563 m2 Existing residential curtilage

Existing Residential Curtilage

Russell Jones Limited 5 Wembury Mews London N6 5XJ Tel: +44 (0)20 3770 3026 mail@russelljones.net	Project:	Soles Coppice, Brantridge Lane, Balcombe, RH17 6JR	Revision	Comment	Date	Revision	Comment	Date	Existing Site Plan		
	Project Code: SC Client:									Drawing No	Scale 1:500 @ A3
										SC P17	Drawn by NC
									Initial Issue 05.04.24		
									Checked by RJ		
								Initial Issue - Planning	05.04.24		