





Proposed East Elevation

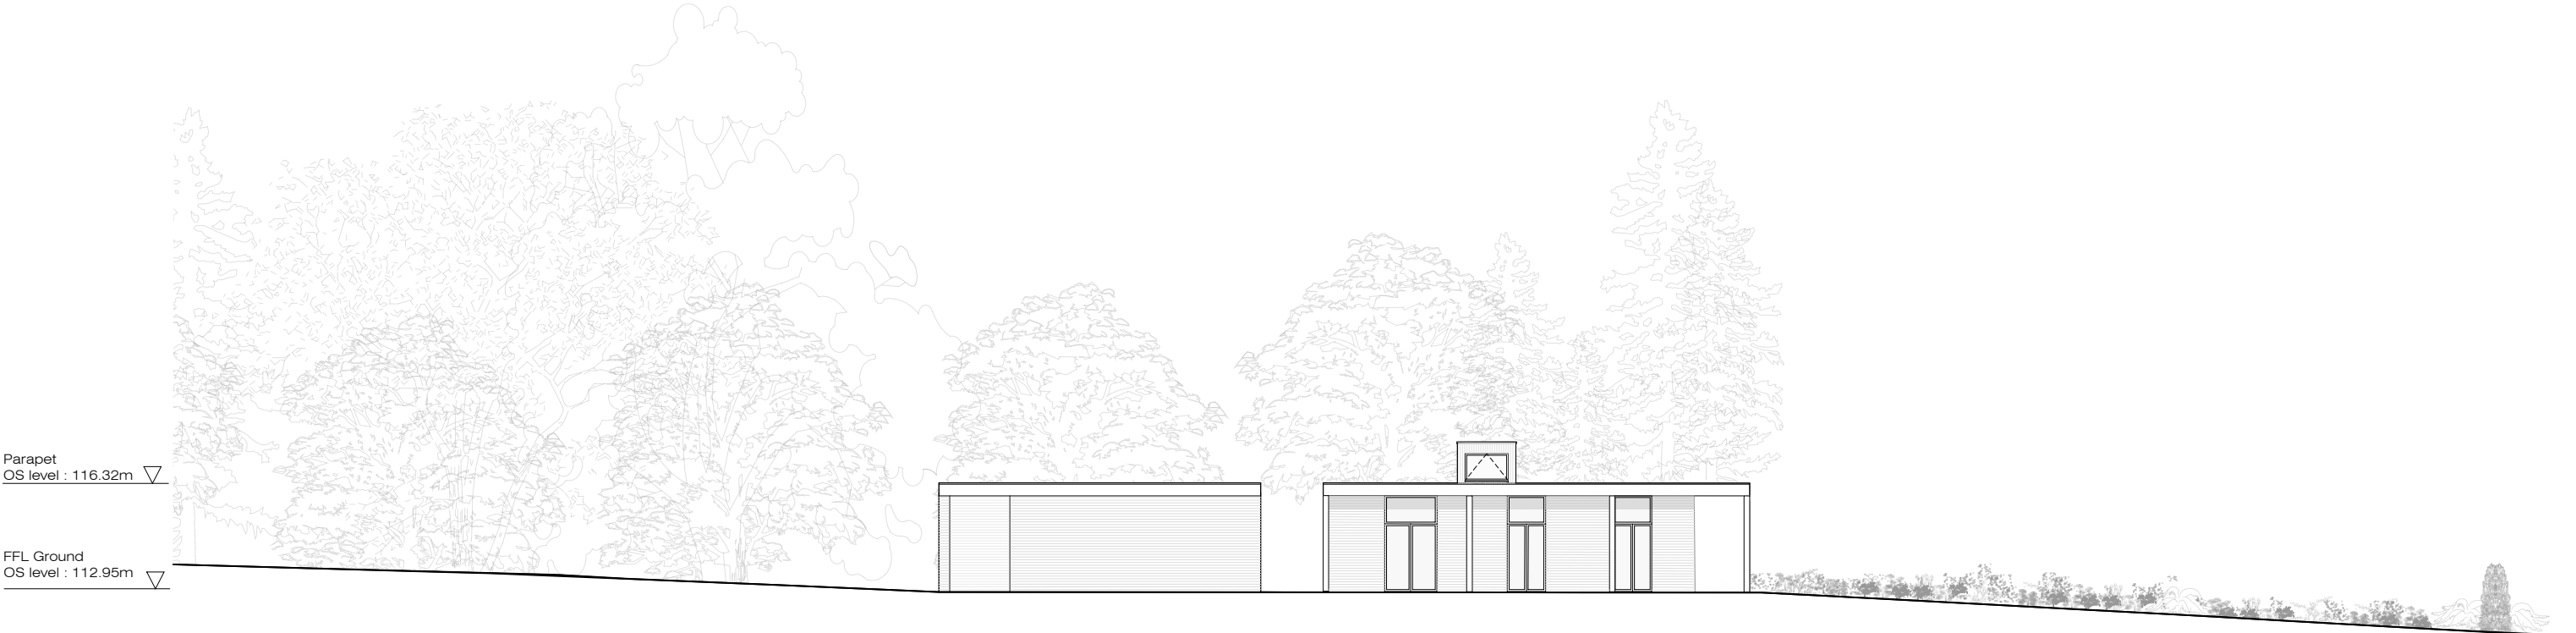

Proposed West Elevation

 

Russell Jones Limited 5 Wembury Mews London N6 5XJ Tel: +44 (0)20 3770 3026 mail@russelljones.net	Project:	Soles Coppice, Brantridge Lane, Balcombe, RH17 6JR	Revision	Comment	Date	Revision	Comment	Date	Proposed East and West Elevation		
	Project Code: SC Client:								Drawing No SC P48	Scale	1:200 @ A3
										Drawn by	AG
										Initial Issue	07.07.26
										Checked by	RJ