


FFL Ground
OS level : 116.32m ▽


FFL Ground
OS level : 112.95m ▽

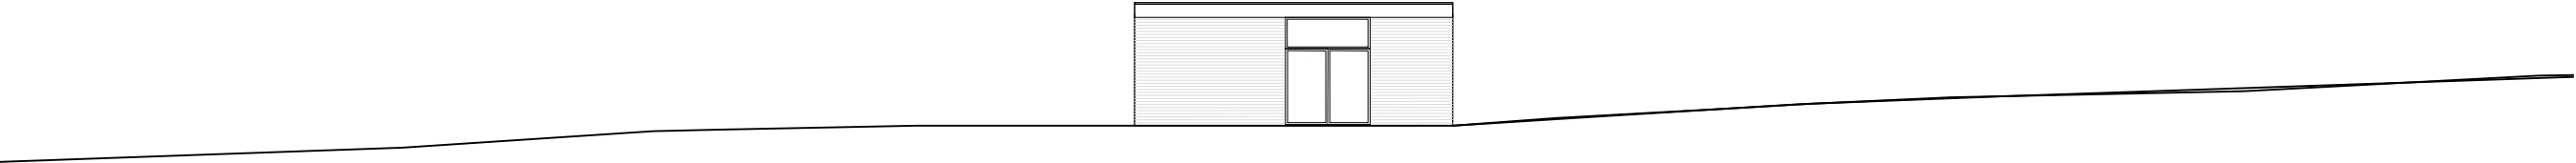

Proposed North Elevation - Garage

FFL Ground
OS level : 116.32m ▽


FFL Ground
OS level : 112.95m ▽

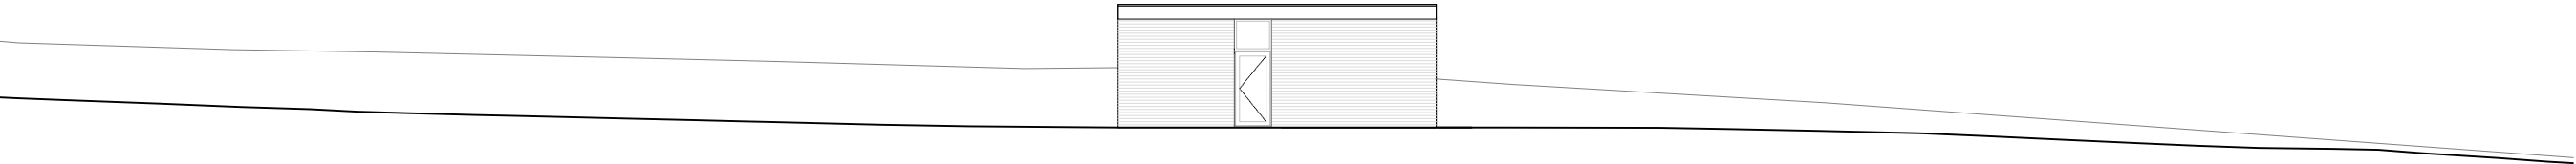

Proposed South Elevation - Garage

FFL Ground
OS level : 116.32m ▽


FFL Ground
OS level : 112.95m ▽

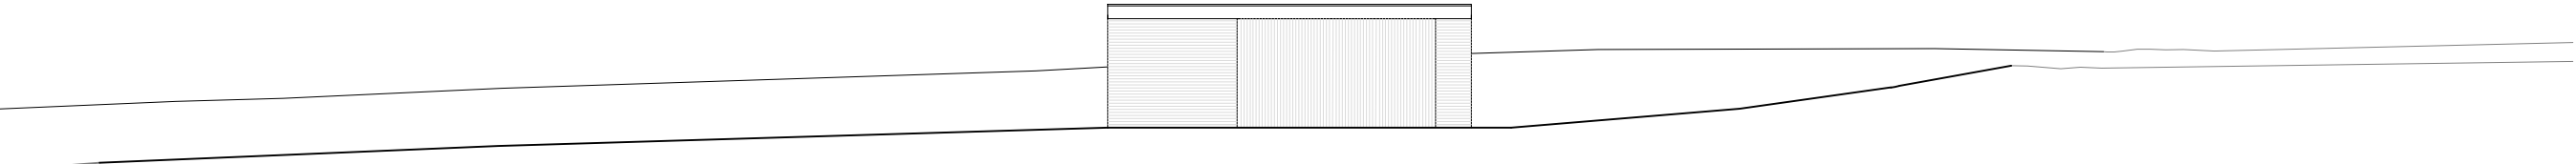


Proposed East Elevation - Garage

FFL Ground
OS level : 116.32m ▽

FFL Ground
OS level : 112.95m ▽

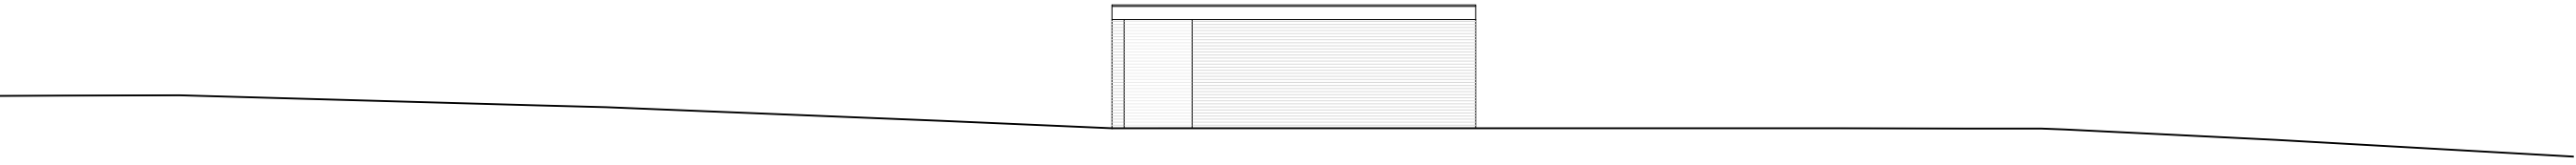

Proposed West Elevation - Garage

 

Russell Jones Limited 5 Wembury Mews London N6 5XJ Tel: +44 (0)20 3770 3026 mail@russelljones.net	Project:	Soles Coppice, Brantridge Lane, Balcombe, RH17 6JR	Revision	Comment	Date	Revision	Comment	Date	Drawing No SC P51	Proposed Garage Elevations	
	Project Code:	SC								Scale	1:200 @ A3
	Client:									Drawn by	AG
										Initial Issue	07.07.26
										Checked by	RJ