


THIS DRAWING SHOULD BE READ IN CONJUNCTION WITH ANY OTHER RELEVANT DRAWINGS AND THE CONSTRUCTION MANUAL. THE BUILDER SHOULD CHECK ALL LEVELS AND SITE DIMENSIONS BEFORE WORK STARTS AND NOTIFY SCANDIA OF ANY DISCREPANCY IF IN DOUBT ASK!

© COPYRIGHT IN THIS DRAWING AND WORK EXECUTED IS AND REMAINS THE PROPERTY OF SCANDIA-HUS LIMITED AND OR ITS SUBSIDIARIES IN ACCORDANCE WITH THE PROVISIONS OF THE COPYRIGHT ACT.


PERMISSION TO PRODUCE COPIES OR MODIFIED DRAWINGS IN WHOLE OR IN PART FOR ANY OTHER PURPOSE SHOULD BE OBTAINED FROM SCANDIA-HUS LIMITED & ANY SUCH REPRESENTATIONS SHOULD INCLUDE THIS & THE FORGOING STATEMENT

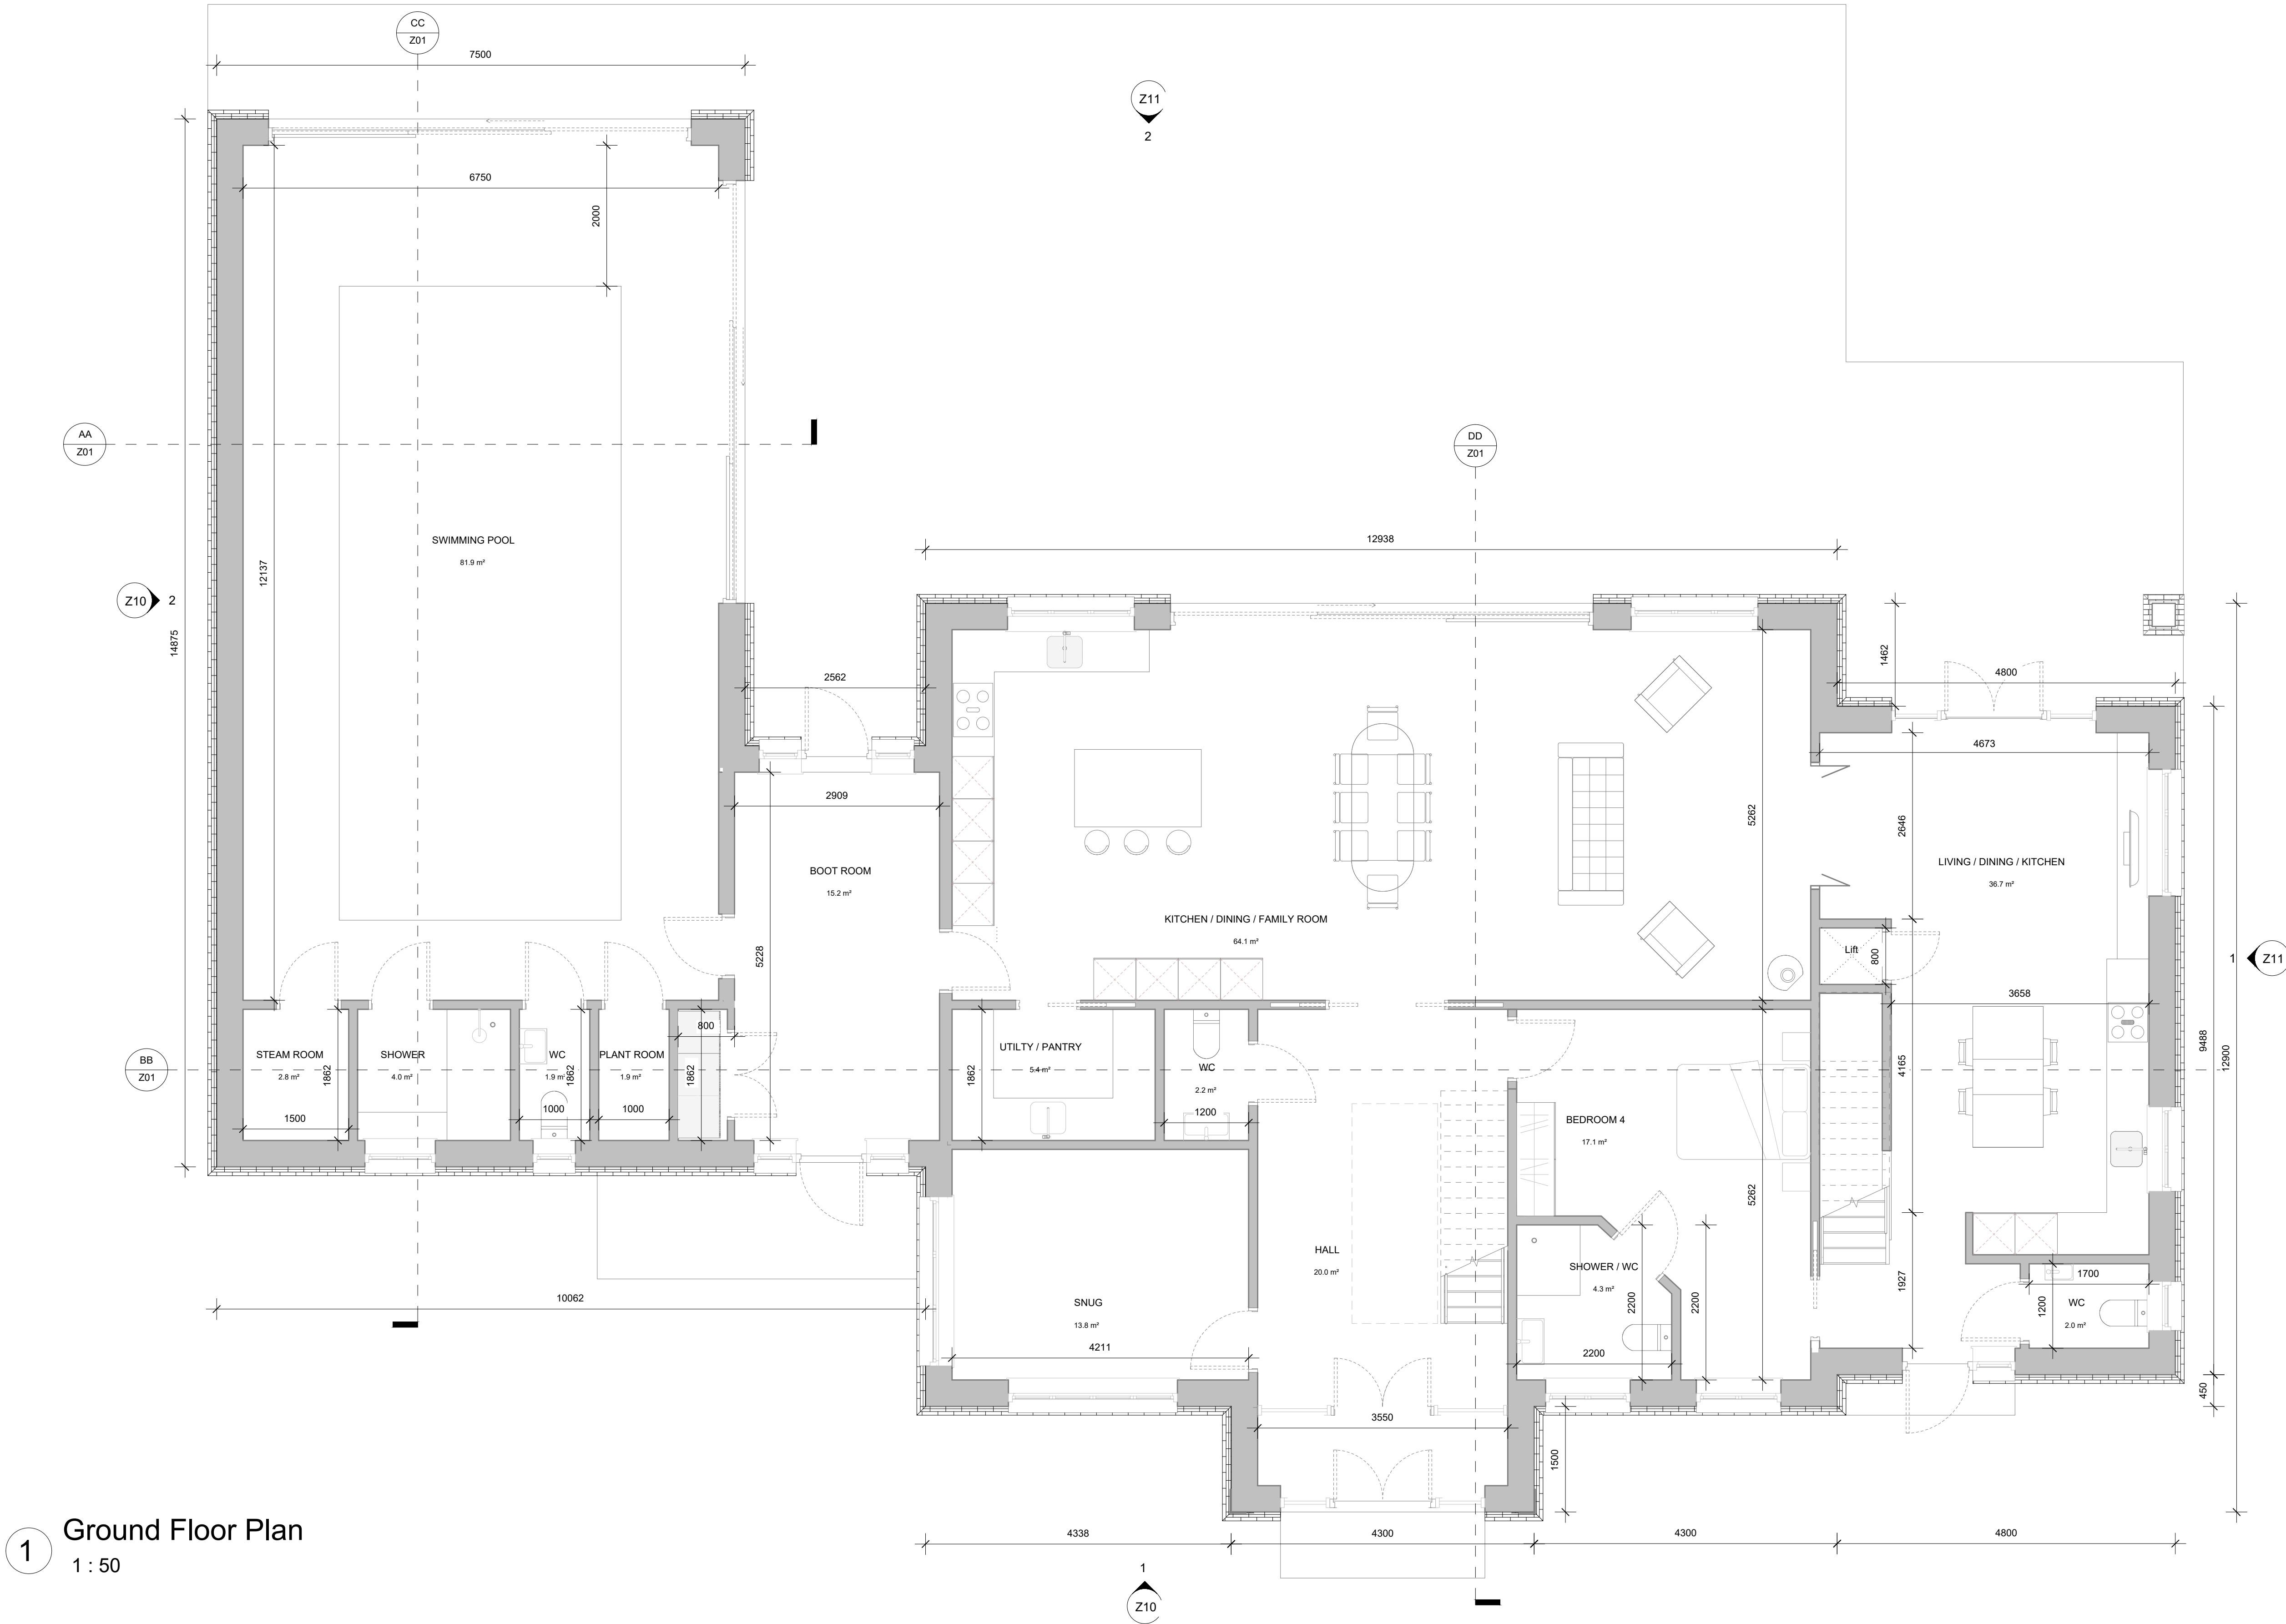

1 Ground Floor Plan
1 : 50

00 External Area	326.0 m ²	G00 Internal Area	289.8 m ²
L01 External Area	180.6 m ²	L01 Internal Area	159.3 m ²
L02 External Area (Loft)	102.9 m ²	L02 Internal Area (Loft)	77.7 m ²
Total:	609.4 m ²	Total:	526.7 m ²

H	JP	15/7/26	Annex mods
G	SE	13/11/25	Annex mods
F	SE	04/11/25	Annex + Loft layout mods
E	CC	17/09/25	White doors / windows. Tiles, bricks
D	CC	20/08/25	Minor mods
C	CC	08/08/25	General Amendments, lift shaft
B	CC	01/08/25	General Amendments
A	CC / SE	03/07/25	General Amendments
rev.	drawn.	date.	amendment.

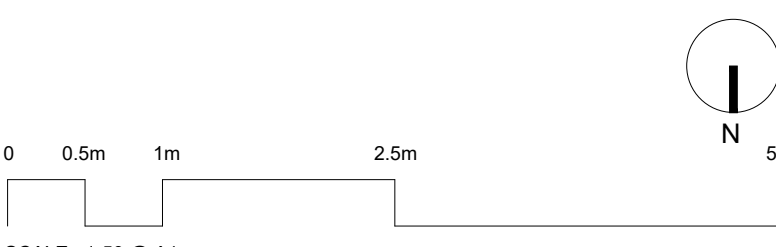

SCALE: 1:50 @ A1

Scandia-Hus Business Park, Felcourt Road, Felcourt, East Grinstead, West Sussex, RH19 2LP	
T: (+44) 01342 838060 E: sales@scandia-hus.co.uk	
for Mr. & Mrs. Roff	site The Brook Cuttinglye Road Crawley Down West Sussex RH10 4LR

drawing title	Ground Floor Plan
---------------	-------------------

scale	1 : 50 @A1	drawn	CC
status	For Planning	job no.	541714

drawing no.		revision	
-------------	--	----------	--

ROFF-541714-SCA-XX-PL-G01 H