
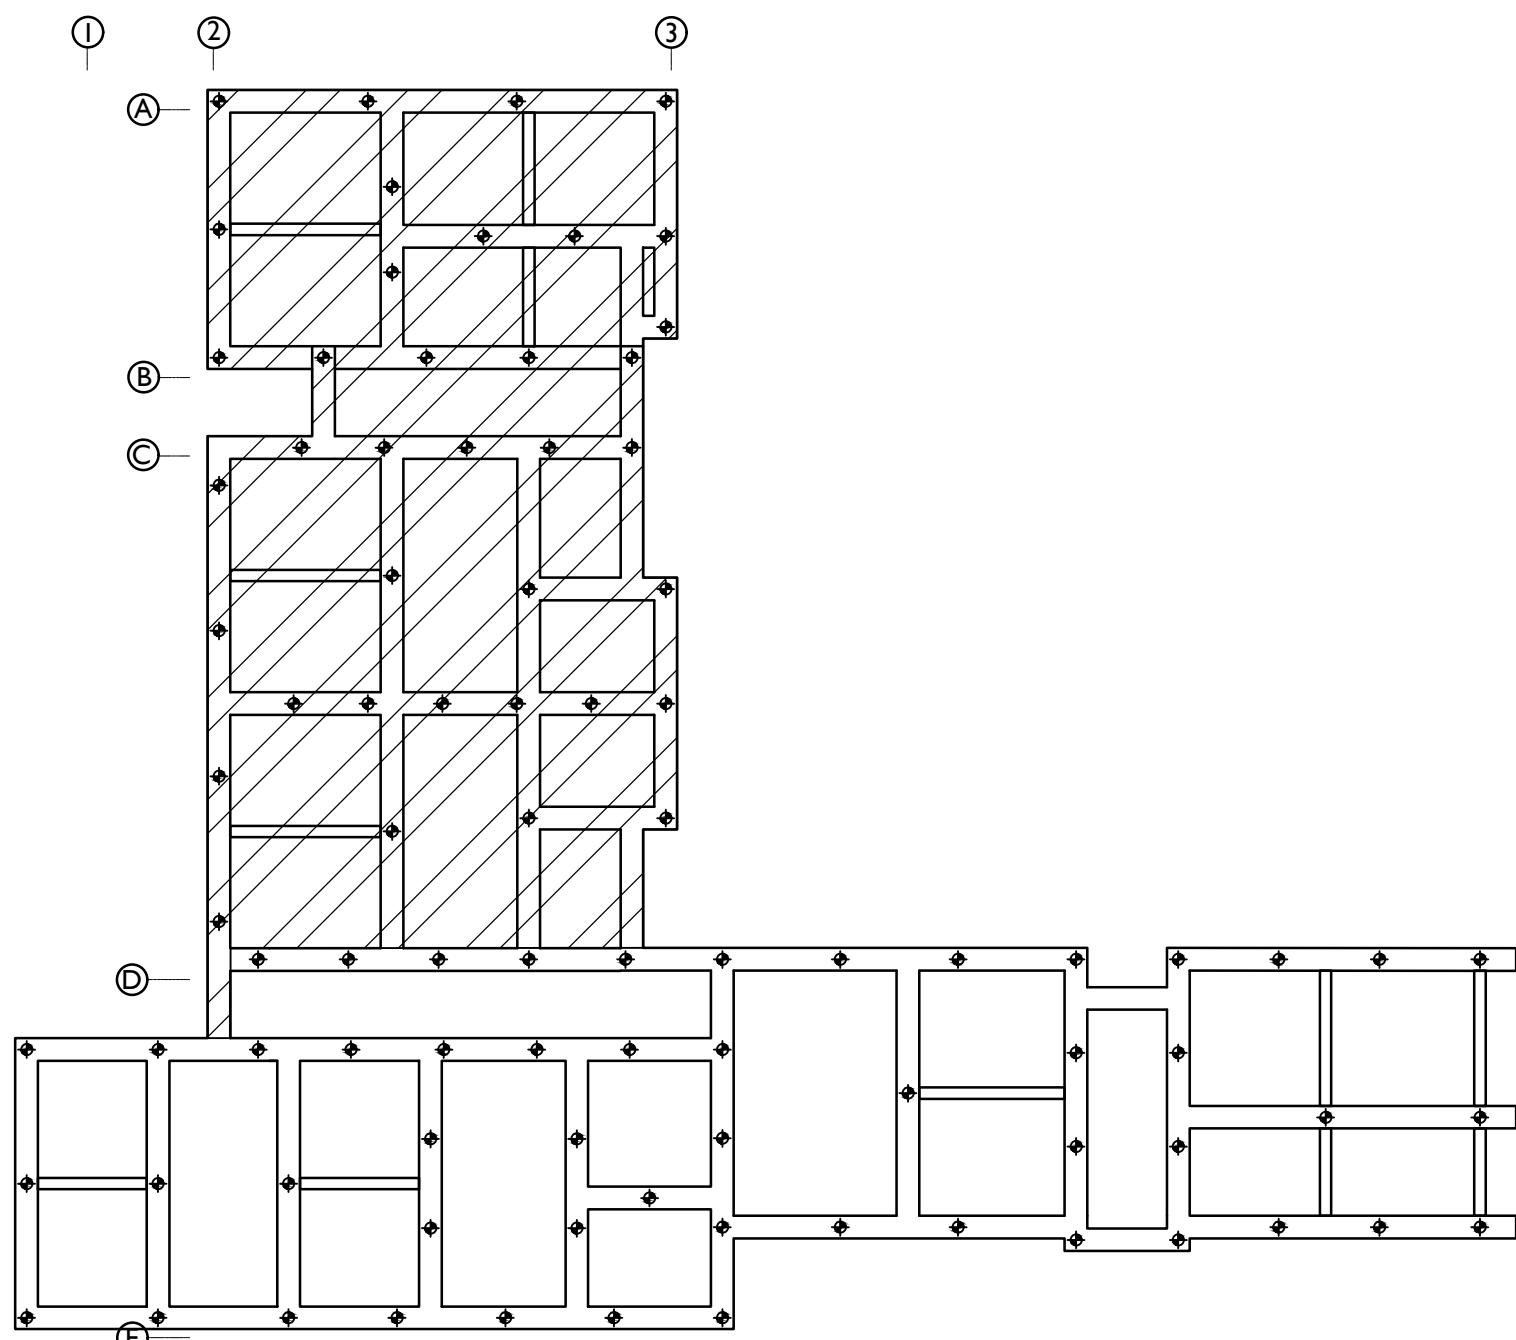
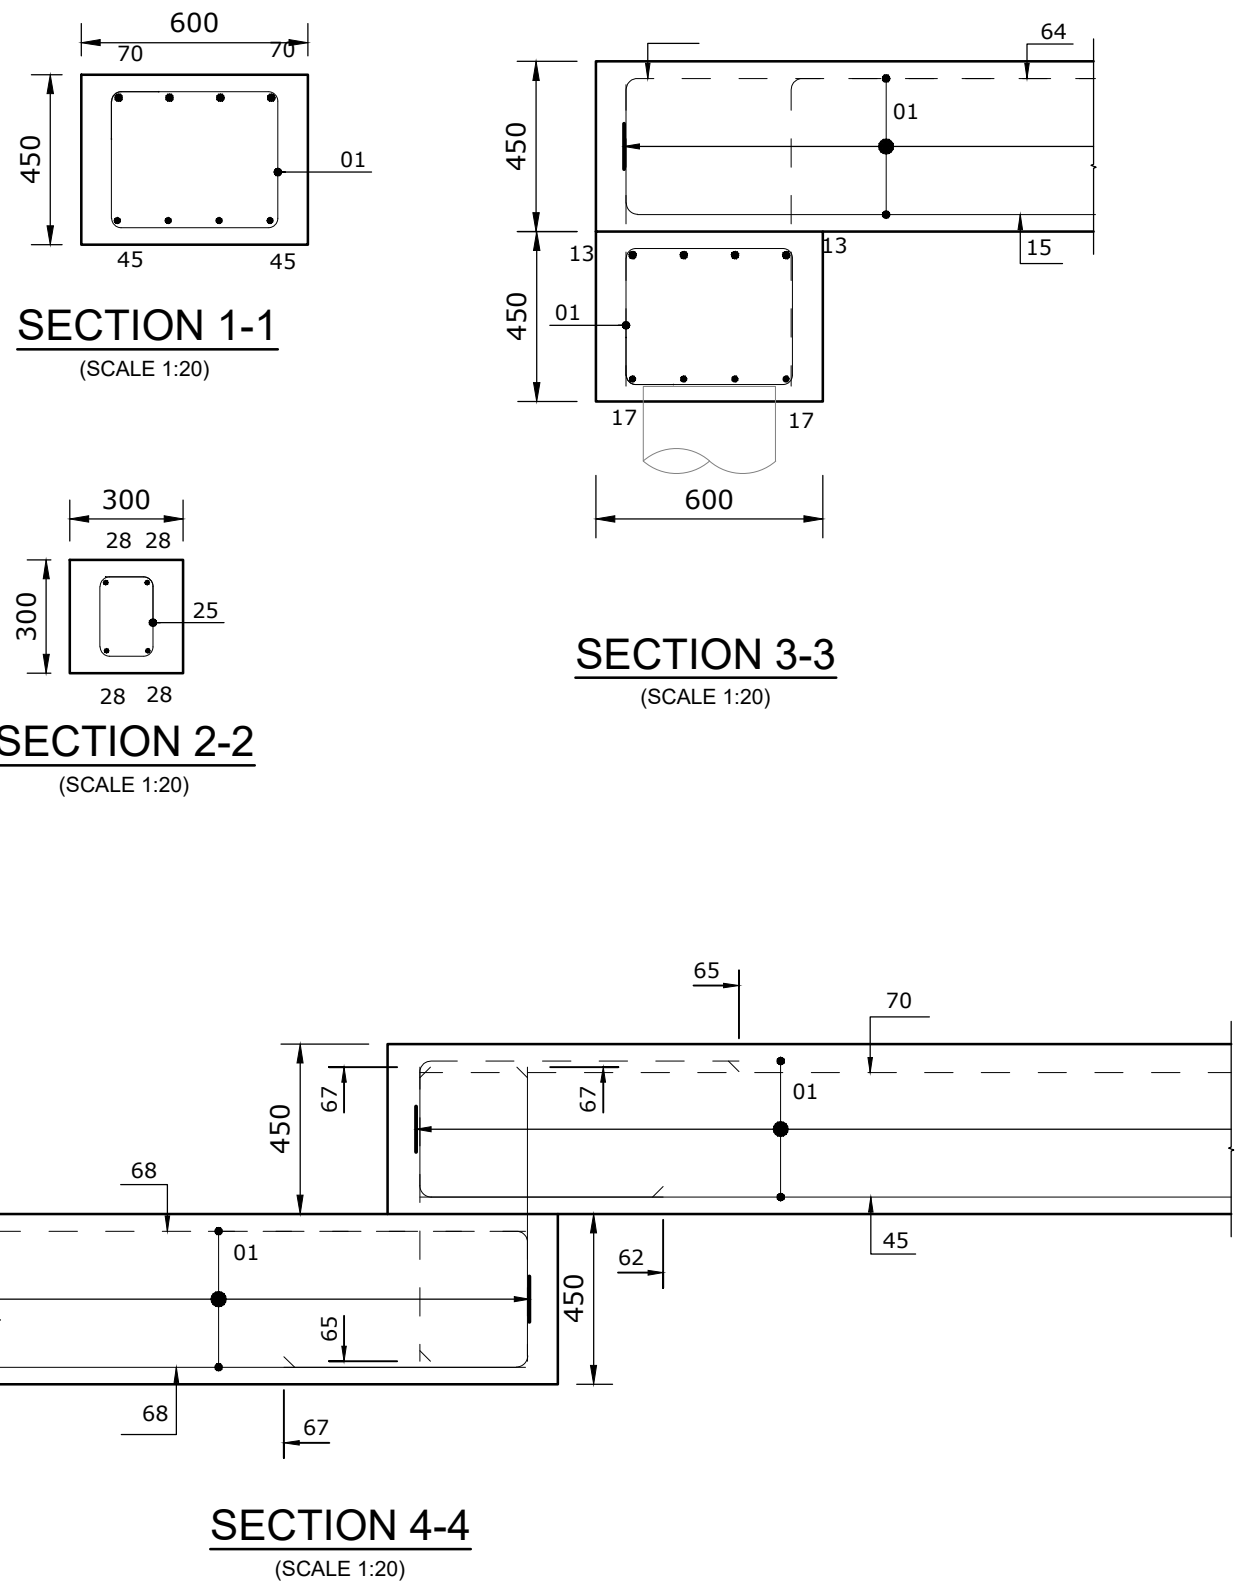


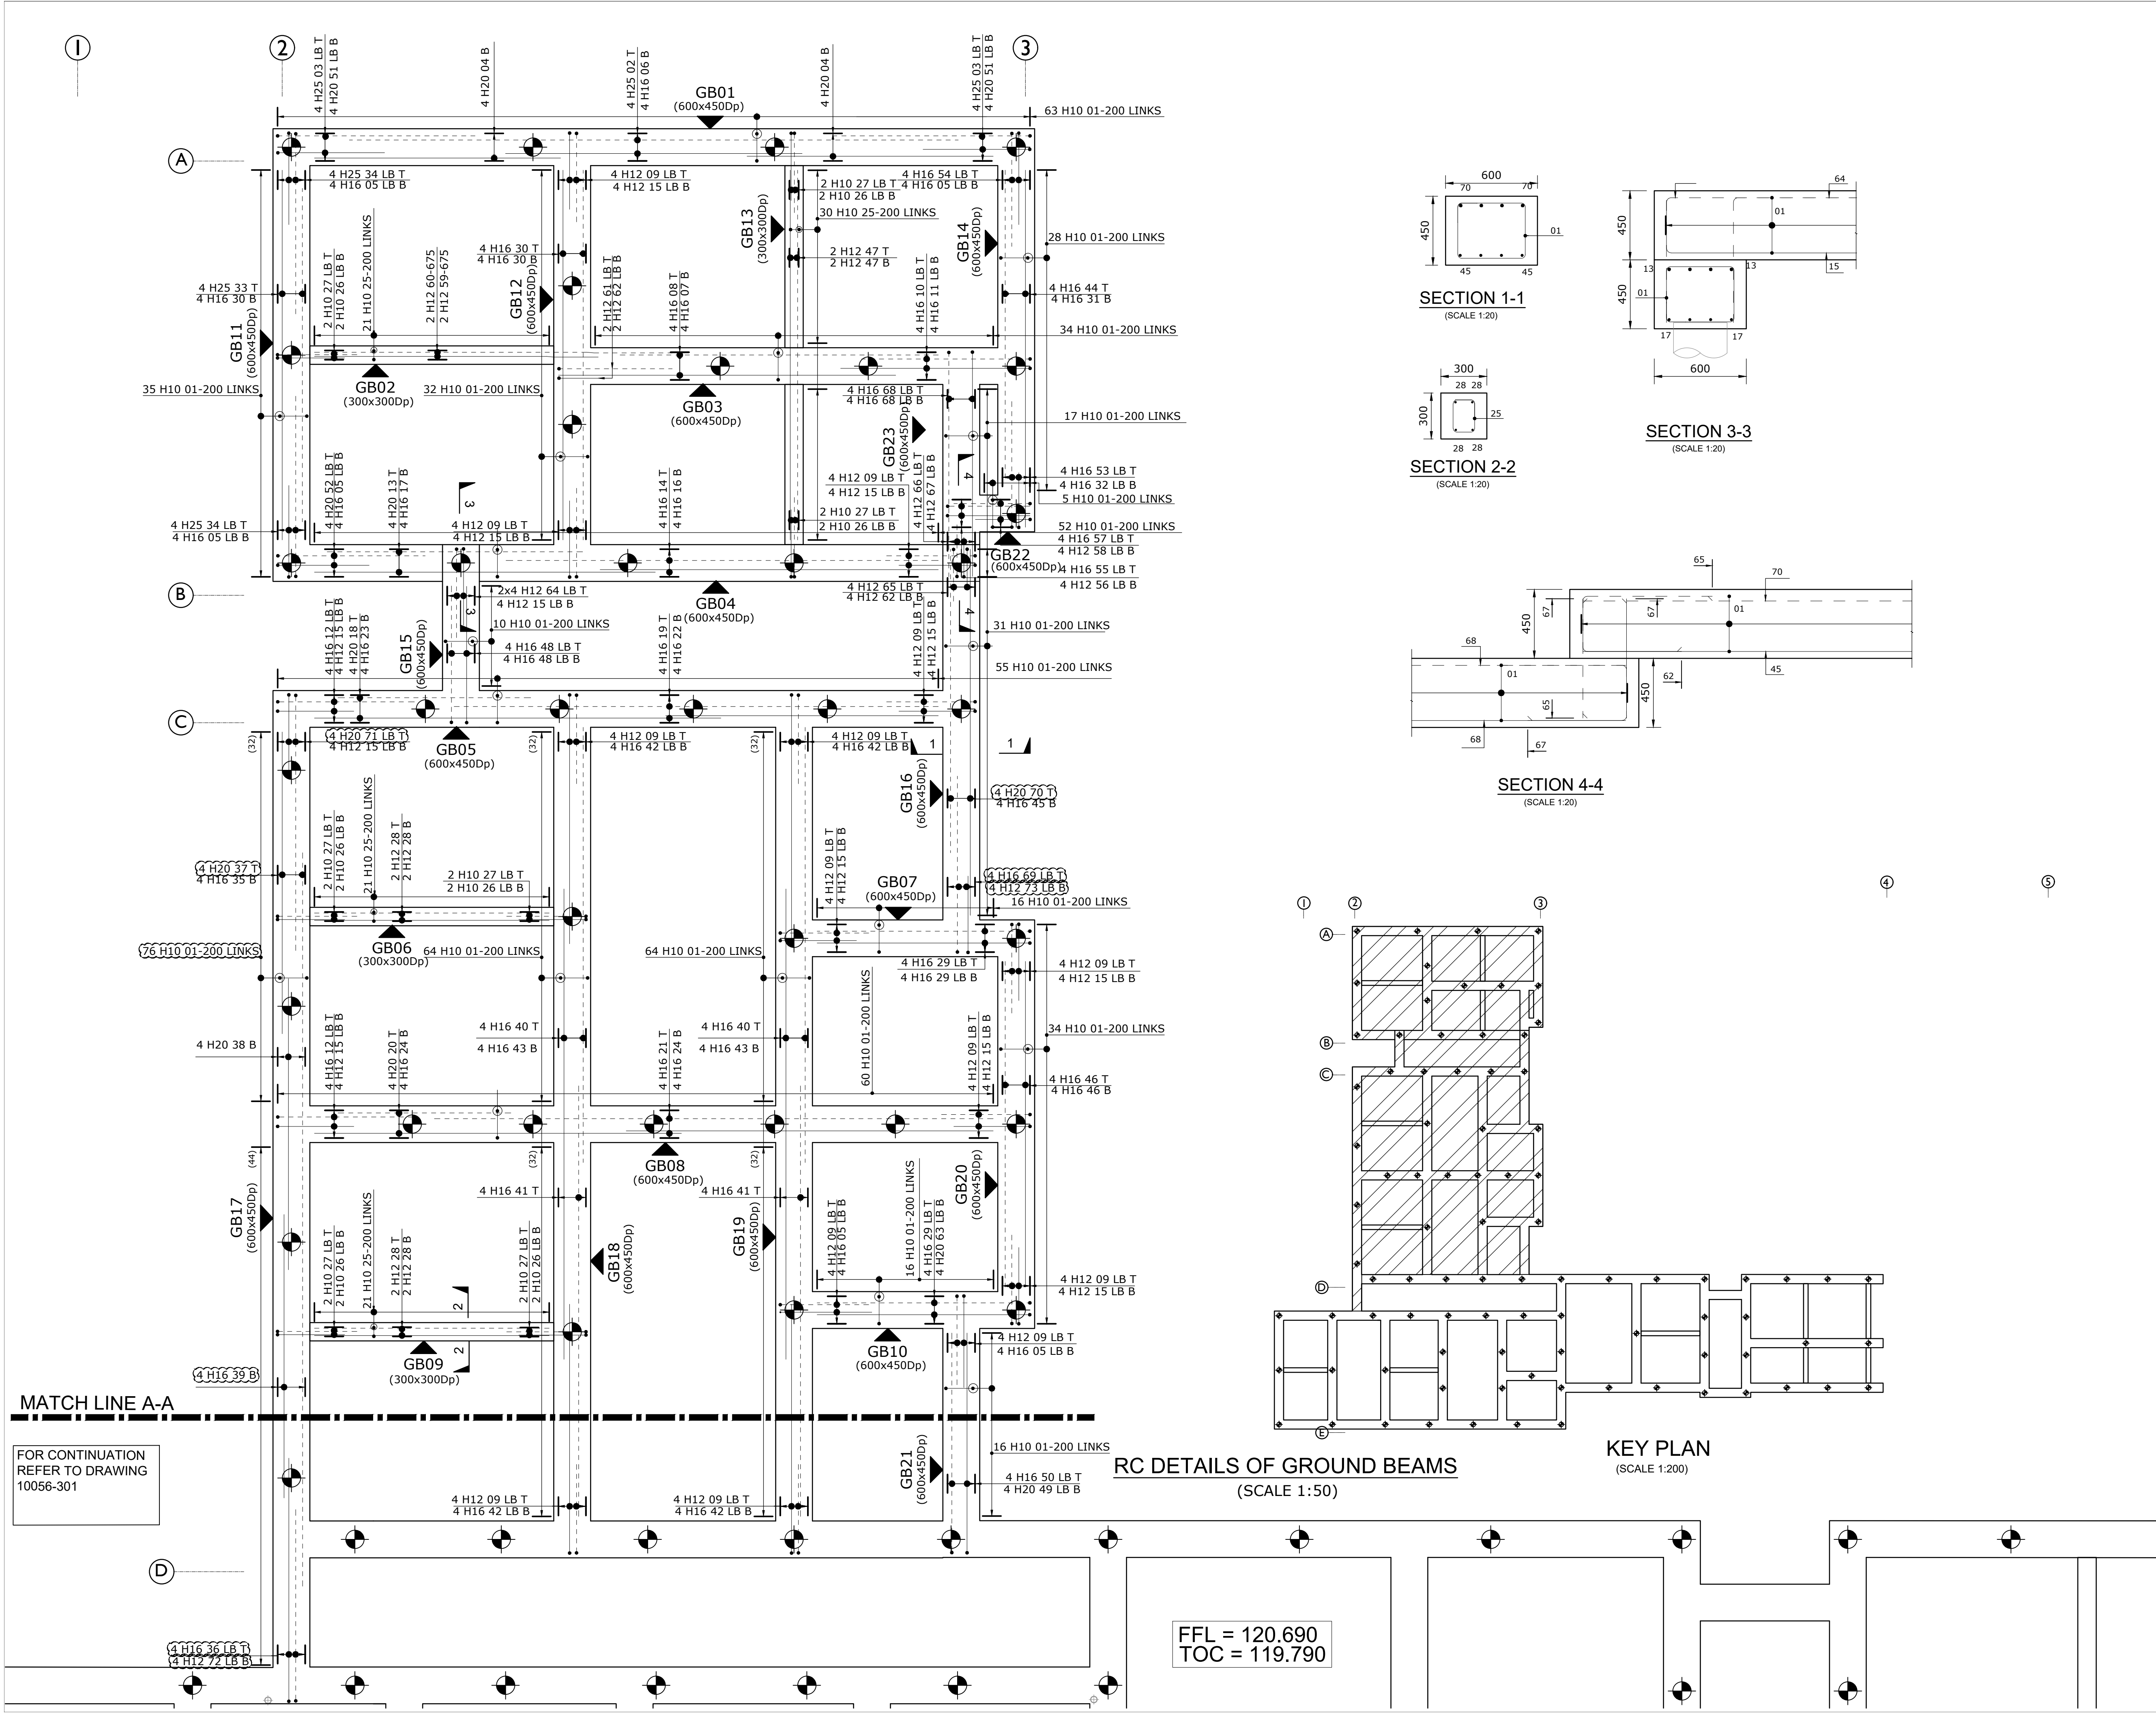

RC DETAILS OF GROUND BEAMS
(SCALE 1:50)

KEY PLAN
(SCALE 1:200)

FFL = 120.690
TOC = 119.790

Copyright Barter Hill Partnership. This drawing shall not be copied in whole or part without the written permission of The Barter Hill Partnership.

Notes

- (C) THIS DRAWING IS COPYRIGHT
1. CONTRACTORS MUST CHECK ALL DIMENSIONS ON SITE. ONLY FIGURED DIMENSIONS ARE TO BE WORKED FROM. DISCREPANCIES MUST BE REPORTED IMMEDIATELY TO GRAVITY CONSULTING ENGINEERS LIMITED BEFORE PROCEEDING.
2. THE CONTRACTOR IS TO REFER TO THE SPECIFICATION, FULL SCHEDULE OF RESIDUAL RISKS IN THE CONTRACT DOCUMENTATION AND ALSO TO INFORMATION FROM OTHER DESIGNERS, IN PARTICULAR THE M&E CONSULTANT REGARDING EXISTING LIVE SERVICES.
3. ALWAYS CHECK FOR LATER REVISIONS OF THIS DRAWING.
4. THIS DRAWING IS TO BE READ IN CONJUNCTION WITH THE SPECIFICATION. ANY DISCREPANCIES TO BE BROUGHT TO THE ATTENTION OF P.M.
5. THIS DRAWING MUST NOT BE SCALED.
6. ALL DIMENSIONS ARE TO BE CHECKED BY THE CONTRACTOR BEFORE WORK COMMENCES ON SITE.
7. CONCRETE GRADE : C28/35
8. ALL REINFORCEMENT IS TO BE HIGH YIELD STRENGTH REINFORCEMENT ($f_y = 500 \text{ N/mm}^2$) OF DEFORMED TYPE 2 BOND CLASSIFICATION.
9. NOMINAL COVER TO REINFORCEMENT TO BE: SIDES 75mm, TOP AND BOTTOM 40mm.
10. MINIMUM LAP LENGTH SHOULD BE AS FOLLOWS UNLESS NOTED OTHERWISE.
- | TOP | | | |
|-------------|--------------|--------------|--|
| H8 = 500mm | H16 = 1250mm | H32 = 2600mm | |
| H10 = 700mm | H20 = 1600mm | H40 = 3500mm | |
| H12 = 850mm | H25 = 2050mm | | |
- | BOTTOM | | | |
|-------------|--------------|--------------|--|
| H8 = 400mm | H16 = 900mm | H32 = 1850mm | |
| H10 = 500mm | H20 = 1150mm | H40 = 2500mm | |
| H12 = 650mm | H25 = 1450mm | | |
11. ALL REINFORCEMENT DETAILED ON THIS IS LISTED ON BENDING SCHEDULE :-
10056_300 01 TO 07 BBS INC.
12. REBAR CALL UP
- | no. of bars | bar dia | spacing | type | bar mark | layer |
|-------------|---------|---------|------|----------|-------|
| 14 | H25 | 01 | 200 | B1 | |
13. BARS TO BE SUITABLY ADJUSTED/CUT AROUND CUTOUTS TO SUIT AT SITE.
14. LEGEND :-
- | | |
|-----------------------|-----------------------|
| T = TOP BARS | B = BOTTOM BARS |
| LB = 'L' BARS | UB = 'U' BARS |
| NF1 = NEAR FACE 1 | FF1 = FAR FACE 1 |
| NF2 = NEAR FACE 2 | FF2 = FAR FACE 2 |
| TOB = TOP OF BEAM | DP = DEEP |
| ALT. = ALTERNATE BARS | STG. = STAGGERED BARS |

T2	REINFORCEMENT REVISED TO SUIT LATEST GA & DESIGN AS CLOUDED	AP	AN	26.03.2025
T1	Tender Issue	AP	SPR	12.02.2025

Rev.	Description	By	Chk.	Date
------	-------------	----	------	------

Barter Hill Partnership Limited
Office 40, The Stansted Centre,
Parsonage Road,
Takeley, Essex
CM22 6PU
t: 01279 430888
e: mail@barterhill.co.uk

15 Meridian Way
Meridian Business Park
Norwich NR7 0TA
t: 01603 300360
f: 01603 438854
e: mail@barterhill.co.uk

Client
ZMQL Ltd

Project
Re-development of East court, College Lane, East Grinstead RH19 3LT

Drawing Title
RC DETAILS OF GROUND BEAMS SHEET 01

Designed by JW	Drawn by AP	Checked by SPR
-------------------	----------------	-------------------

Scale @ A1 1:50 & 1:20	Date February 2025
---------------------------	-----------------------

Drawing No. 10056_300	Revision T2	Job Ref 10056
--------------------------	----------------	------------------

Status
TENDER ISSUE

Cad file 10056-S-BASEPLAN	Contact Office Takeley
------------------------------	---------------------------