



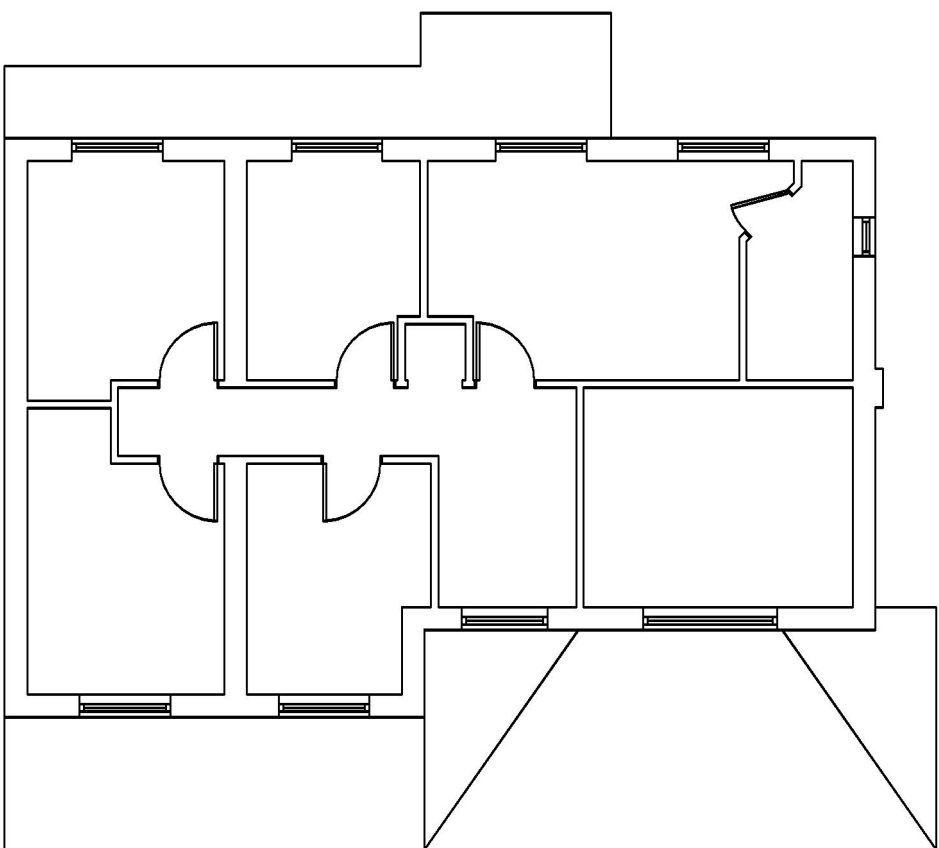

EXISTING FIRST FLOOR PLAN
SCALE 1:100

First Floor Plan OPT 1 1:100

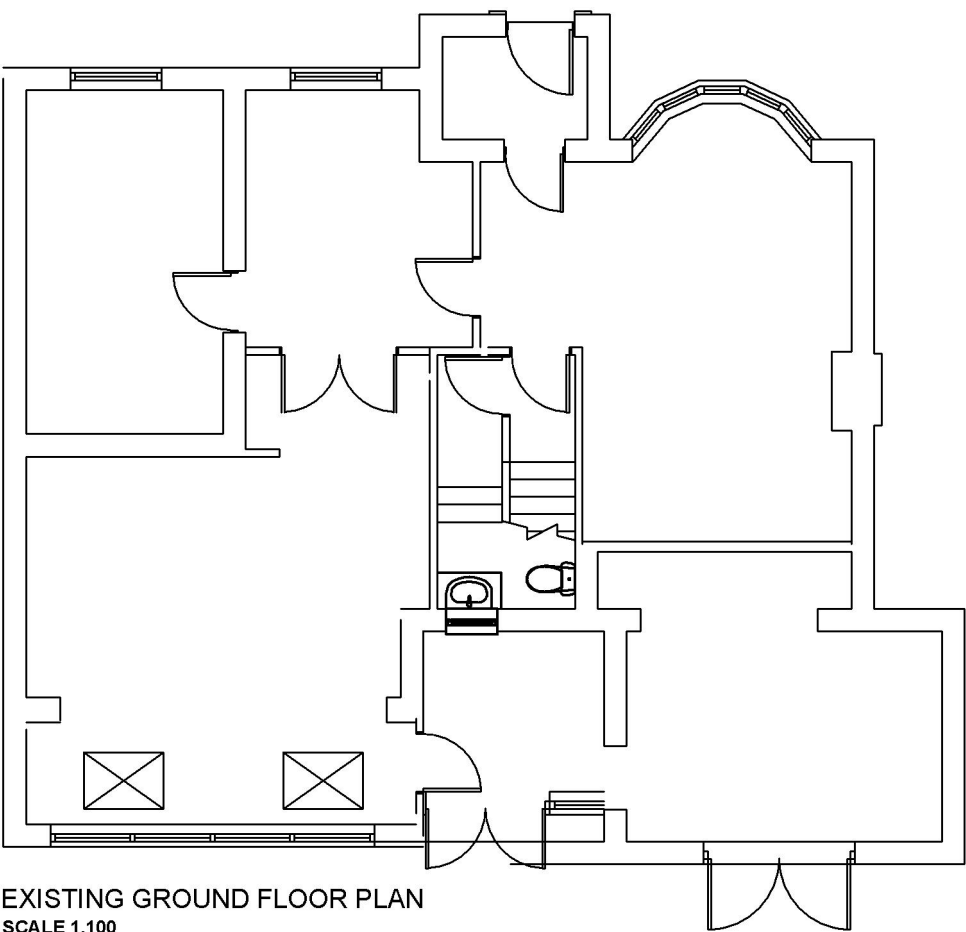

EXISTING GROUND FLOOR PLAN
SCALE 1:100

Ground Floor Plan 1:100

Site address 35 Blunts Wood Haywards Heath		
Job Title Extension and internal refurbishment		
Existing Plans		
BUCHAN RUM 9 SAVILL ROAD LINDFIELD WEST SUSSEX RH162NY E : info@buchanrumarchitecture.co.uk		
Scale 1:100	Size A3	
	Drm By	
Drawing number. 24_213_PL_101		Rev.