

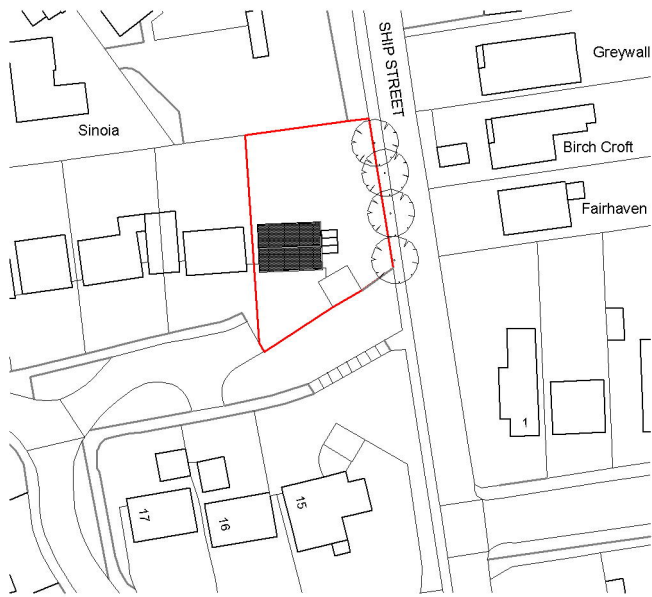


location plan - scale 1:1250 @ A3

 

site plan - scale 1:500 @ A3

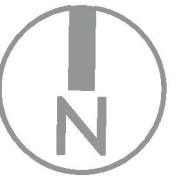

GENERAL NOTES :
1. THIS DRAWING IS THE PROPERTY OF B+C ARCHITECTURE AND IS NOT TO BE REPRODUCED IN ANY WAY OR FORM WITHOUT PRIOR WRITTEN CONSENT OF B+C ARCHITECTURE.
2. Do not scale from this drawing for planning purposes.
3. All dimensions to be verified on site prior to any works starting and are subject to change without notice.
4. This drawing is to be read in conjunction with relevant consultants and specialist drawings.
5. This drawing is to be read in conjunction with Building Regulations, Code of Practice and Building Regulations.

PROJECT :
12 Clays Close
East Grinstead
RH19 4DJ

DRAWING :
site and block plan

DRAWING STATUS :
planning

JOB NO:
0246

DRAWING NO:
100

SCALE:
as indicated @ A3

DATE:
february 2025

DRAWN BY:
TV

REVISIONS:
none