



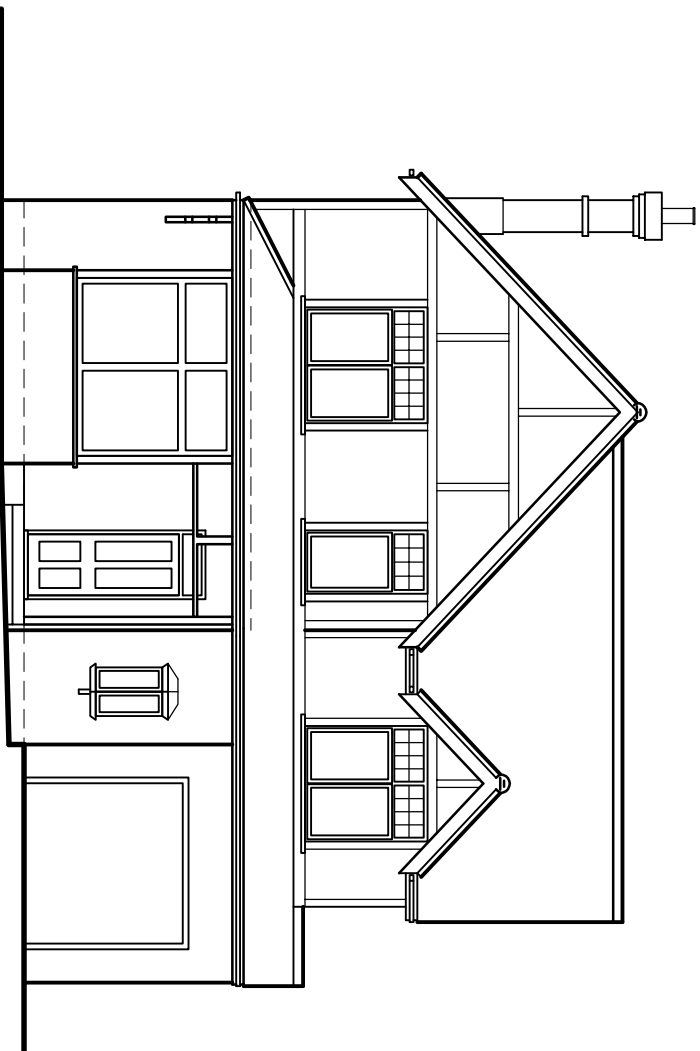


Front Elevation

As Proposed
1:100

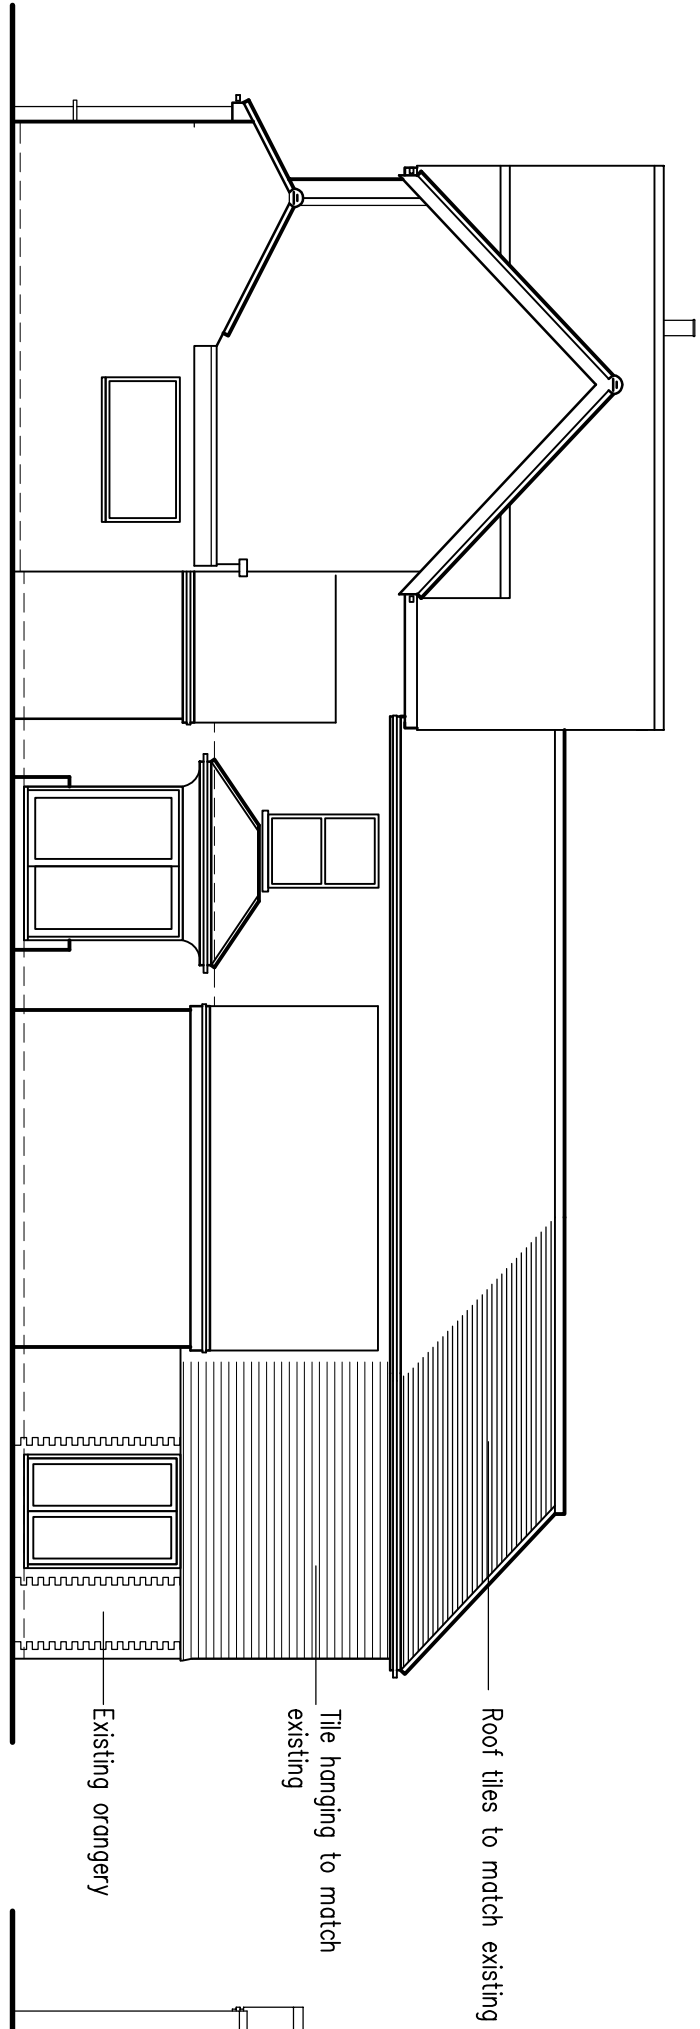


Side Elevation

As Proposed
1:100

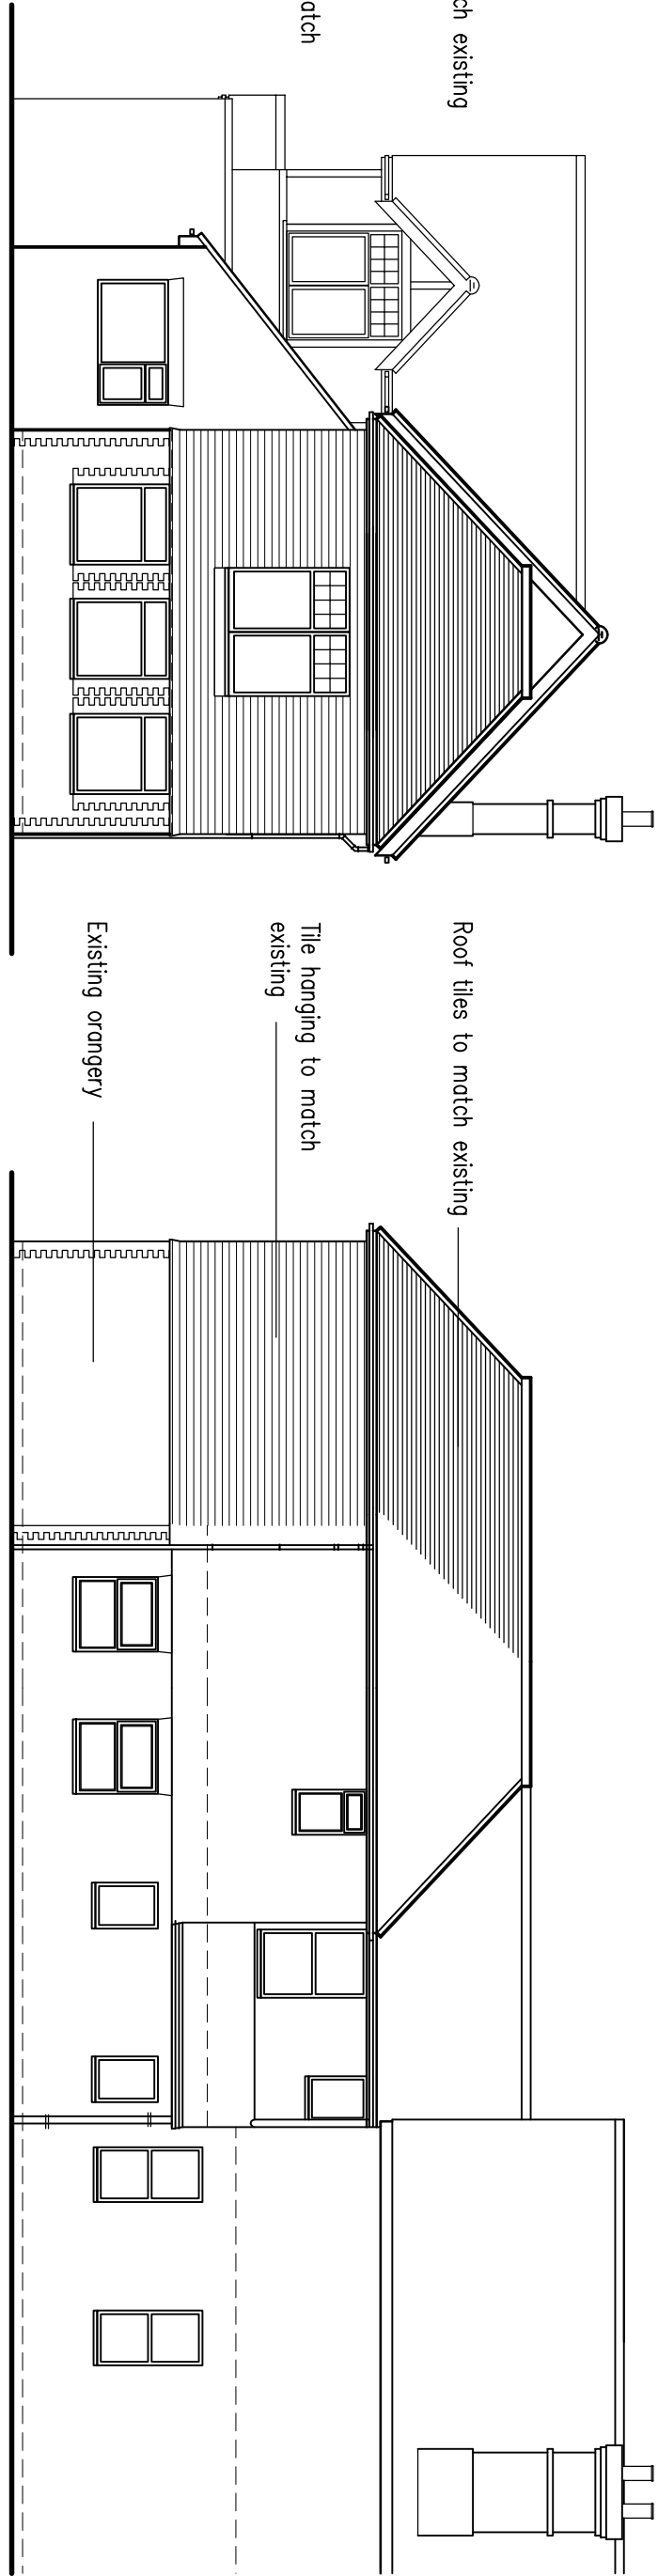


Rear Elevation

As Proposed
1:100

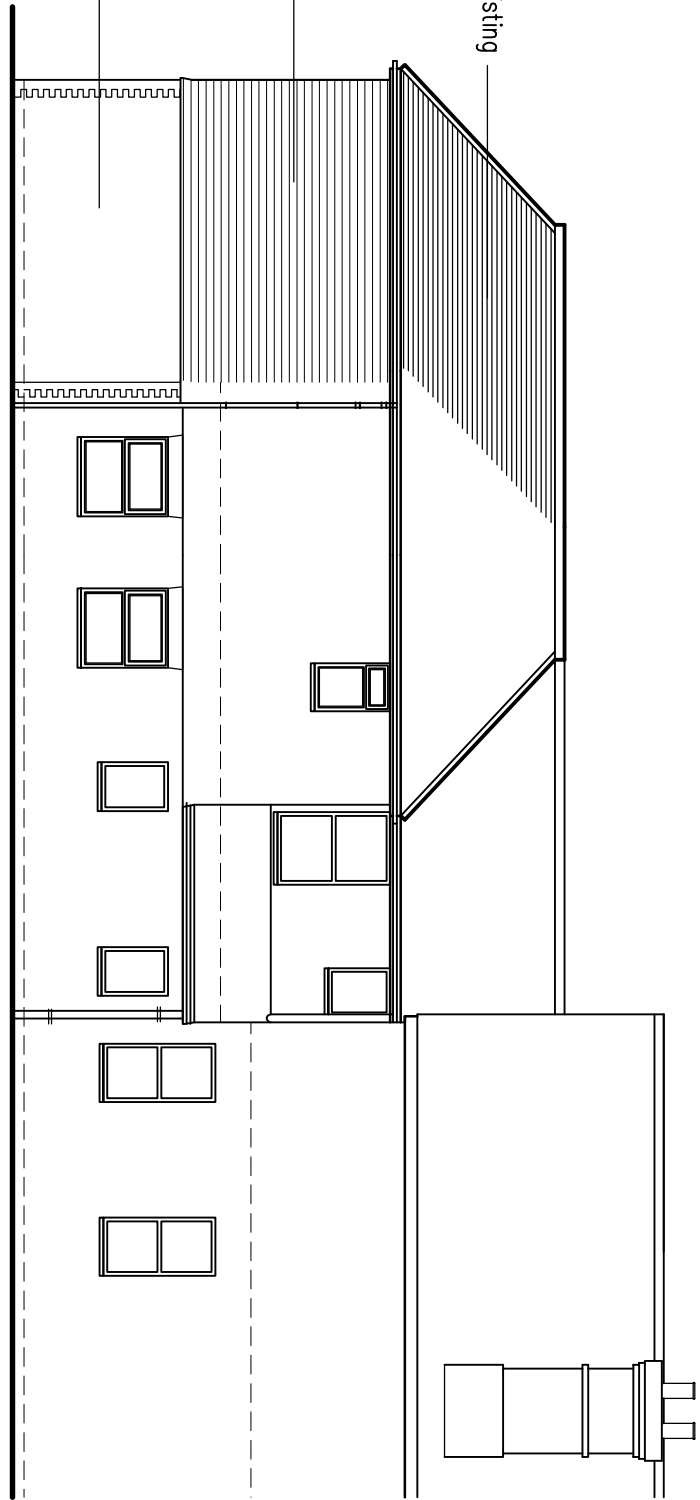


Side Elevation

As Proposed
1:100

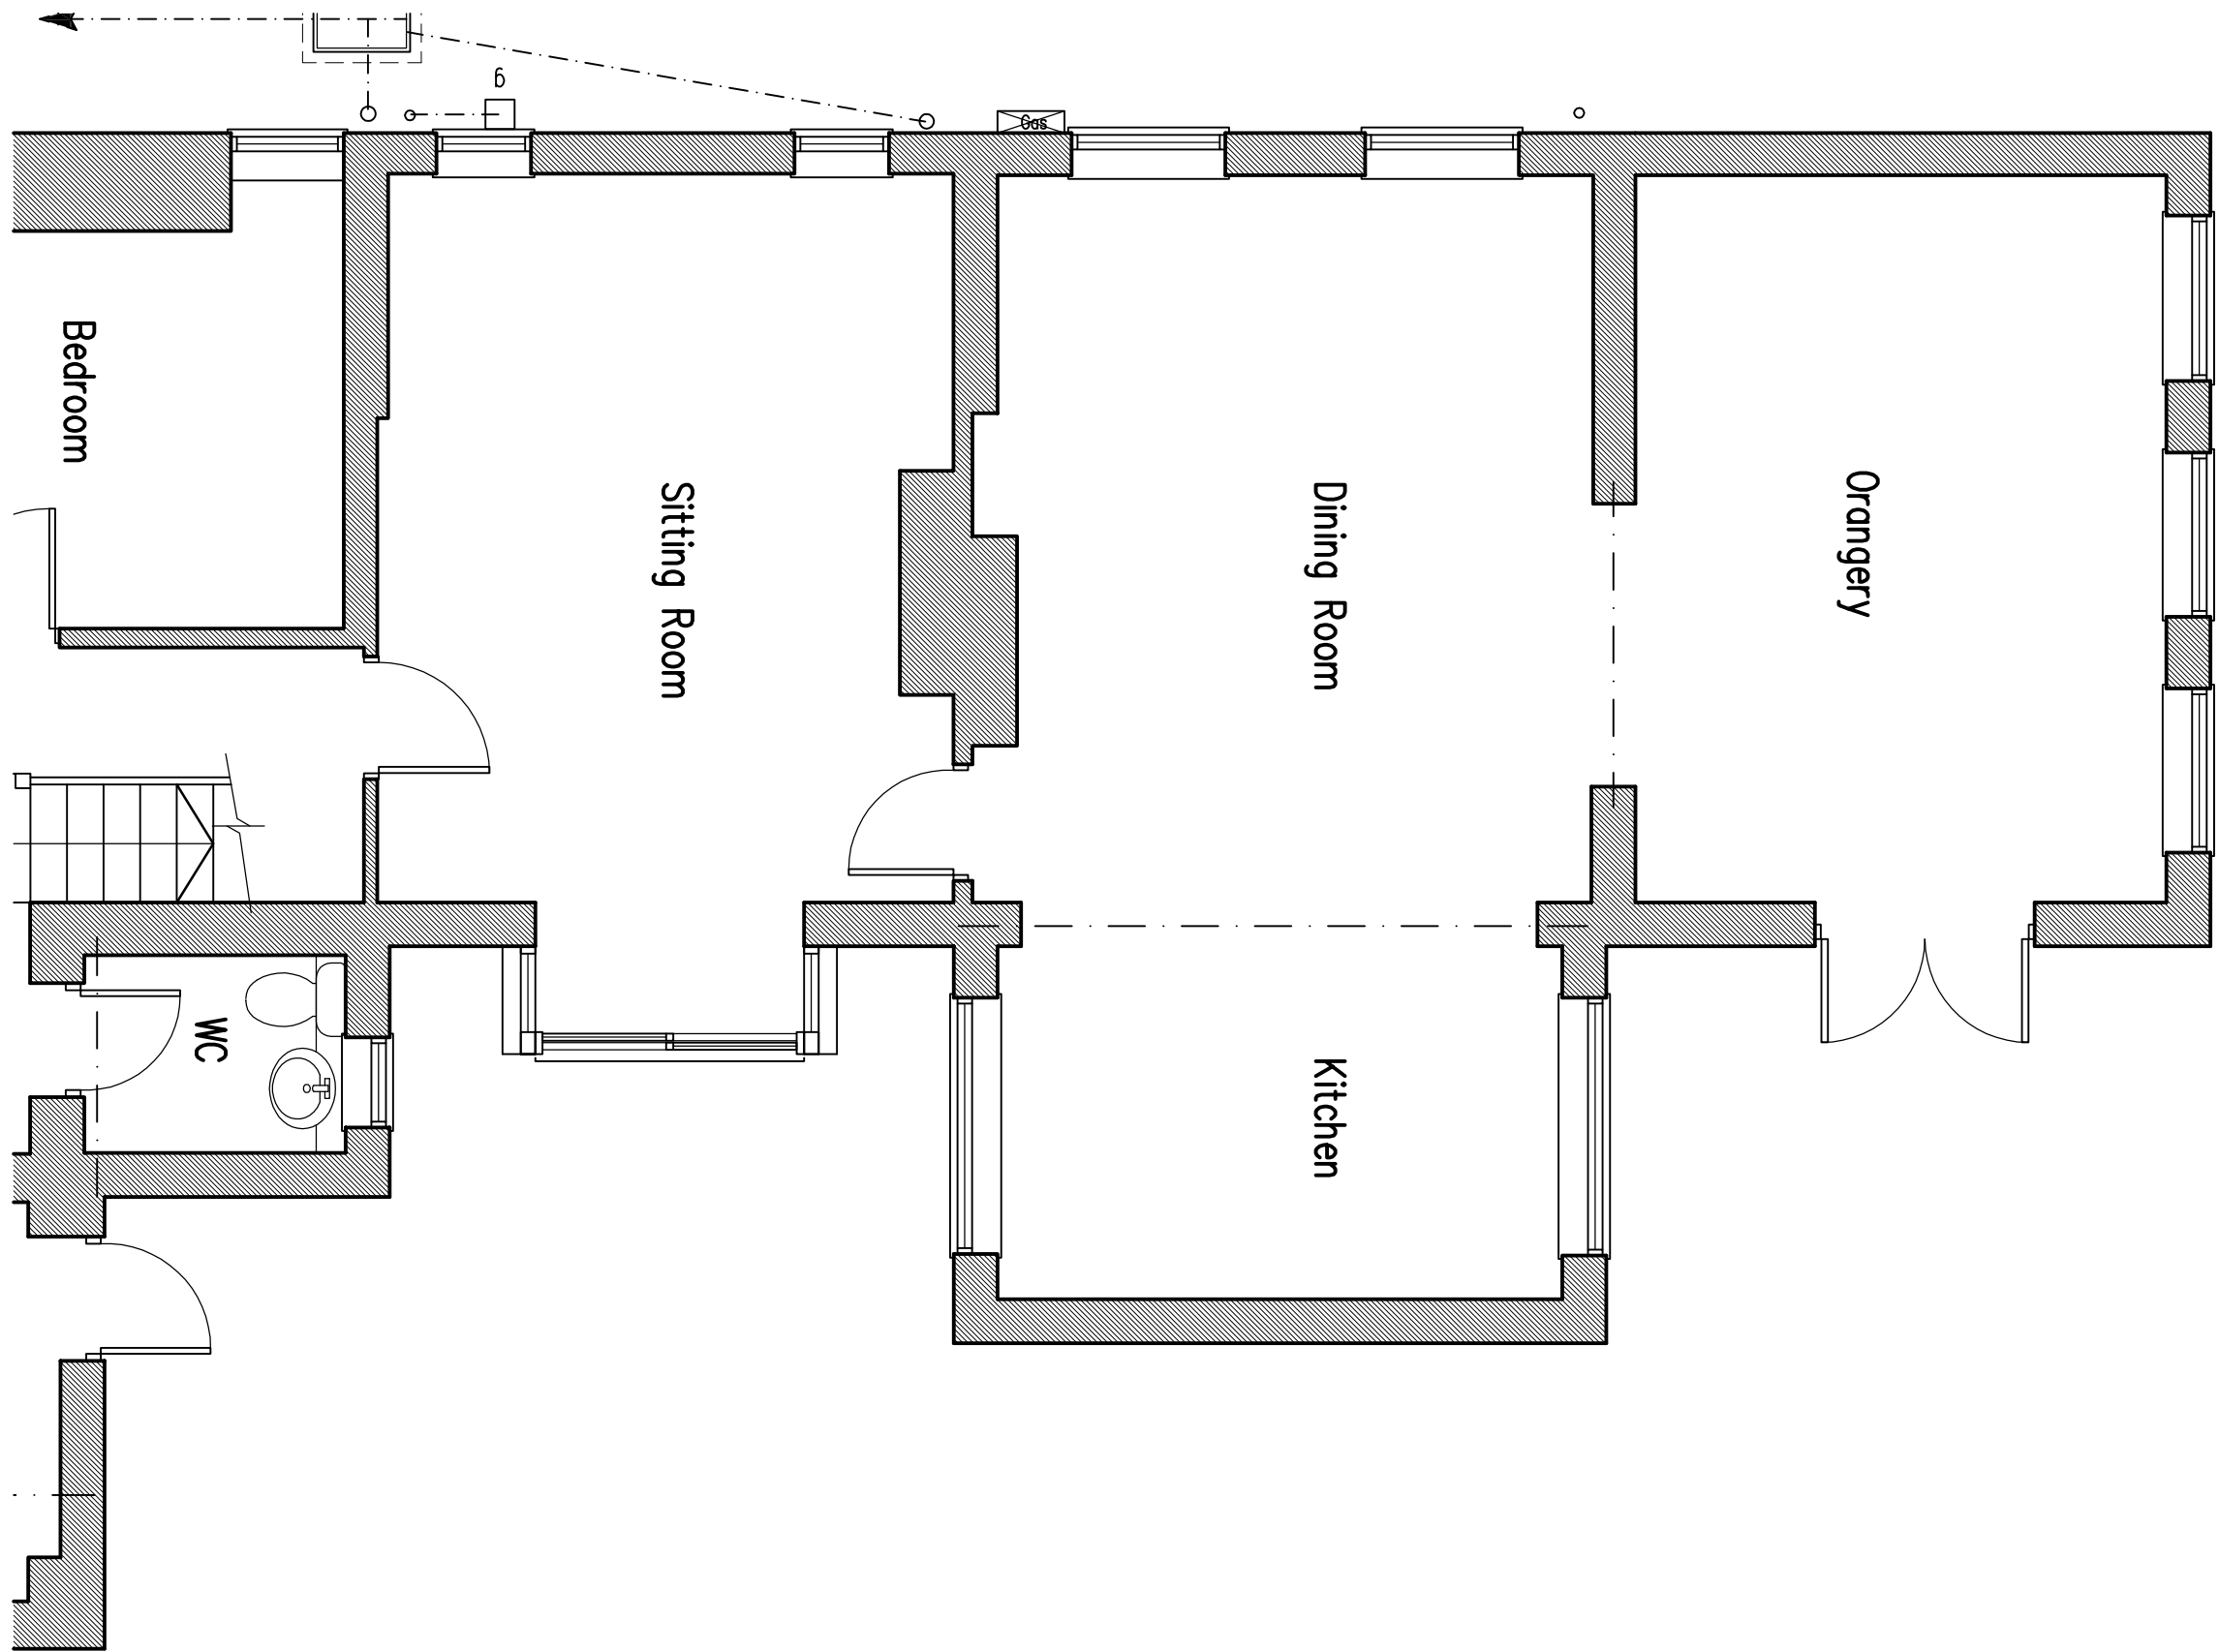

Part Ground Floor Plan

As Proposed
1:100

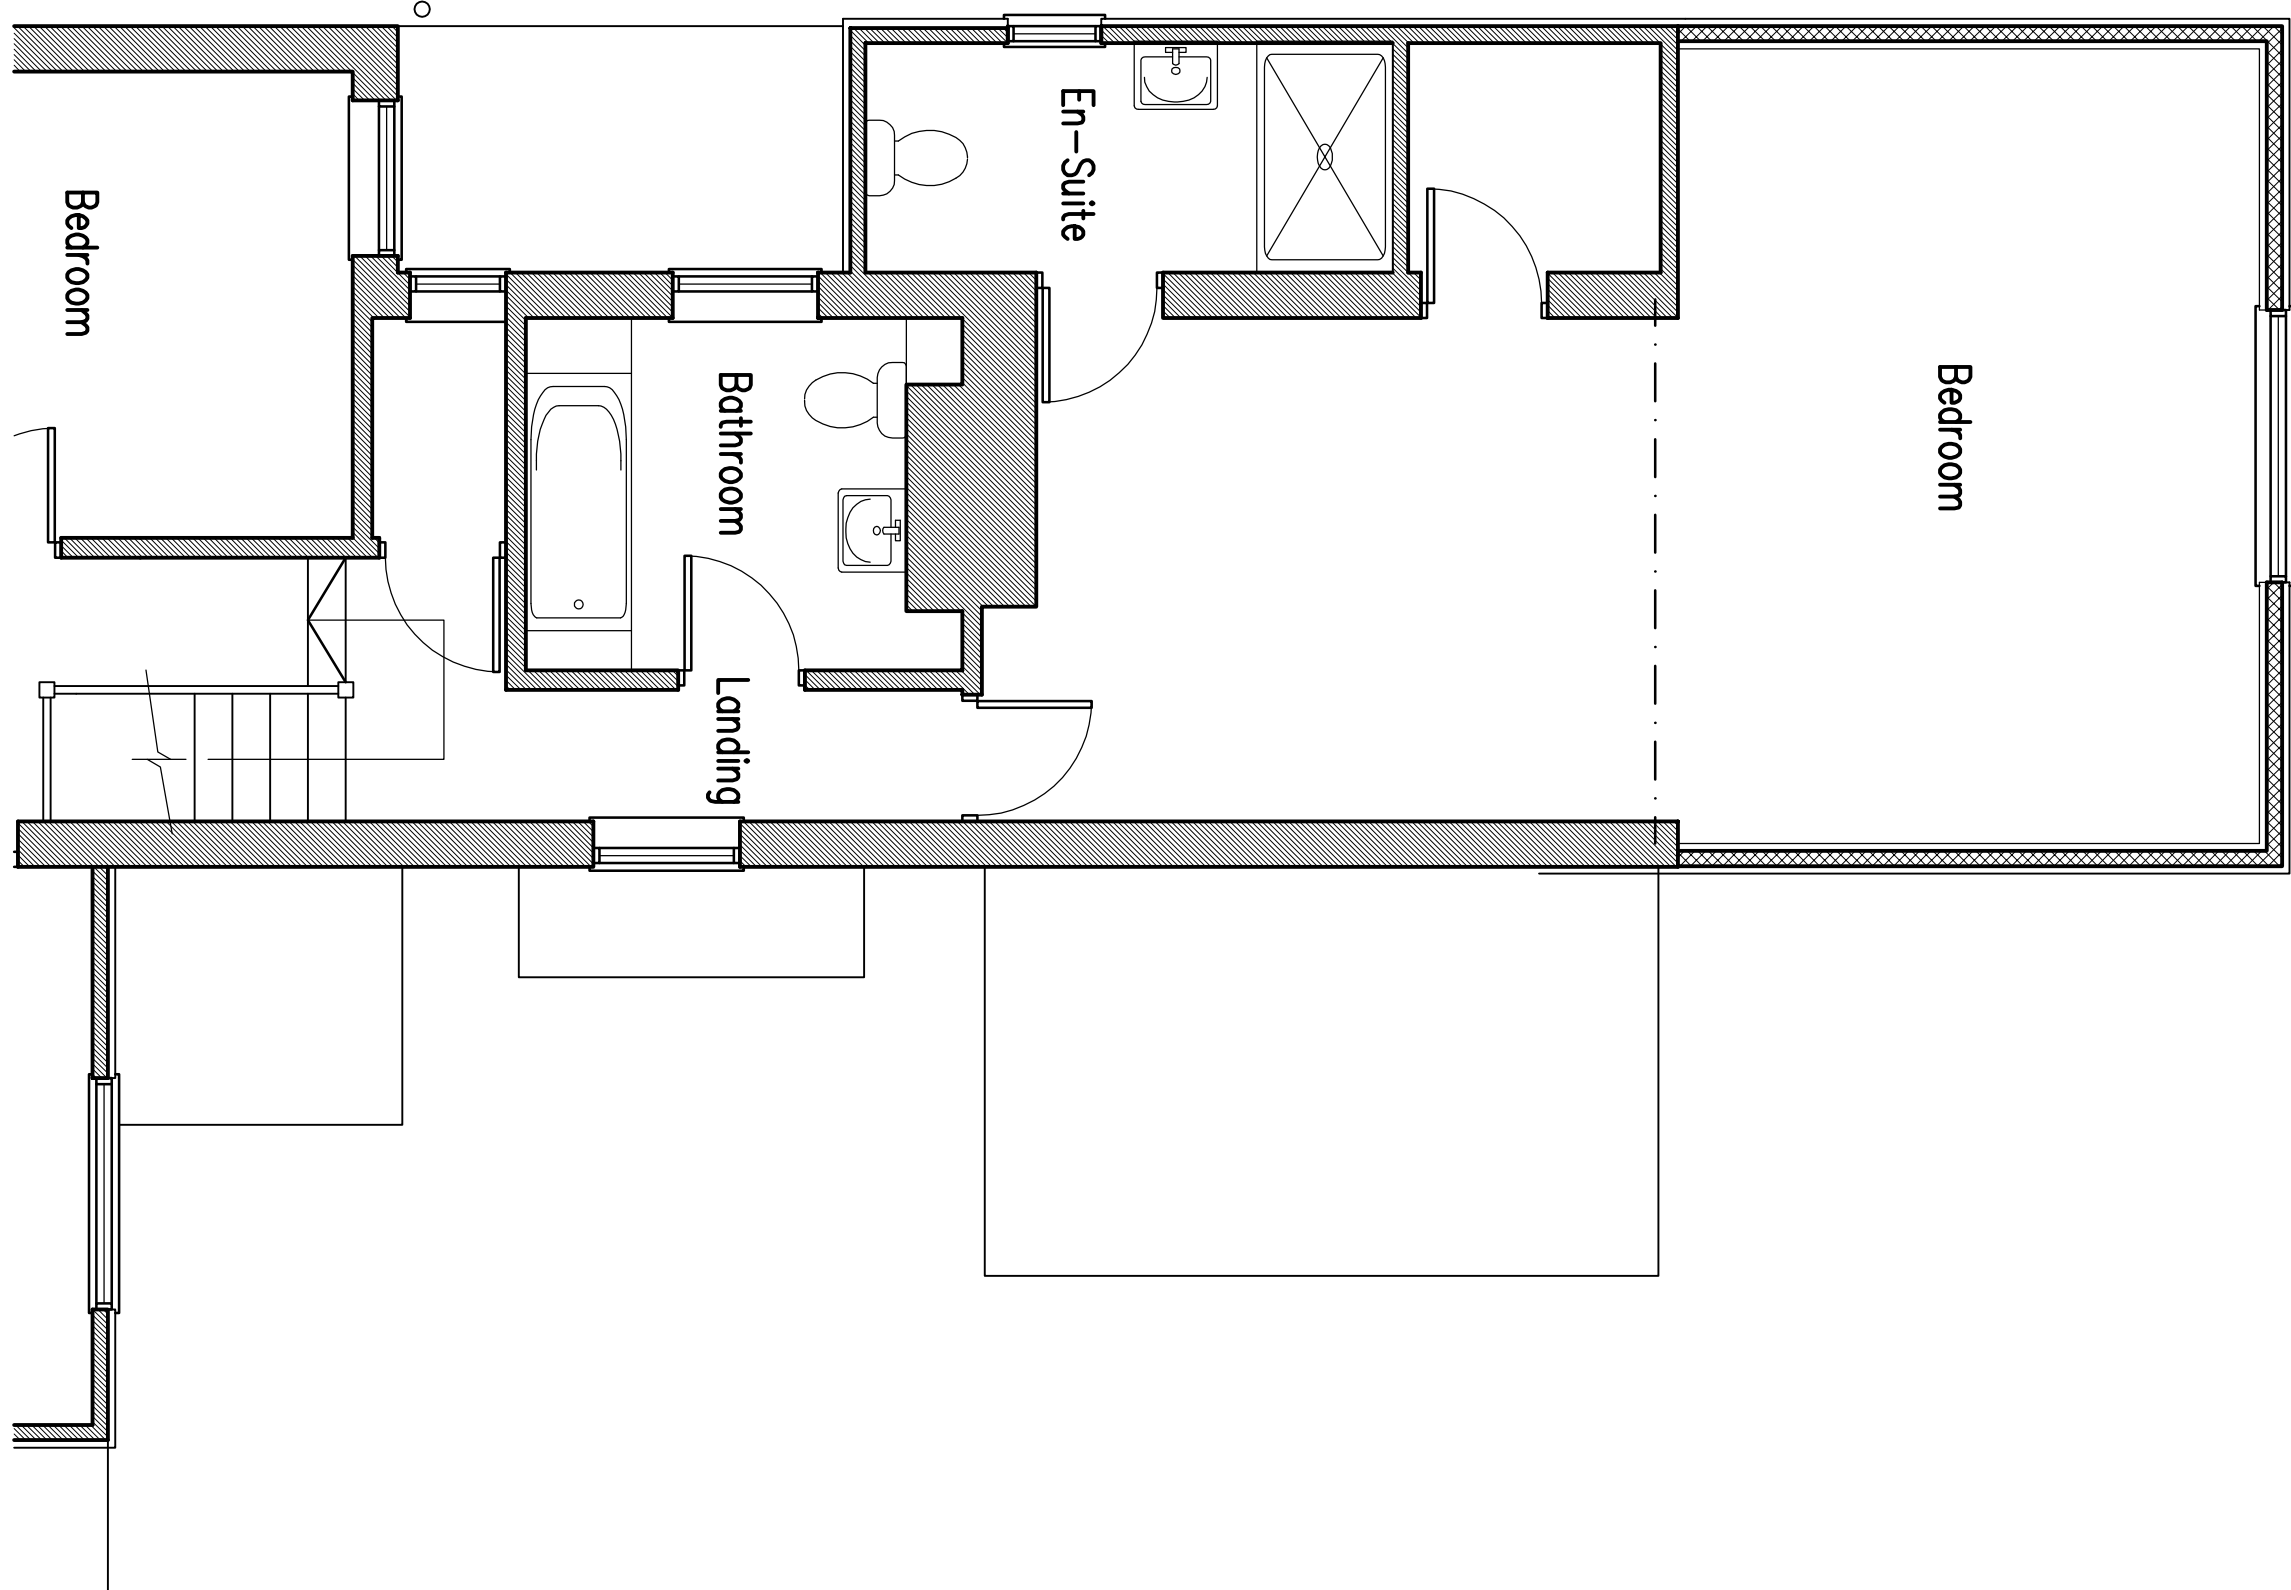

Part First Floor Plan

As Proposed
1:100

1:1 Sept. 2025 | amended to owners comments

Project:
Proposed Extension at:
45 Crescent Road
Burgess Hill
West Sussex

Drawing title:
Floor Plans & Elevations
As Proposed

Client:

Copyright of:
Clive Voller Associates
Chartered Building Surveyors
15 Station Road
Burgess Hill
West Sussex
RH15 9DE
Tel: 01444 871010
Fax: 01444 870099
Web: www.clivevoller.com




Scale:
1:50, 1:100 @ A1

Date:
April 2025

Drawn:

Dwg. No. 02

Rev'n
A

 

1:50 Scale Bar



1:100 Scale Bar