




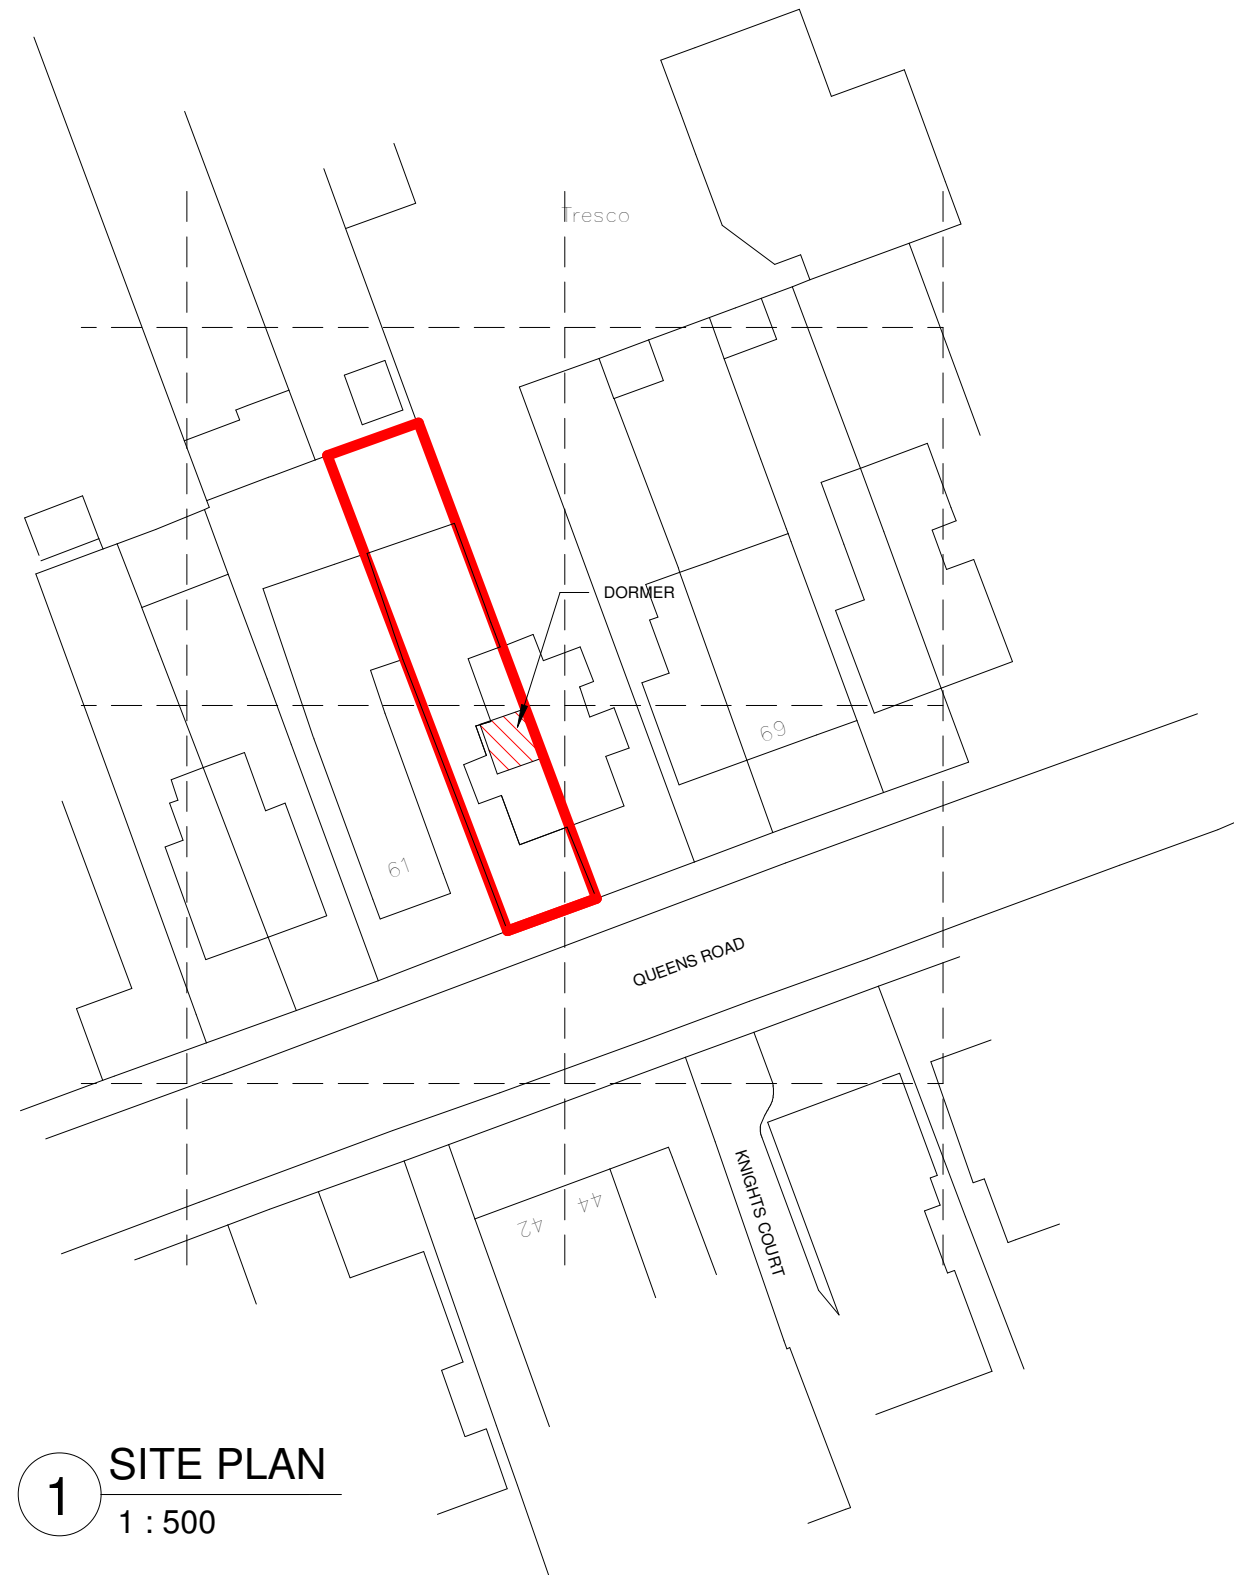



1 SITE PLAN
1 : 500

 

VISUAL SCALE 1:500 @ A3

 

VISUAL SCALE 1:1250 @ A3

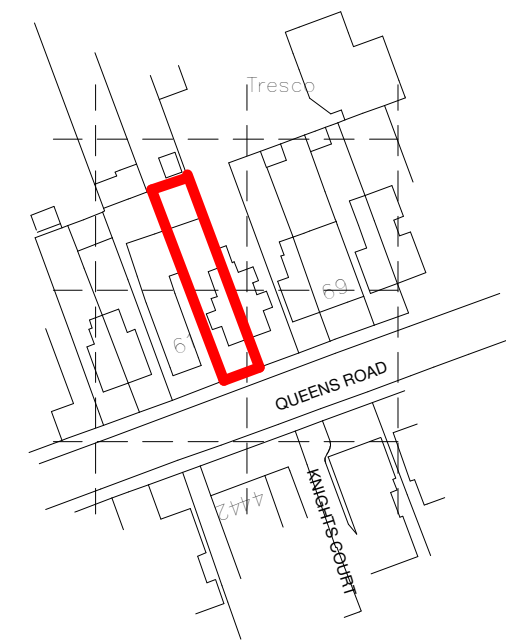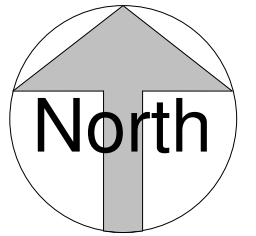

2 LOCATION PLAN
1 : 1250

 KRONA DESIGN ARCHITECTURE AND INTERIOR DESIGN 4 Union Place Worthing BN11 1LG info@kronadesign.co.uk kronadesign.co.uk 01903 256150		
PROJECT		
Loft Conversion		
ADDRESS		
63 Queens Road Haywards Heath West Sussex		
TITLE		
Site & Location Plan		
CLIENT		
Quaser Studio Ltd.		
DRAWN	STATUS	DATE
JLB	Design	11/09/25
SCALE (@ A3)		PROJECT NUMBER
As indicated		KD.1759
DRAWING NUMBER		REV
A.001		