
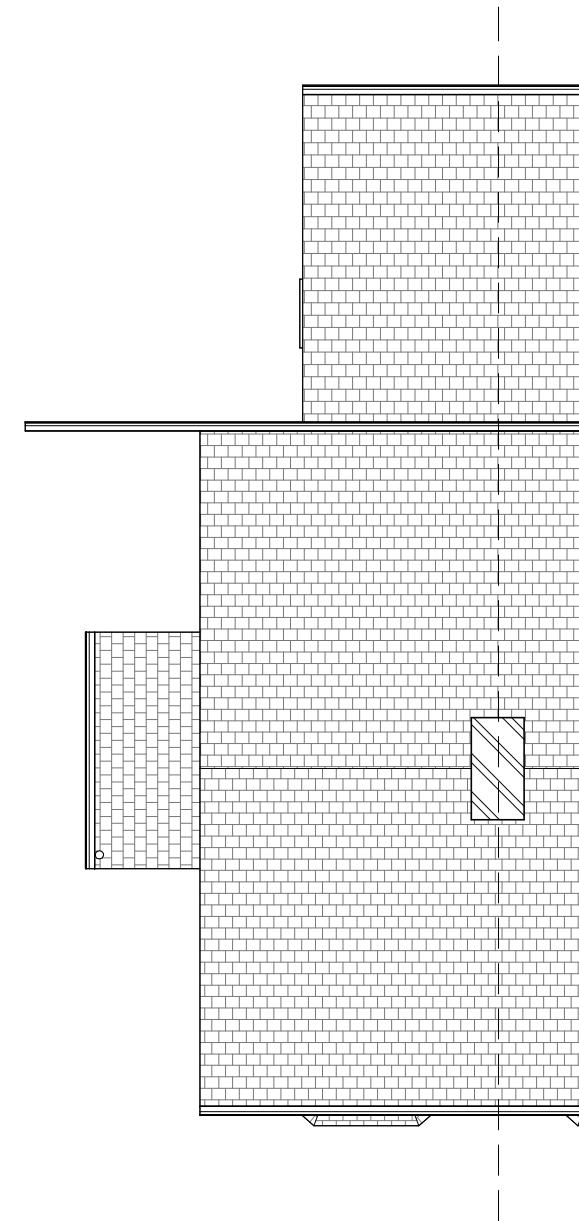
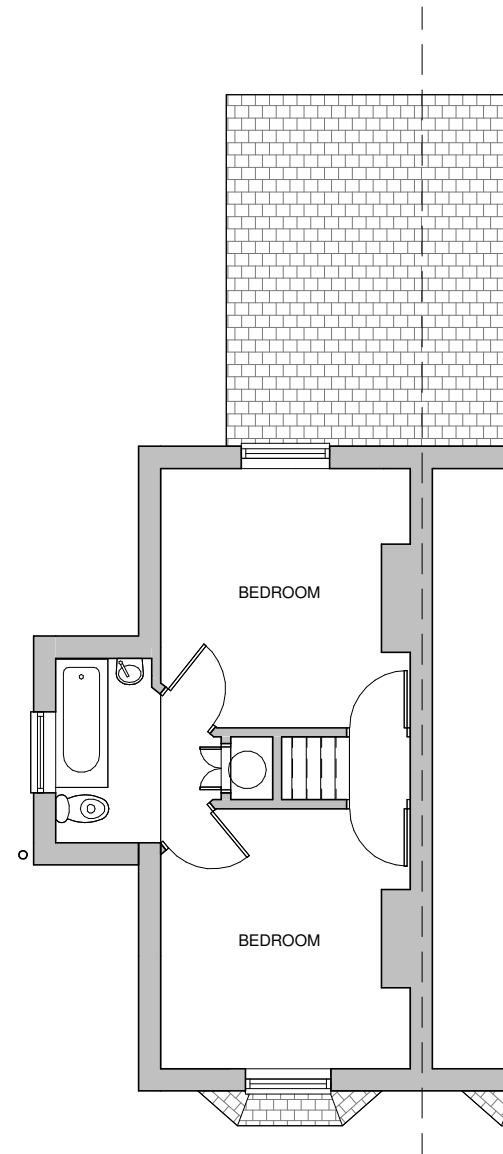


VISUAL SCALE 1:100 @ A3

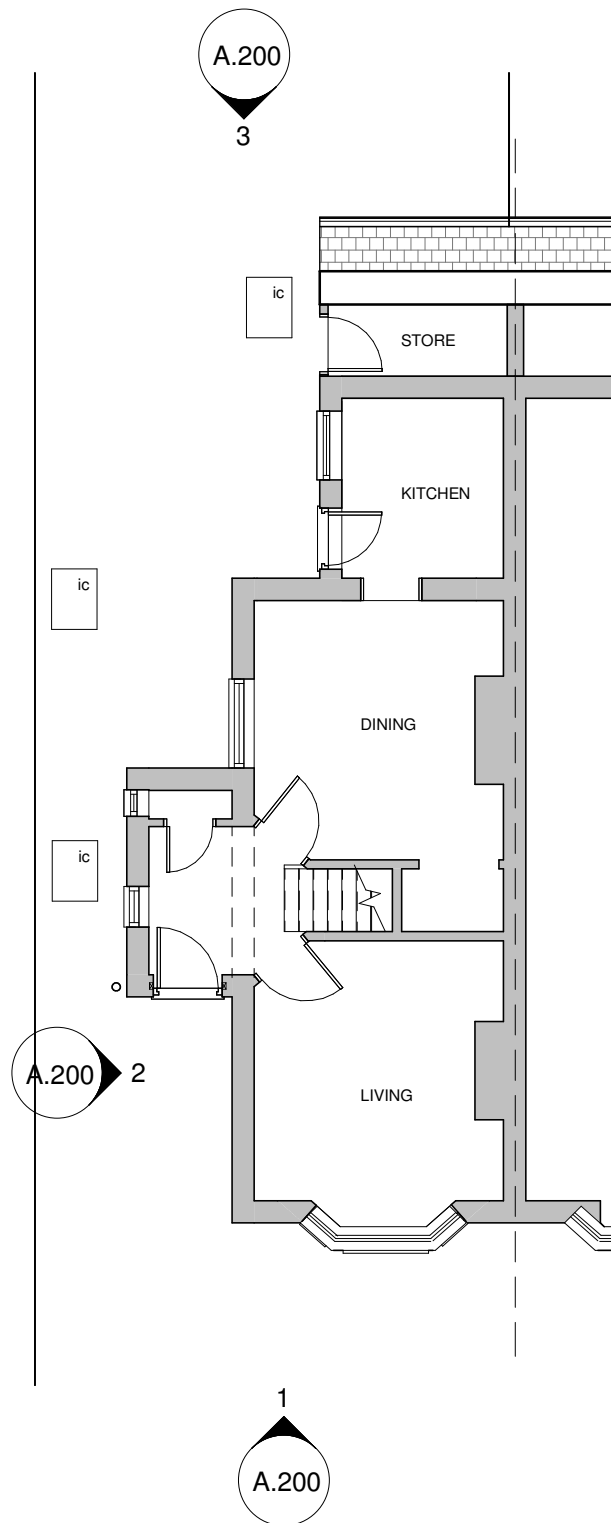

1 GROUND FLOOR
1 : 100

2 FIRST FLOOR
1 : 100

3 ROOF PLAN
1 : 100

KRONA DESIGN ARCHITECTURE AND INTERIOR DESIGN 4 Union Place Worthing BN11 1LG info@kronadesign.co.uk kronadesign.co.uk 01903 256150		
PROJECT Loft Conversion		
ADDRESS 63 Queens Road Haywards Heath West Sussex		
TITLE Existing Plans		
CLIENT Quaser Studio Ltd.		
DRAWN JLB	STATUS Design	DATE 12/03/25
SCALE (@ A3) 1 : 100		PROJECT NUMBER KD.1759
DRAWING NUMBER A.100		REV