




VISUAL SCALE 1:100 @ A3

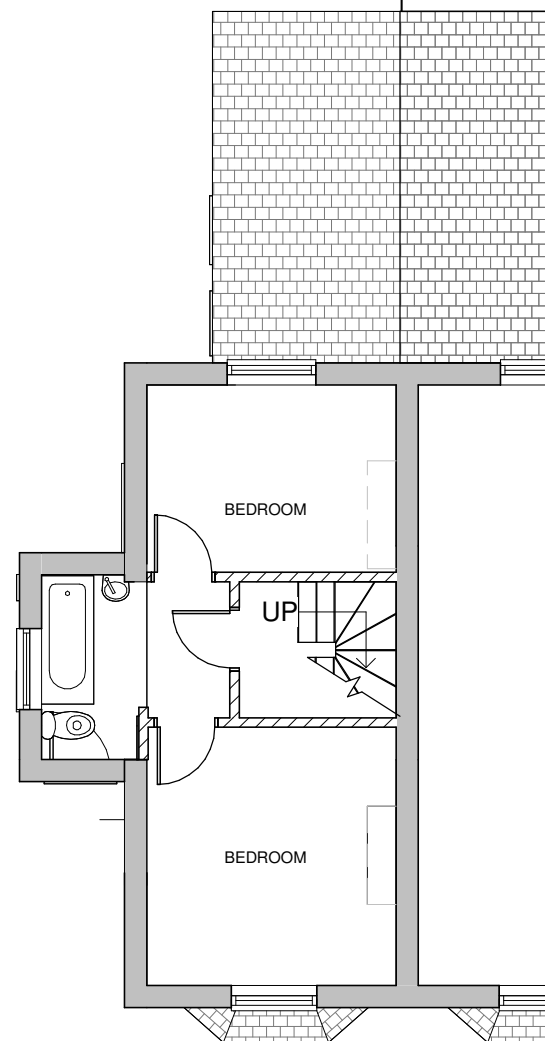

1 FIRST FLOOR
1 : 100

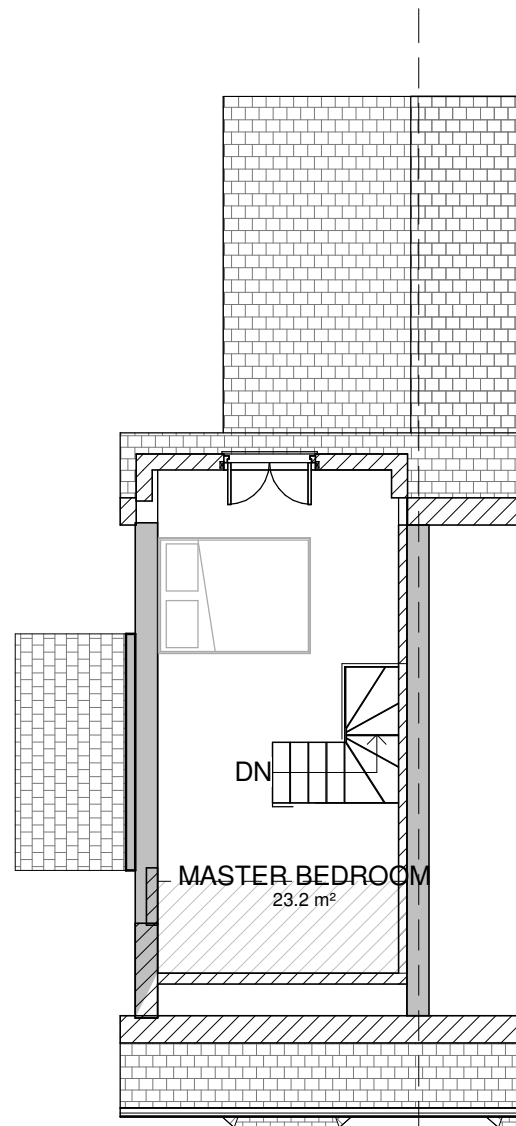

2 SECOND FLOOR
1 : 100

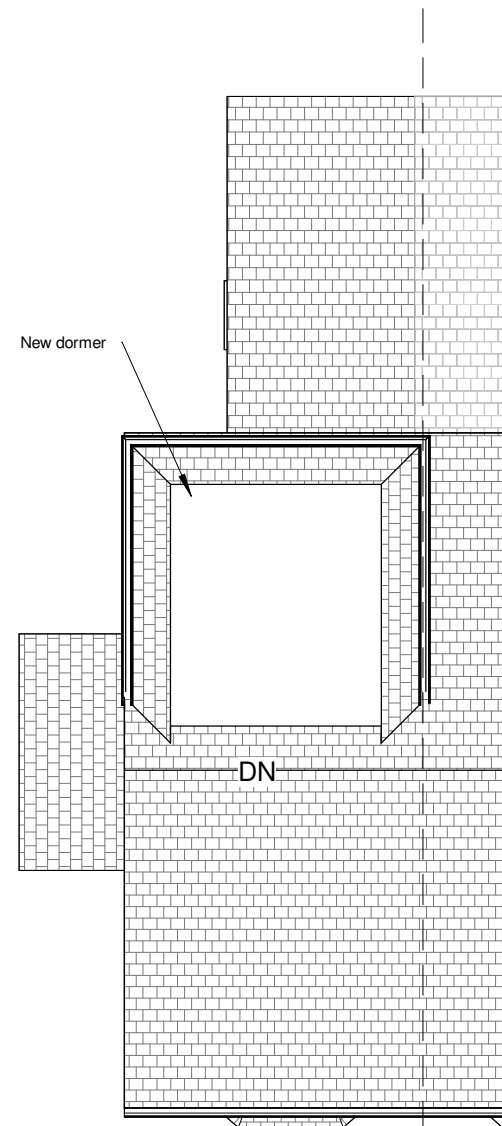

3 ROOF PLAN
1 : 100

 KRONA DESIGN ARCHITECTURE AND INTERIOR DESIGN 4 Union Place Worthing BN11 1LG info@kronadesign.co.uk kronadesign.co.uk 01903 256150		
PROJECT		
Loft Conversion		
ADDRESS		
63 Queens Road Haywards Heath West Sussex		
TITLE		
Proposed Plans		
CLIENT		
Quaser Studio Ltd.		
DRAWN	STATUS	DATE
JLB	Design	11/09/25
SCALE (@ A3)		PROJECT NUMBER
1 : 100		KD.1759
DRAWING NUMBER		REV
A.101		