





Existing Front Elevation
Scale 1:100

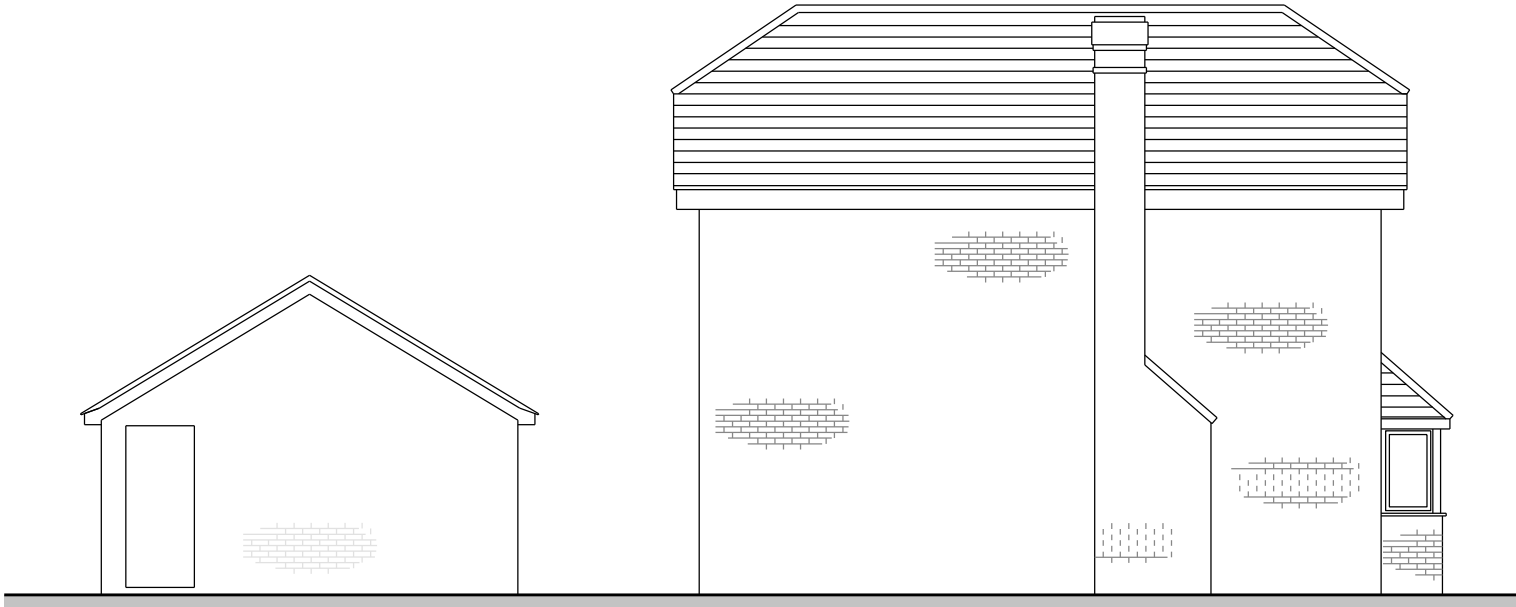


Existing Side Elevation
Scale 1:100



Existing Rear Elevation
Scale 1:100

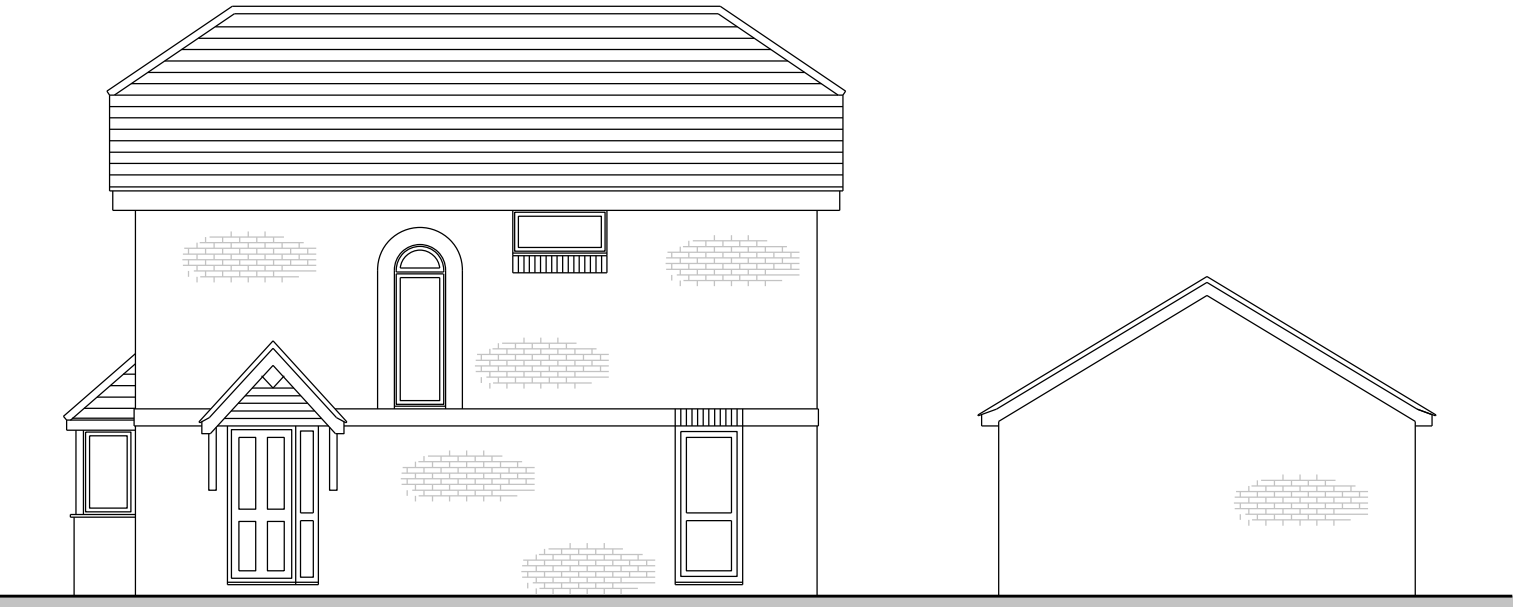

Existing Side Elevation
Scale 1:100

 

Client Mr & Mrs Johnson	Title Proposed Single Storey Rear Extension Existing Elevations	Drawn By	Date 03/01/26
		Drawing Number JBD/RH19/2HE/052	Rev A