




REV	DATE	DESCRIPTION	DRW	CHK
P01	30.10.2025	TENDER ISSUE	GDH	ROD
P02	14.11.2025	Brick type locations and colours amended. Plant enclosure changed to timber acoustic fence.	E5	ROD

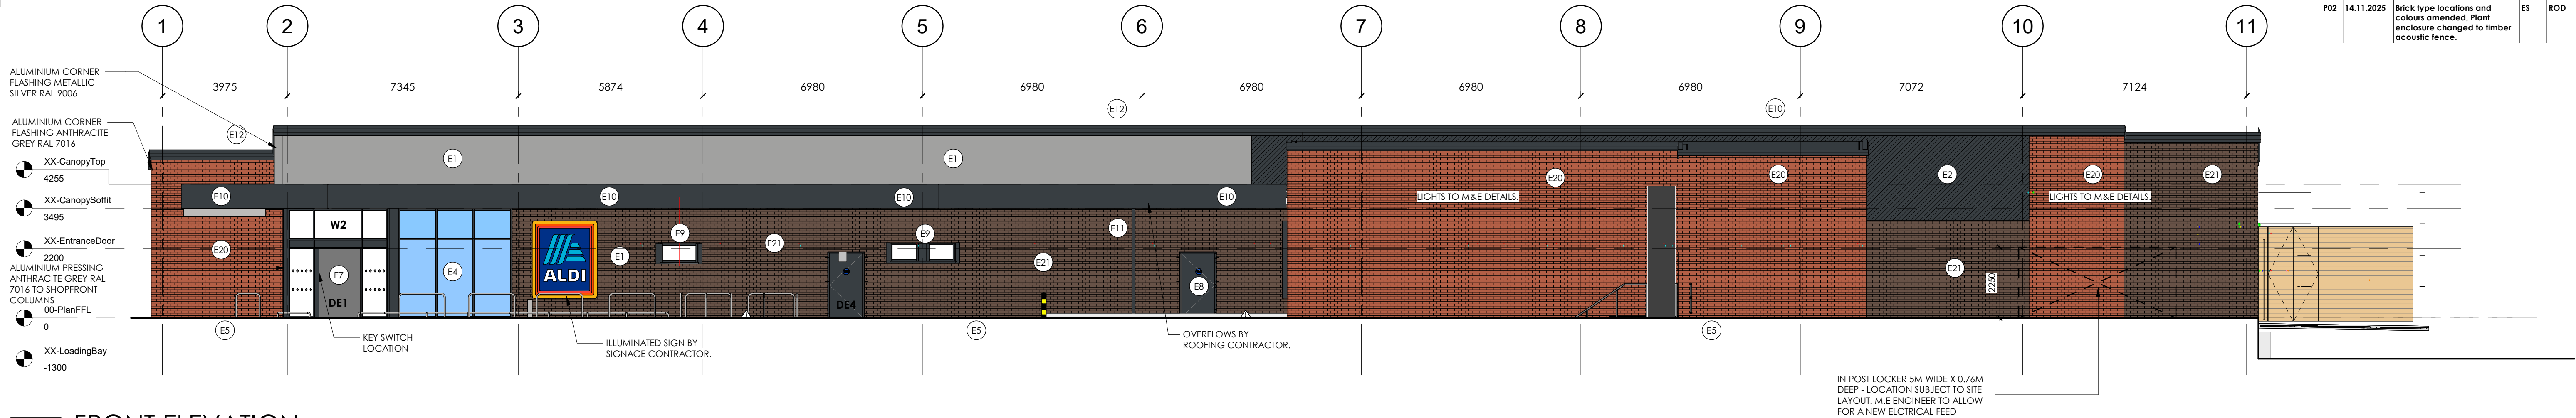


1 FRONT ELEVATION

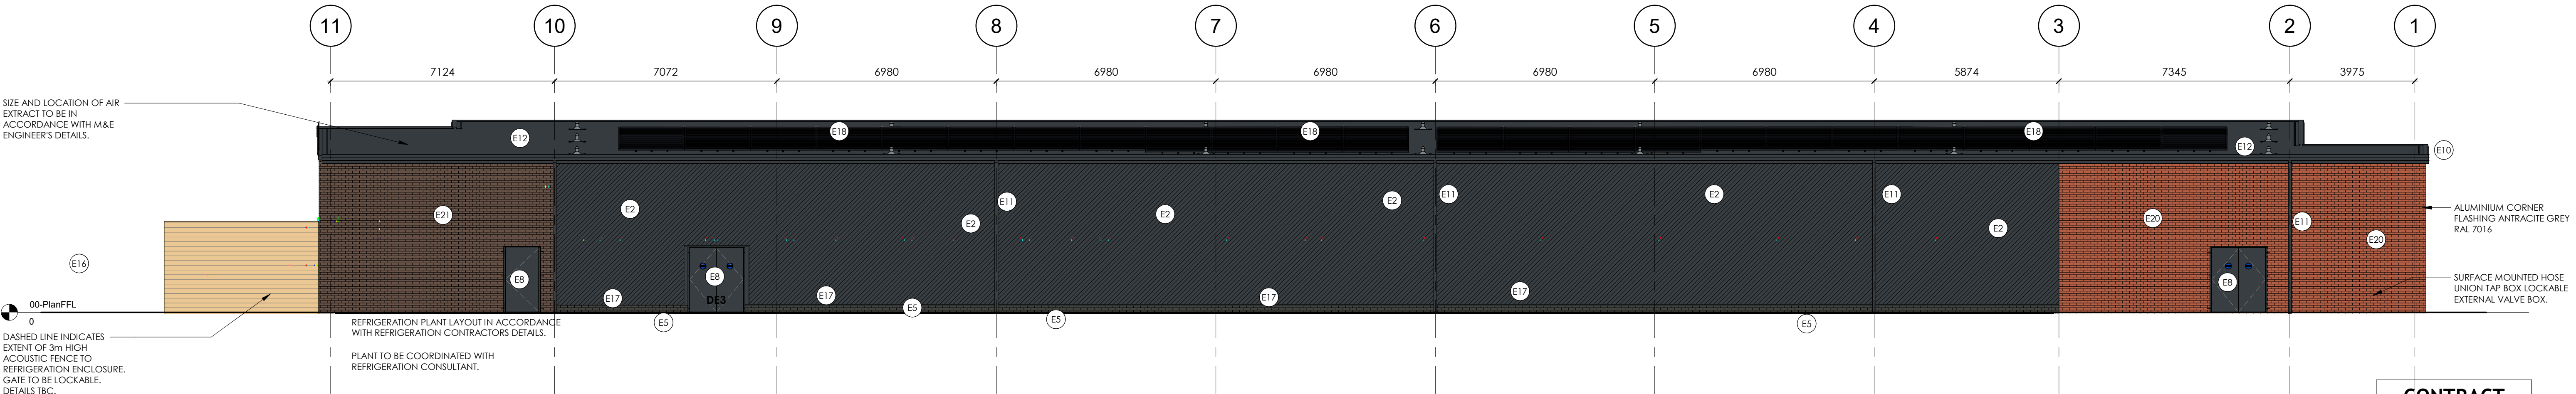

2 REAR ELEVATION

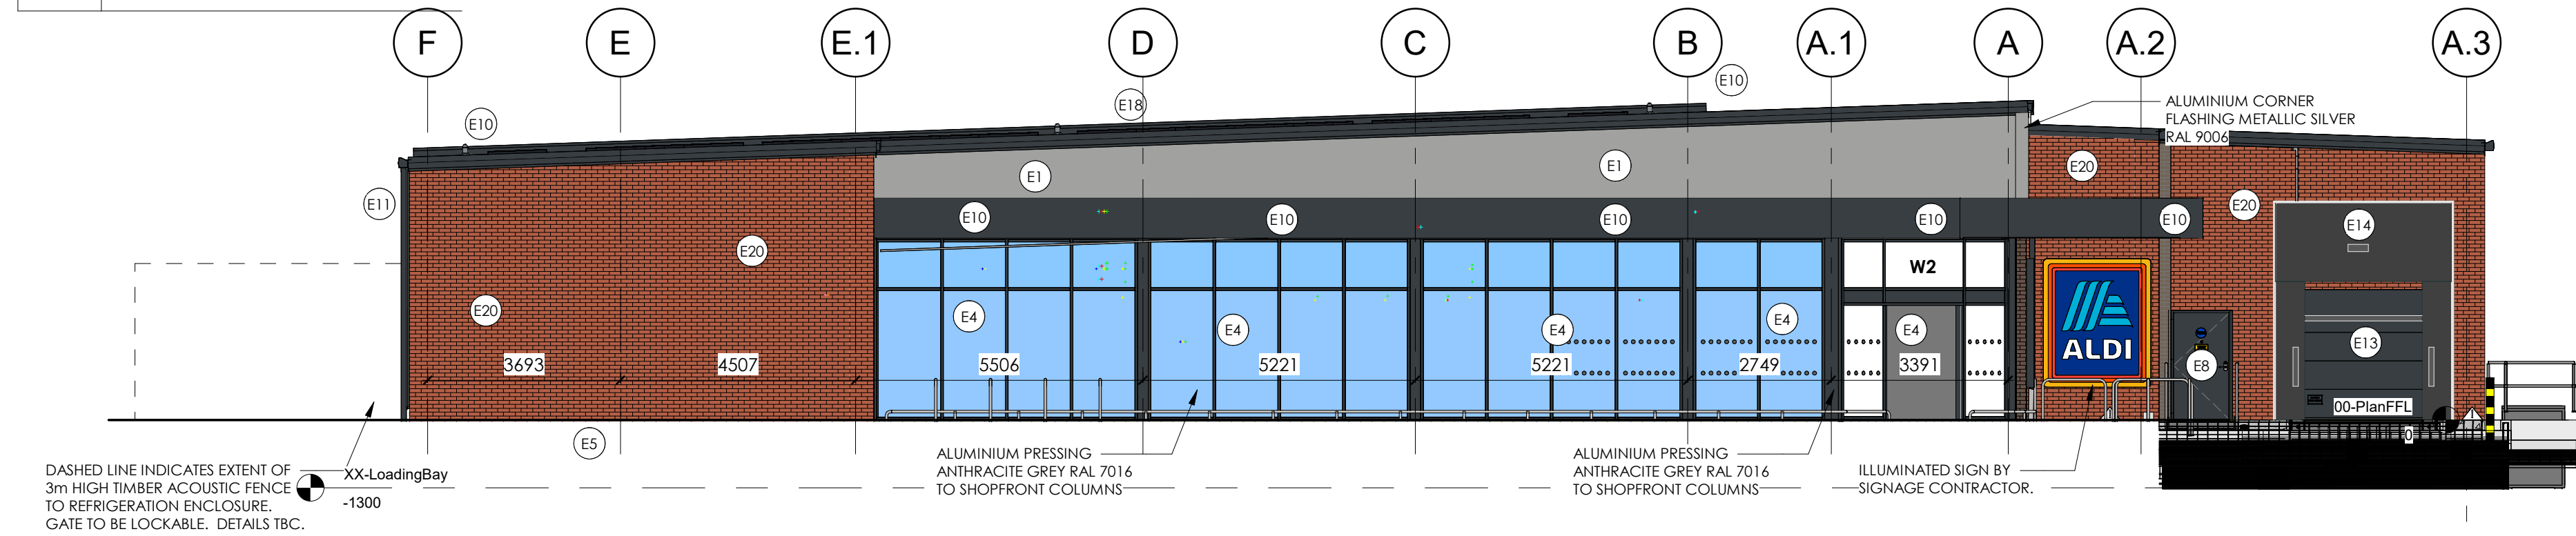

3 SIDE ELEVATION

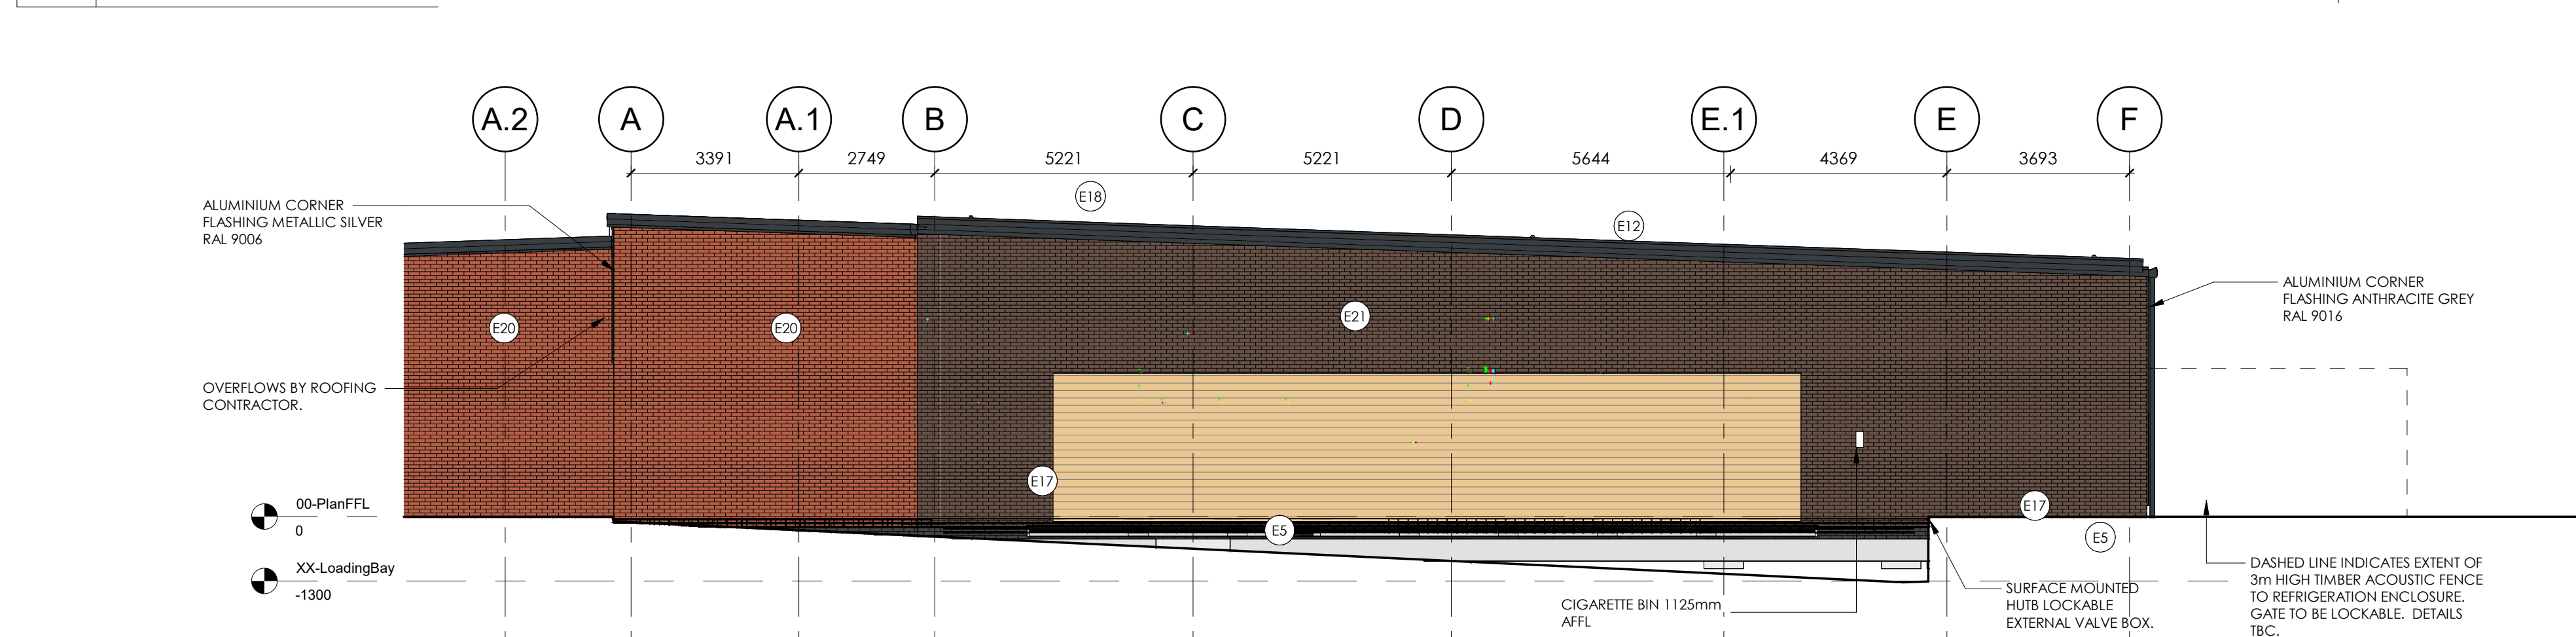

4 SIDE ELEVATION

**CONTRACT
DRAWING**
Signed by Contractor

Date:
Signed by Employer

Date:

**CONTRACT
DRAWING**

THE HARRIS GROUP LTD DOES NOT
ACCEPT LIABILITY FOR ANY
DEVIATION FROM OUR DRAWINGS
OR SPECIFICATION

FOR STRUCTURAL DETAILS REFER TO
THE CONSULTING STRUCTURAL &
CIVIL ENGINEERING DETAILED
DESIGN DRAWINGS &
SPECIFICATIONS.

THE HARRIS GROUP LTD DOES NOT
ACCEPT LIABILITY FOR ANY
COMPOSITE, INSULATION OR
DECORATIVE PANELS

FOR M+E INFORMATION, REFER TO
THE M+E ENGINEERS AND SUB
CONTRACTORS DESIGN DRAWINGS
& SPECIFICATIONS.

THIS DRAWING MUST NOT BE SCALED AND ALL DIMENSIONS ARE TO BE CHECKED ON SITE
BEFORE WORK IS COMMENCED. THE DESIGN AND DRAWINGS ARE THE COPYRIGHT OF THE
CONSULTANTS AND MUST NOT BE USED OR REPRODUCED WITHOUT THEIR PERMISSION.
ANY DISCREPANCIES ARE TO BE REPORTED IMMEDIATELY TO THE CONSULTANTS. ALL
INFORMATION SHOWN ON THE DRAWING IS SUBJECT TO OBTAINING THE NECESSARY
STATUTORY CONSENTS.

Client
ALDI - Aldi Stores Ltd.

Project Title
ALDI Haywards Heath

Project Address
**Sussex House,
Perrymount Road,
Haywards Heath, RH16 1DN**

Drawing Title
PROPOSED ELEVATIONS

THP Job No.
19971-(20)00 -THP XX ZZ DR A

Originator
ZZ

Level
DR A

Type
DR A

Role
DR A

Drawing No.
79-E1678

Revision
P02

Drawn
GDH

Checked
ROD

Date
OCT. 2025

Scale
1 : 100

Size
A1

**THE
HARRIS
PARTNERSHIP**

FINISHES - EXTERNAL SCHEDULE	
REF.	DESCRIPTION
E1	KINGSPAN KS1000RW LEC - METALLIC SILVER CLADDING RAL 9006. 73mm CORE THICKNESS AND 104mm OVERALL THICKNESS. ALL TO ACHIEVE MIN U-VALUE OF 0.26W/m ² K.
E2	KINGSPAN KS1000RW LEC - ANTHRACITE GREY CLADDING RAL 7016. 73mm CORE THICKNESS AND 104mm OVERALL THICKNESS. ALL TO ACHIEVE MIN U-VALUE OF 0.26W/m ² K.
E4	SHOPFRONTS - POLYESTER POWDER COATED ALUMINIUM RAL 7016 ANTHRACITE GREY. ALL TO ACHIEVE MIN U-VALUE OF 1.6W/m ² K.
E5	BLOCKLEYS BRICK LTD. 'SMOOTH BLACK' BRICKWORK WITH TARMAC Y14 (BLACK) COLOURED MORTAR. ALL TO ACHIEVE U-VALUE OF 0.26W/m ² K.
E7	ENTRANCE - POLYESTER POWDER COATED ALUMINIUM RAL 7016 ANTHRACITE GREY. ALL TO ACHIEVE MIN U-VALUE OF 3.0W/m ² K.
E8	STEEL ESCAPE DOORS - POLYESTER POWDER COATED RAL 7016 ANTHRACITE GREY. ALL TO ACHIEVE MIN U-VALUE OF 1.6W/m ² K.
E9	WINDOWS - POLYESTER POWDER COATED ALUMINIUM RAL 7016 ANTHRACITE GREY. ALL TO ACHIEVE MIN U-VALUE 1.6W/m ² K.
E10	FASCIAS - POWDER COATED ALUMINIUM TO BS6496 RAL 7016 ANTHRACITE GREY.
E11	RAINWATER GOODS - POLYESTER POWDER COATED ALUMINIUM RAL 7016 ANTHRACITE GREY.
E12	KINGSPAN KS1000TD (TopDek) 100mm CORE THICKNESS AND 138MM OVERALL THICKNESS COMPOSITE ROOF PANELS ON PURLINS. ROOF MEMBRANE TO BE LEC LINER PANEL COLOUR REF. LEAD GREY RAL 7012. ALL TO ACHIEVE MIN U-VALUE OF 0.18W/m ² K.
E13	SECTIONAL OVERHEAD DOOR - PVE COATED STEEL (RAL 7016). ALL TO ACHIEVE MIN U-VALUE OF 1.3W/m ² K.
E14	DOCK SHELTER TO SPECIFICATION.
E15	TROLLEY BAY RAILS - SATIN FINISH STAINLESS STEEL.
E16	HANDRAILS - GALVANISED TUBULAR STEEL.
E17	PVDF COATED ALUMINIUM PRESSED DRIP FLASHING. COLOUR METALLIC SILVER RAL 9006.
E18	SOLAR PANELS TO SPECIALIST CONTRACTOR DESIGN.
E20	102.5MM EXTERNAL BRICKWORK - IBSTOCK LTD. 'NEW CHAILEY STOCK
E21	IBSTOCK CROWBOROUGH MULTICOLOURED STOCK