





Proposed Front Elevation
Scale 1:100

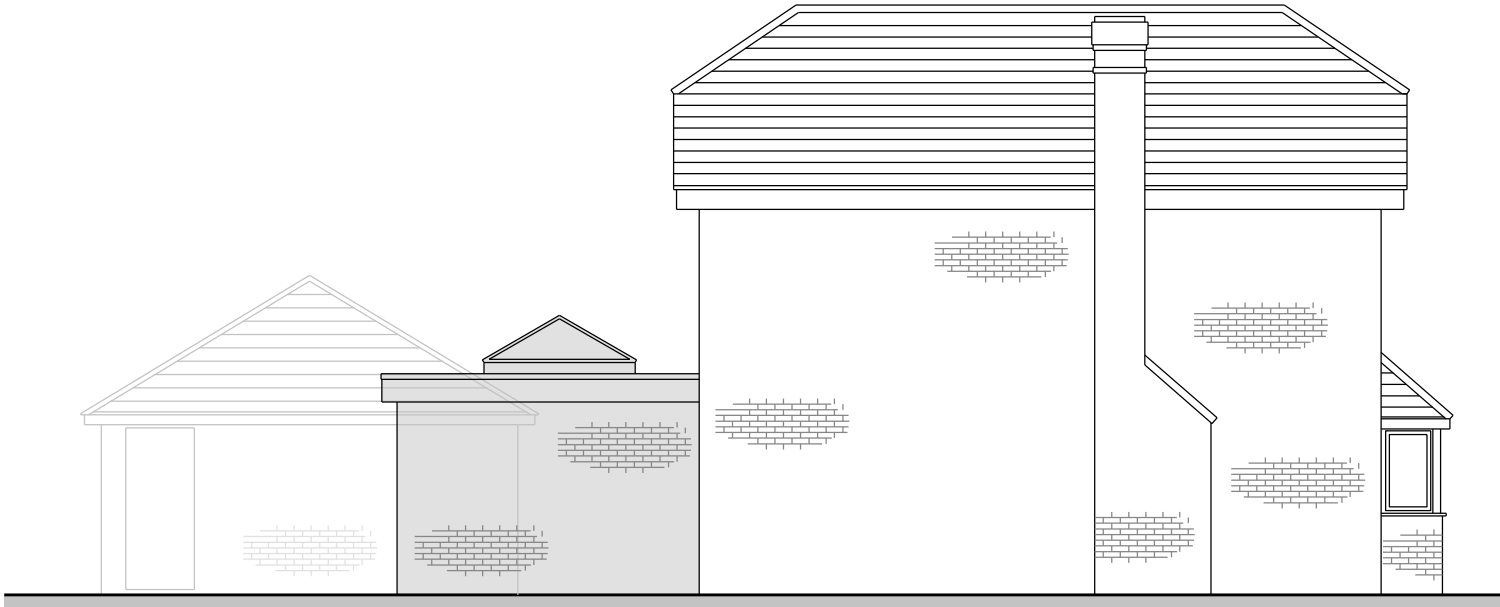


Proposed Side Elevation
Scale 1:100



Proposed Rear Elevation
Scale 1:100

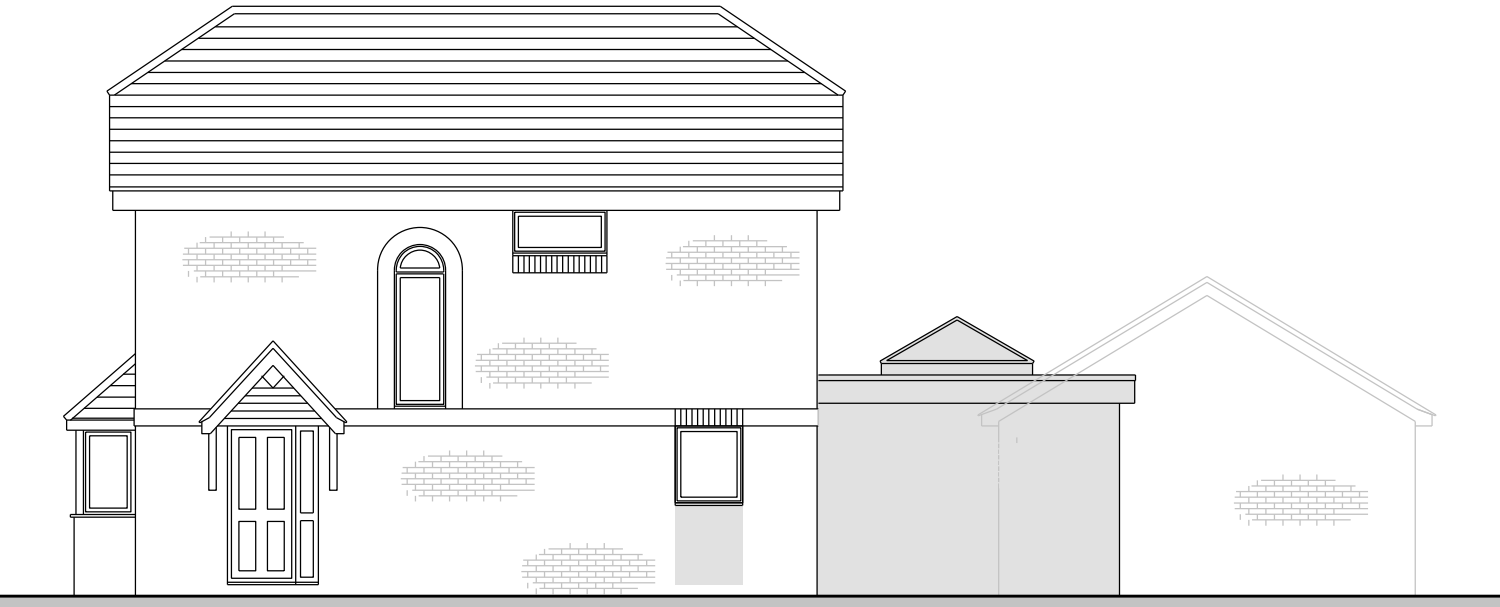

Proposed Side Elevation
Scale 1:100

 

Client Mr & Mrs Johnson

Title 5 Baldwins Field
East Grinstead,
West Sussex,
RH19 2HE

Title
Proposed Single Storey Rear Extension
Proposed Plan & Elevations

Drawn By
Drawing Number
JBD/RH19/2HE/053

Date
03/01/26
Rev
A