



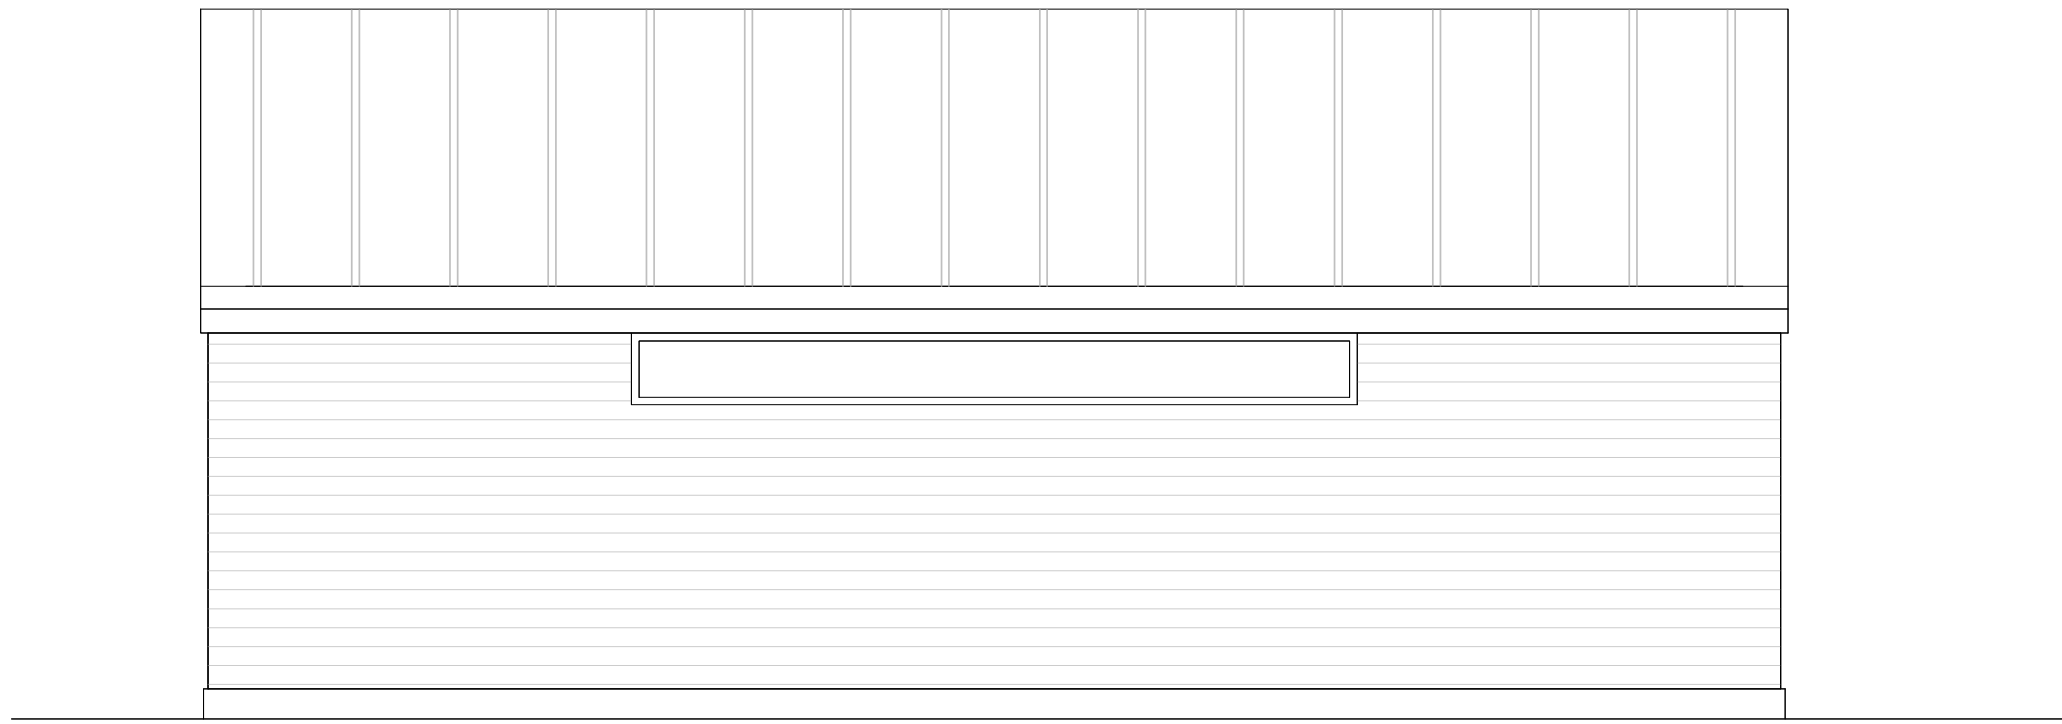

Rear Elevation 1:50



Front Elevation 1:50

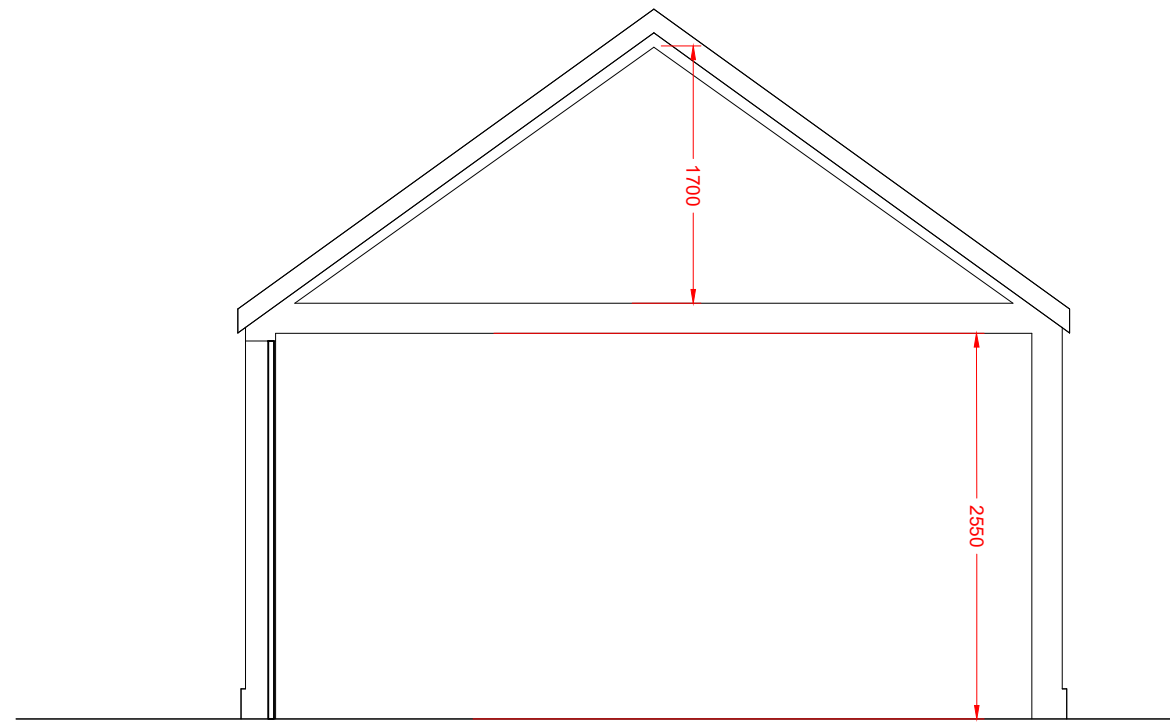


Section 1:50




Side Elevation 1:50




Side Elevation 1:50

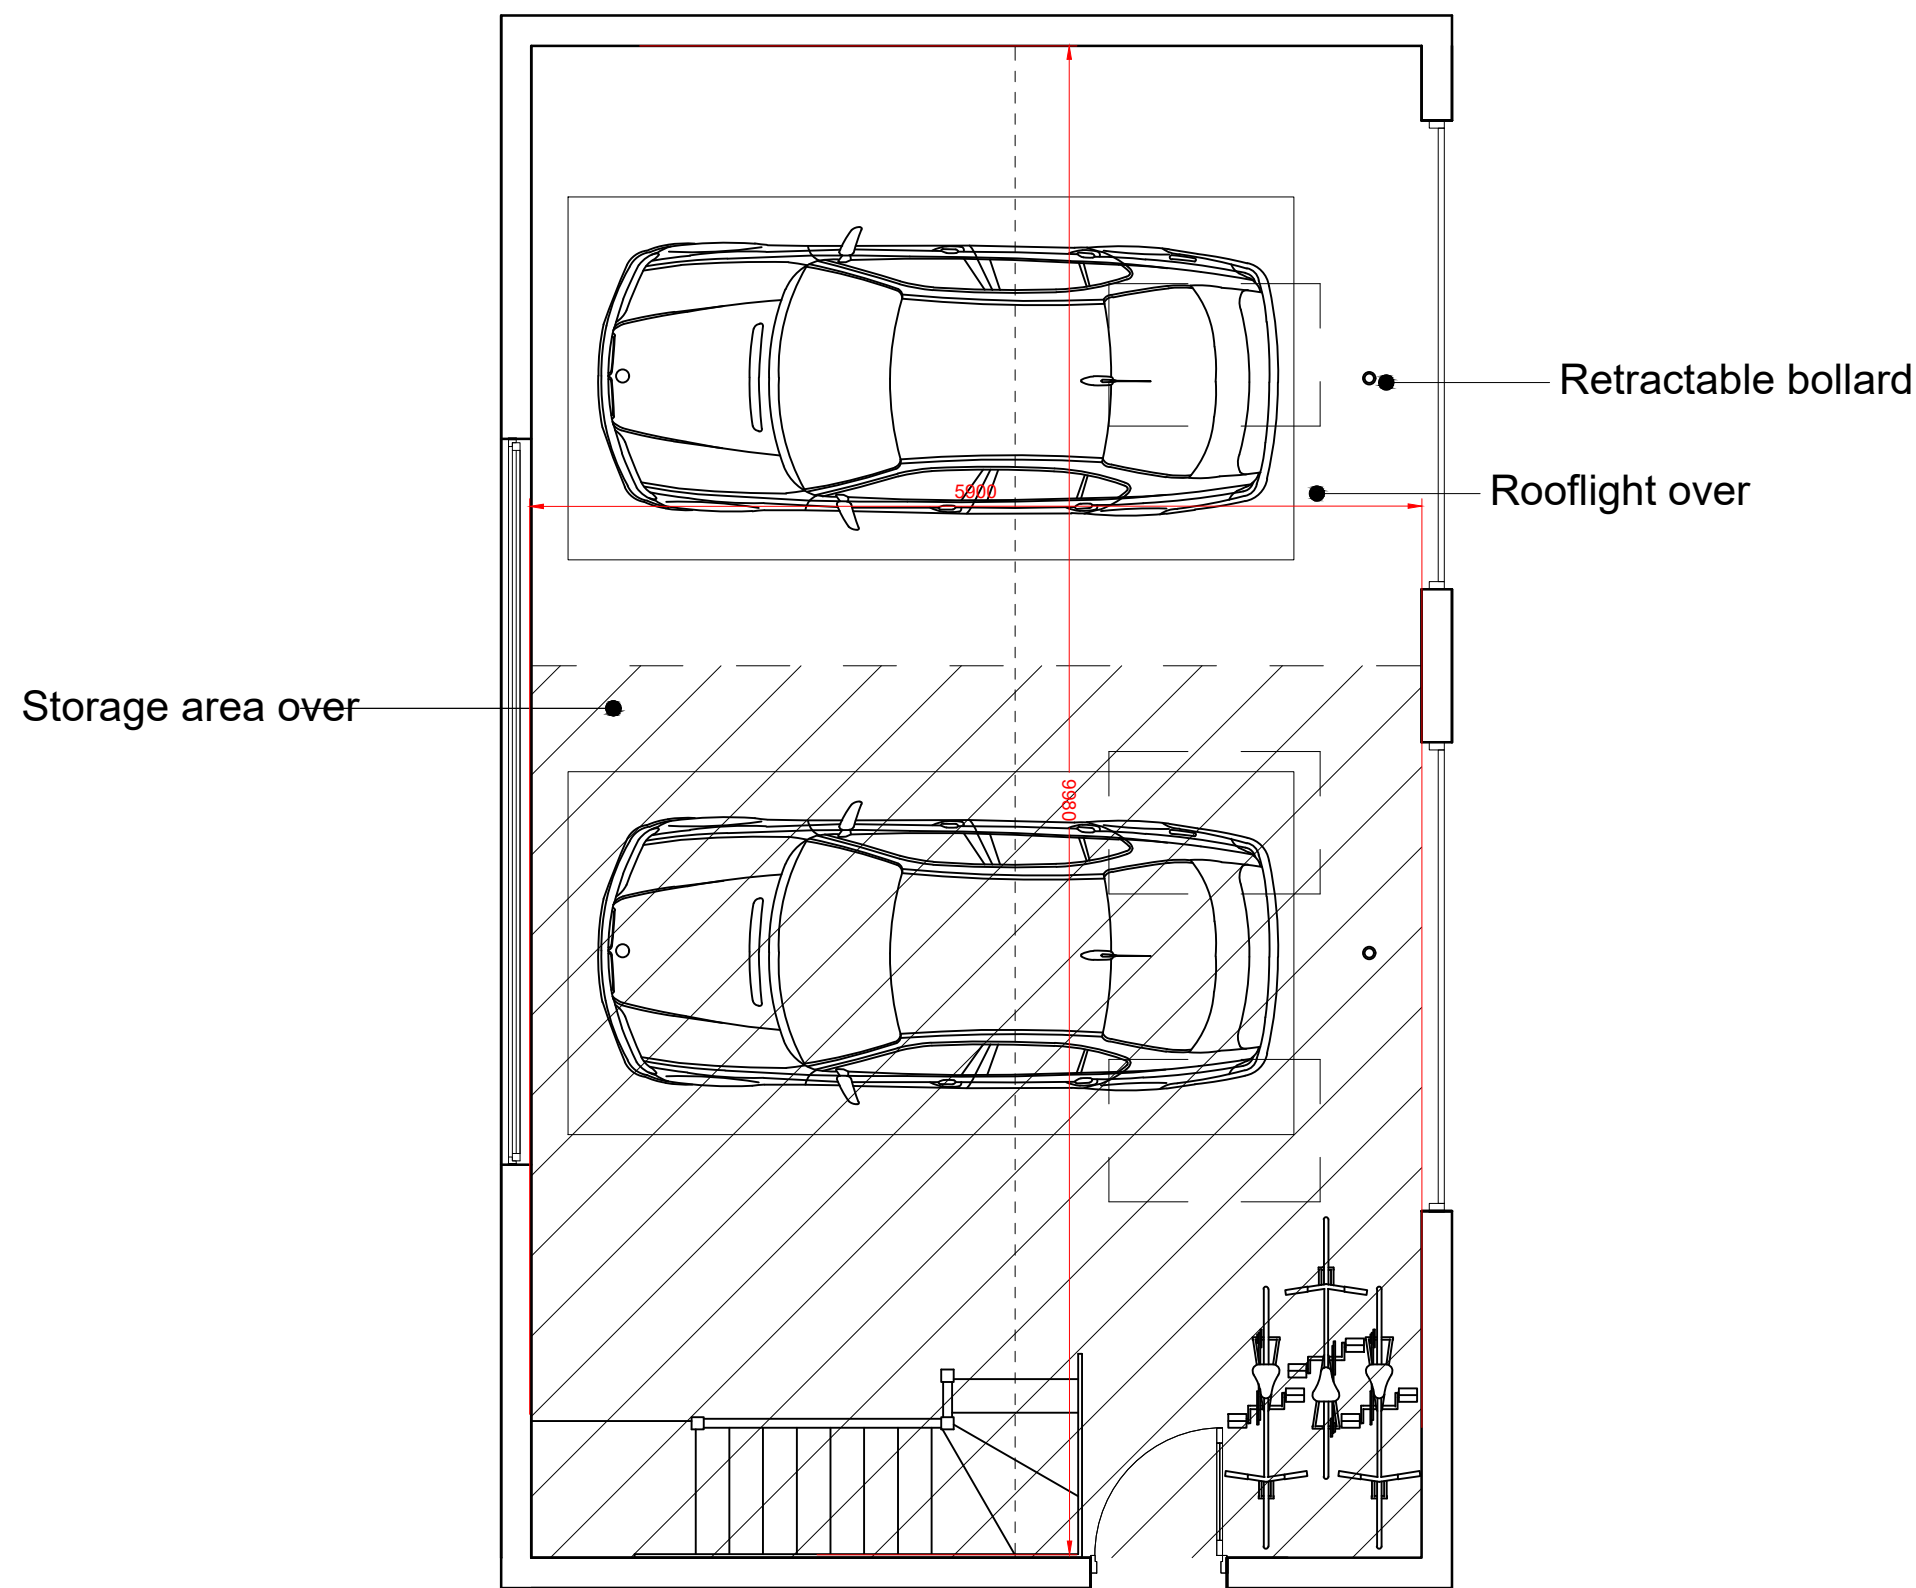

Ground Floor Plan 1:50

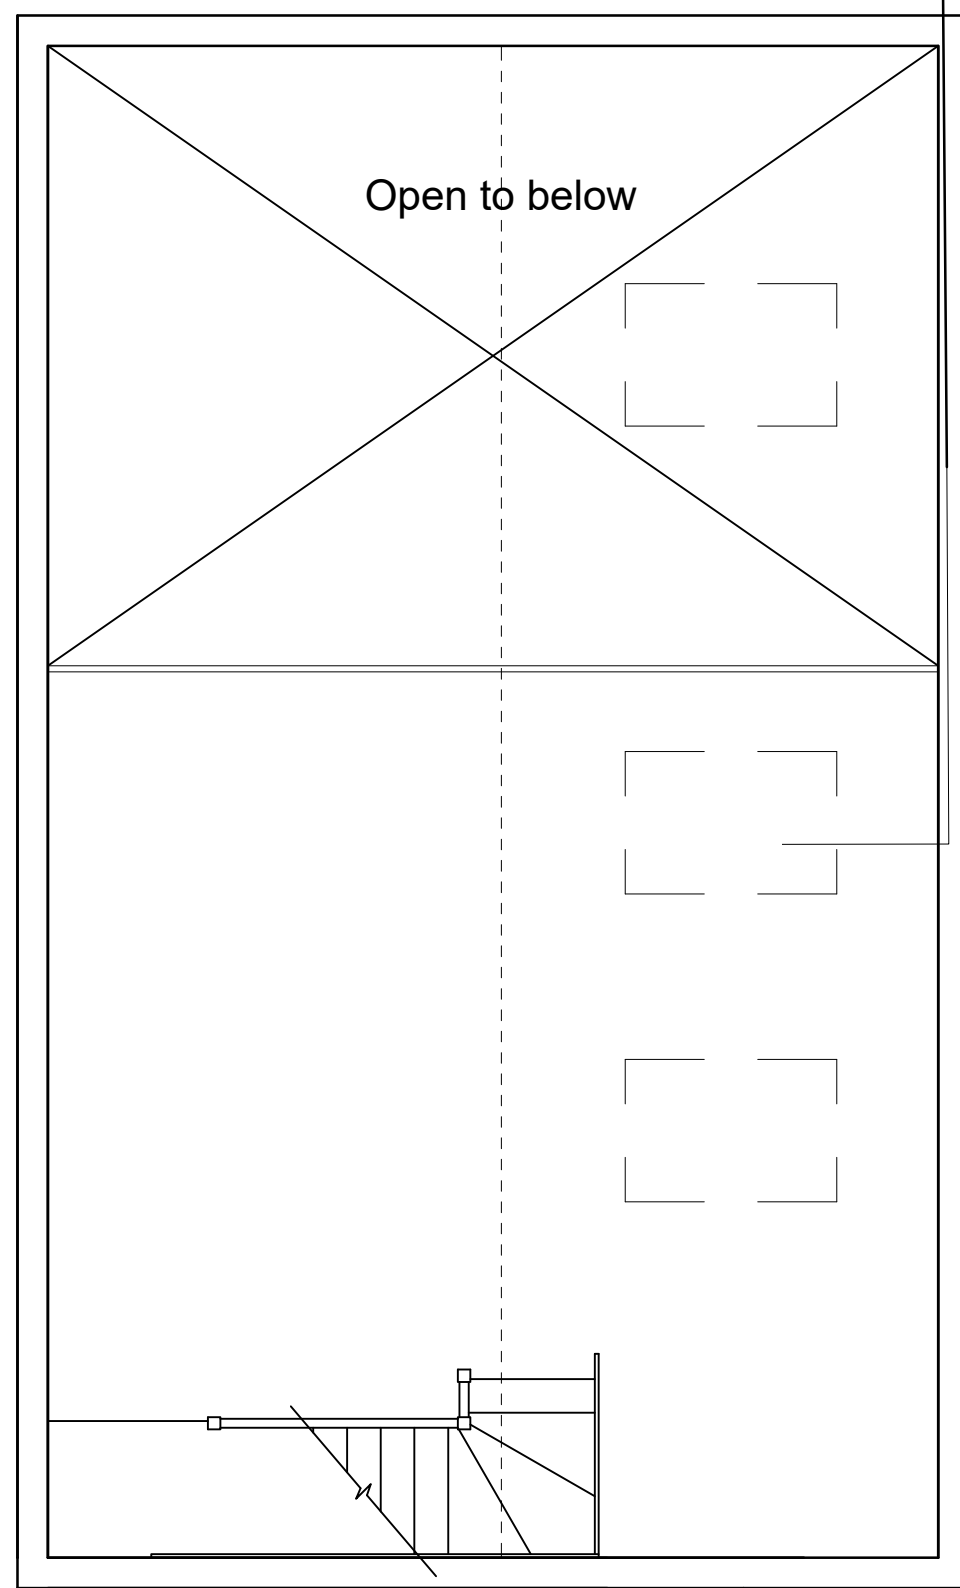

Site Plan 1:200

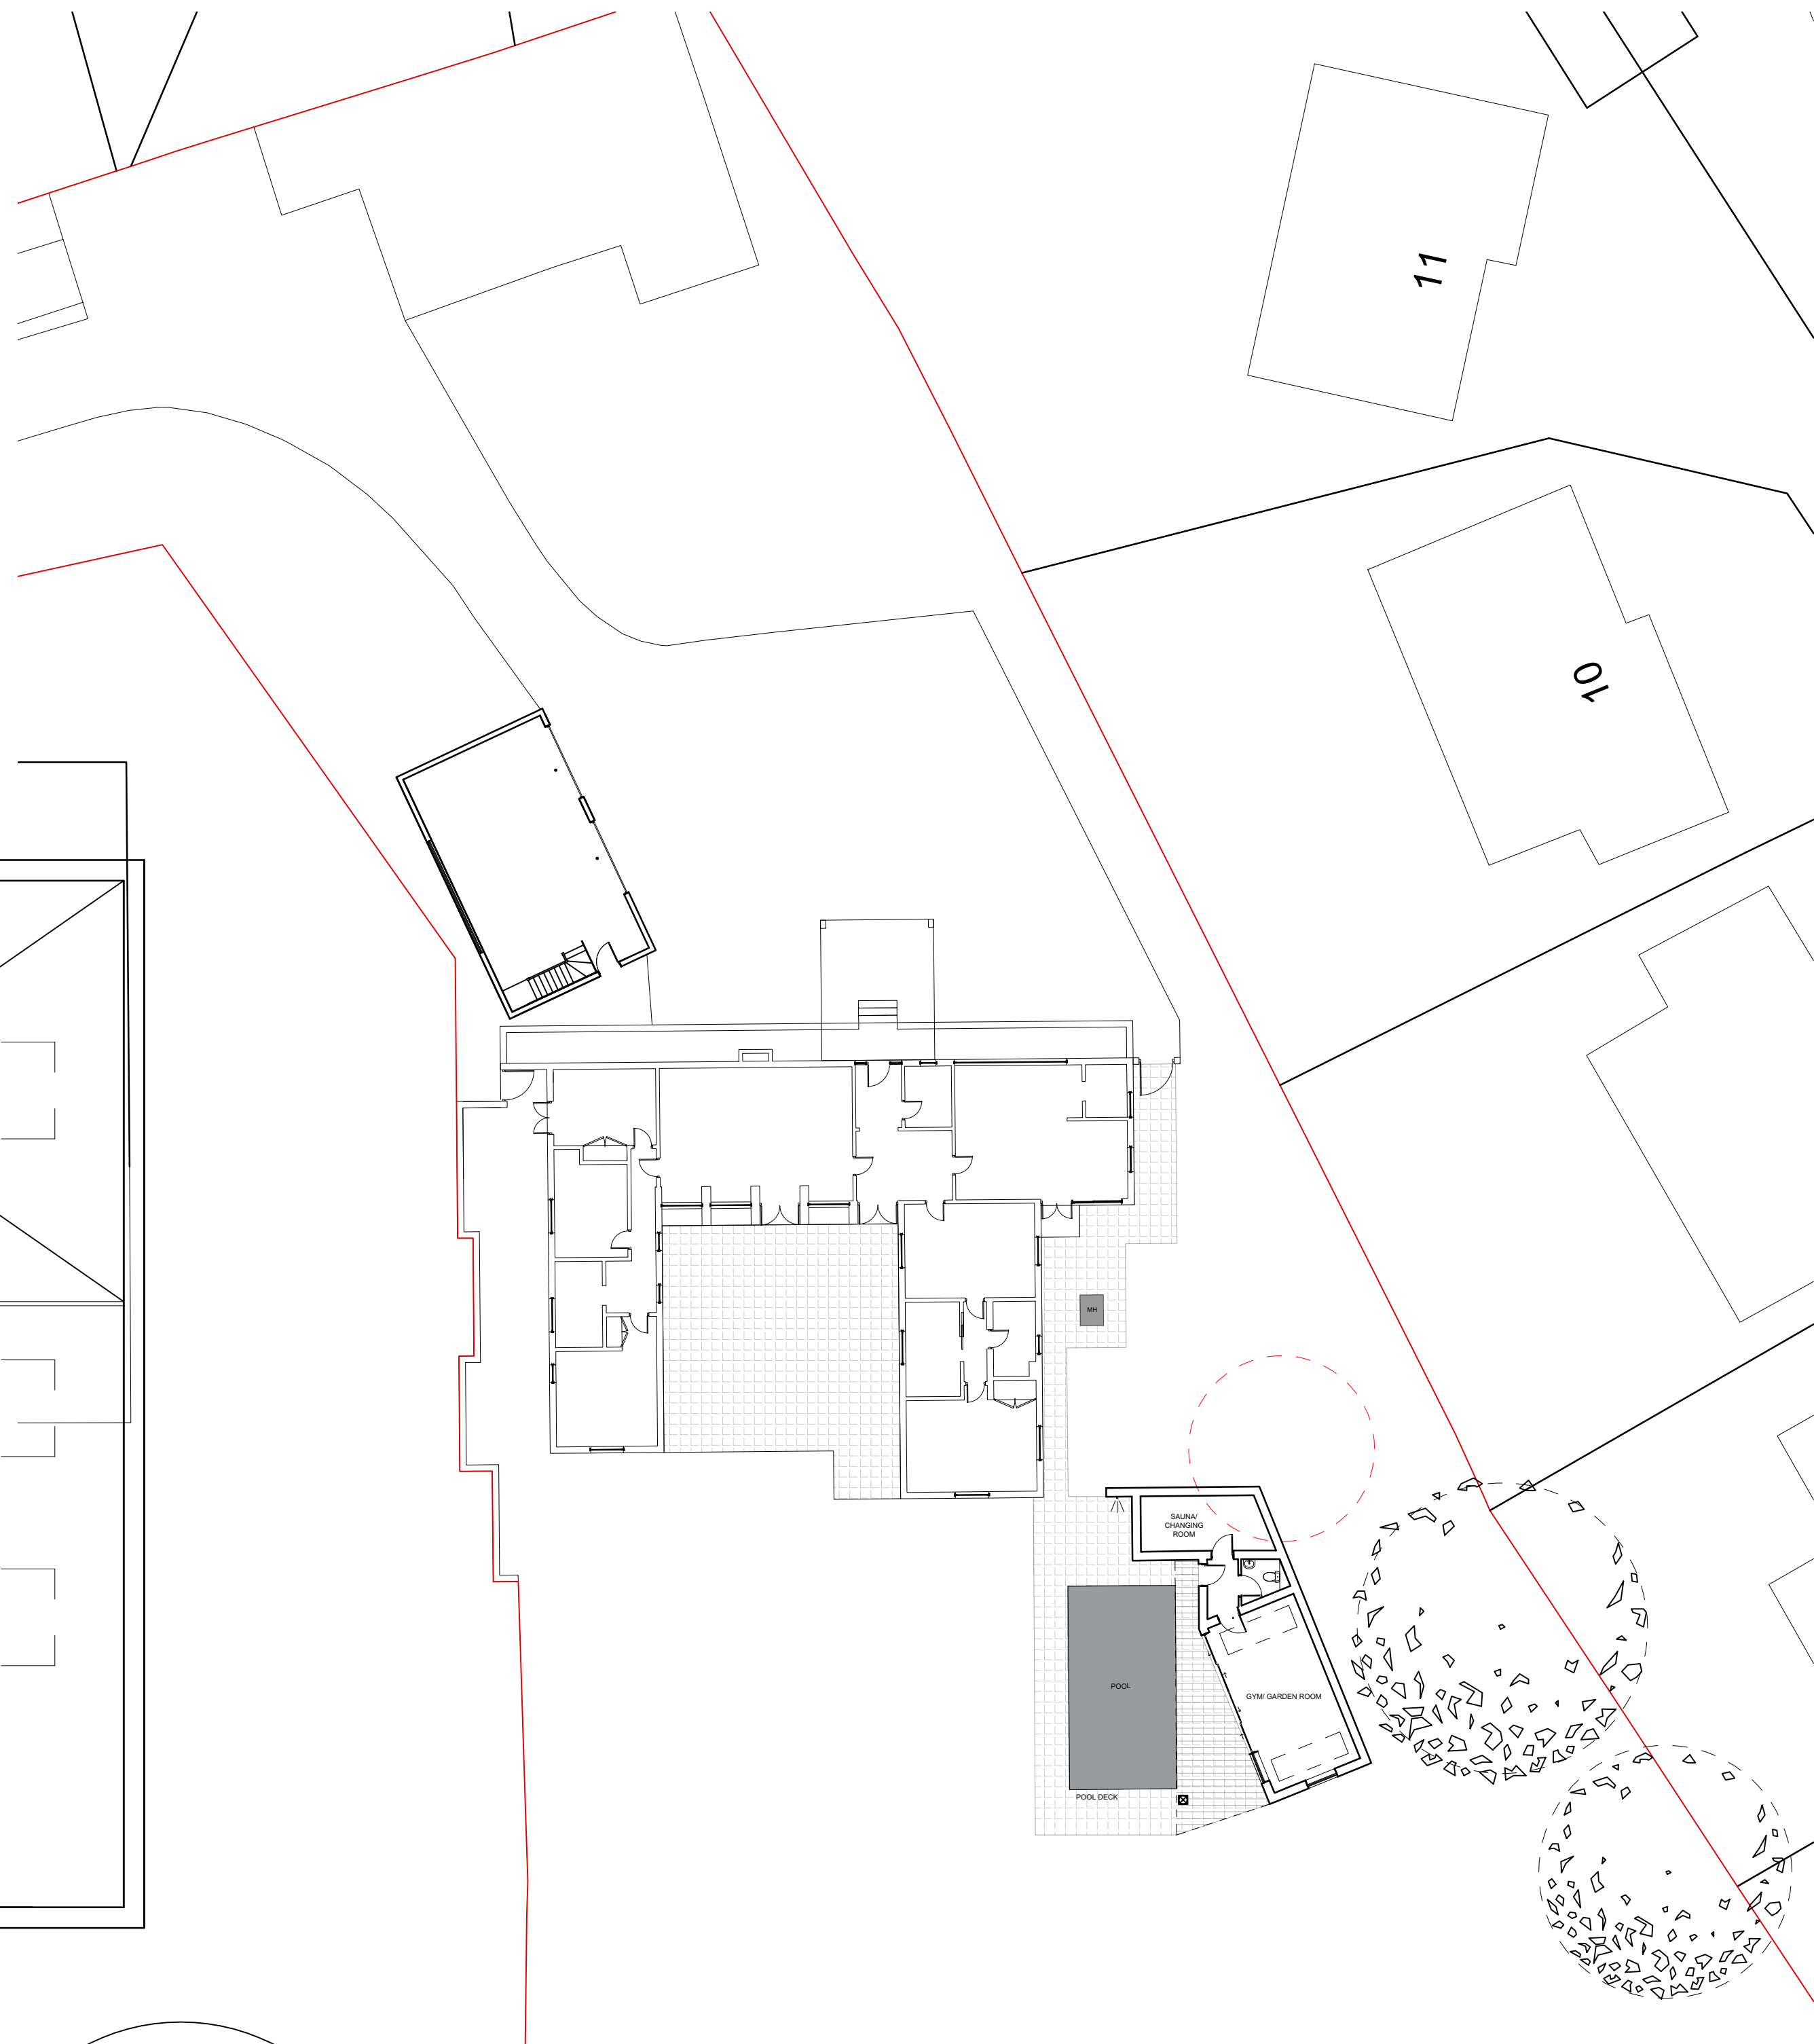

SKETCH DRAWING		
NOTES:		
© Copyright of this drawing remains the property of Buchan Rum Architects Limited and should not be reproduced in full or parts or re-used without written permission from Buchan Rum Architects		
These drawings must be used in conjunction with the structural engineers drawings & details, and with all other consultants, sub-contractor and specialist's drawings & details.		
All dimensions are in millimetres, unless stated otherwise.		
All goods materials workmanship to conform with current building regulations BS8 and CDM.		
All dimensions must be checked on site, and any discrepancies verified with the architect.		
Do not scale from the drawing		
Any discrepancies between the drawings, details and specification must be reported to the architect immediately before work is put in hand.		
All works to be carried out in full accordance with current Building Regulations, British Standards and all Health & Safety Regulations		
If in doubt please ask.		
rev.	date	comment
amendments		
Client		
Site address		
Renovo House, Whitemans Green, Haywards Heath, RH17 5DA		
Job Title		
Pool House and Garage Building		
Proposed Garage and Pool House		
BUCHAN RUM		
9 SAVILL ROAD LINDFIELD WEST SUSSEX RH162NY		
E : info@buchanrumarchitecture.co.uk		
Scale	Size	
1:50, 1:200	A1	
Dim By		BR
Drawing number	Rev.	
25_119_PL_110	05	