





PROPOSED FRONT ELEVATION 1  
Scale 1:50 at A1  
Existing wall fill

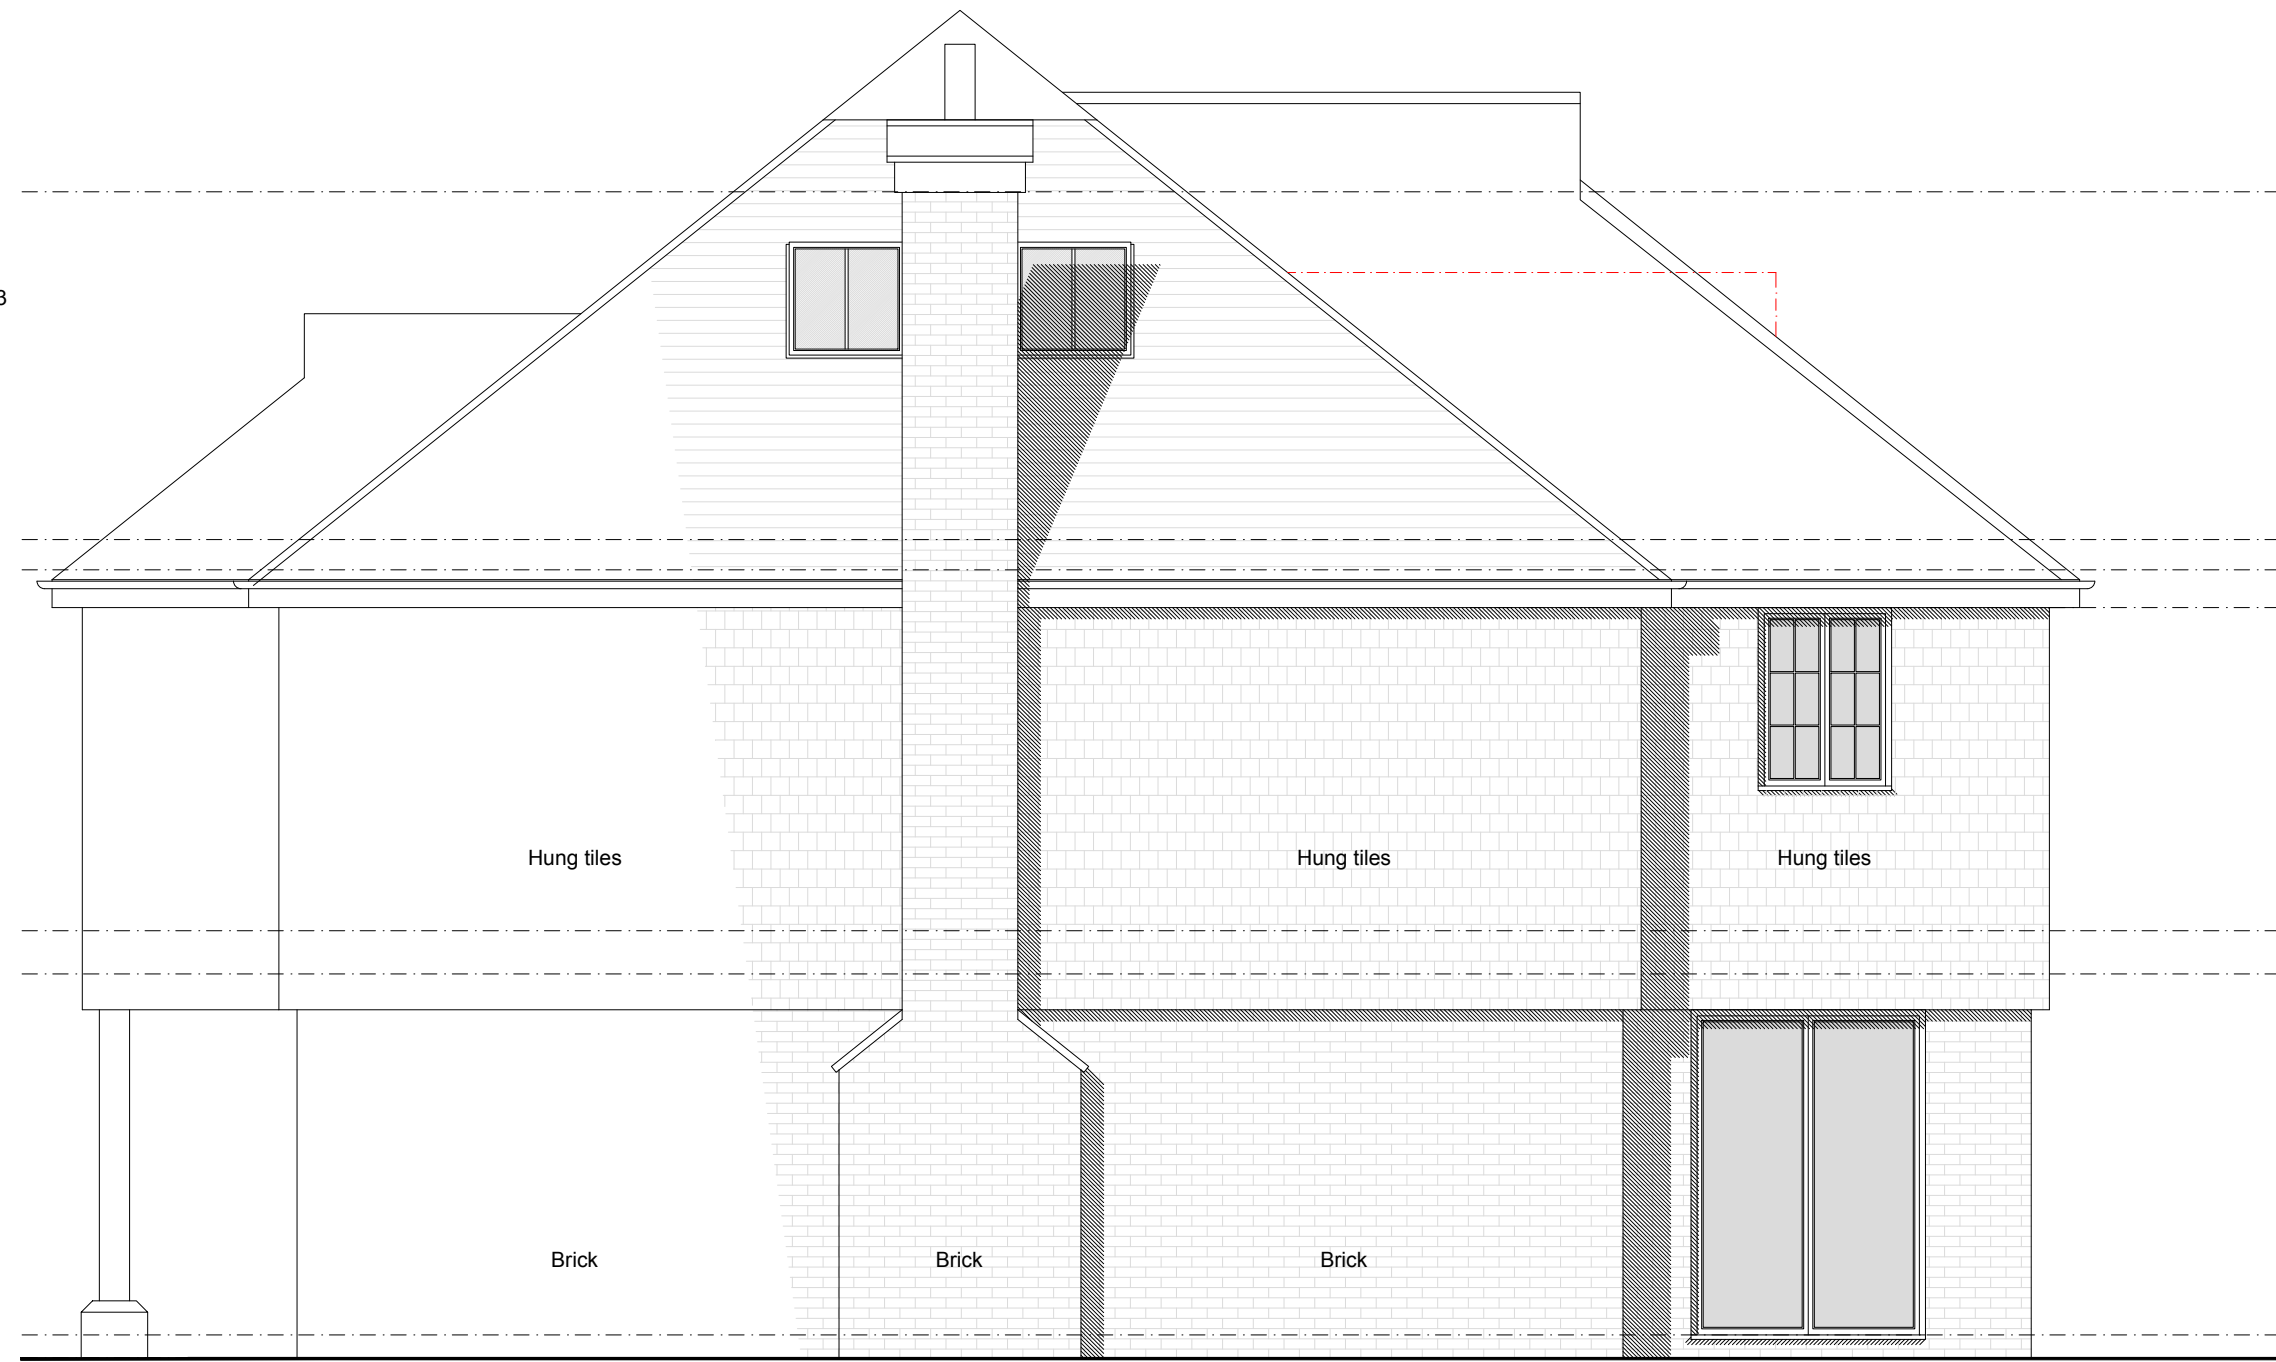

PROPOSED SIDE ELEVATION 2  
Scale 1:50 at A1  
Existing wall fill



PROPOSED FRONT ELEVATION 3  
Scale 1:50 at A1  
Existing wall fill

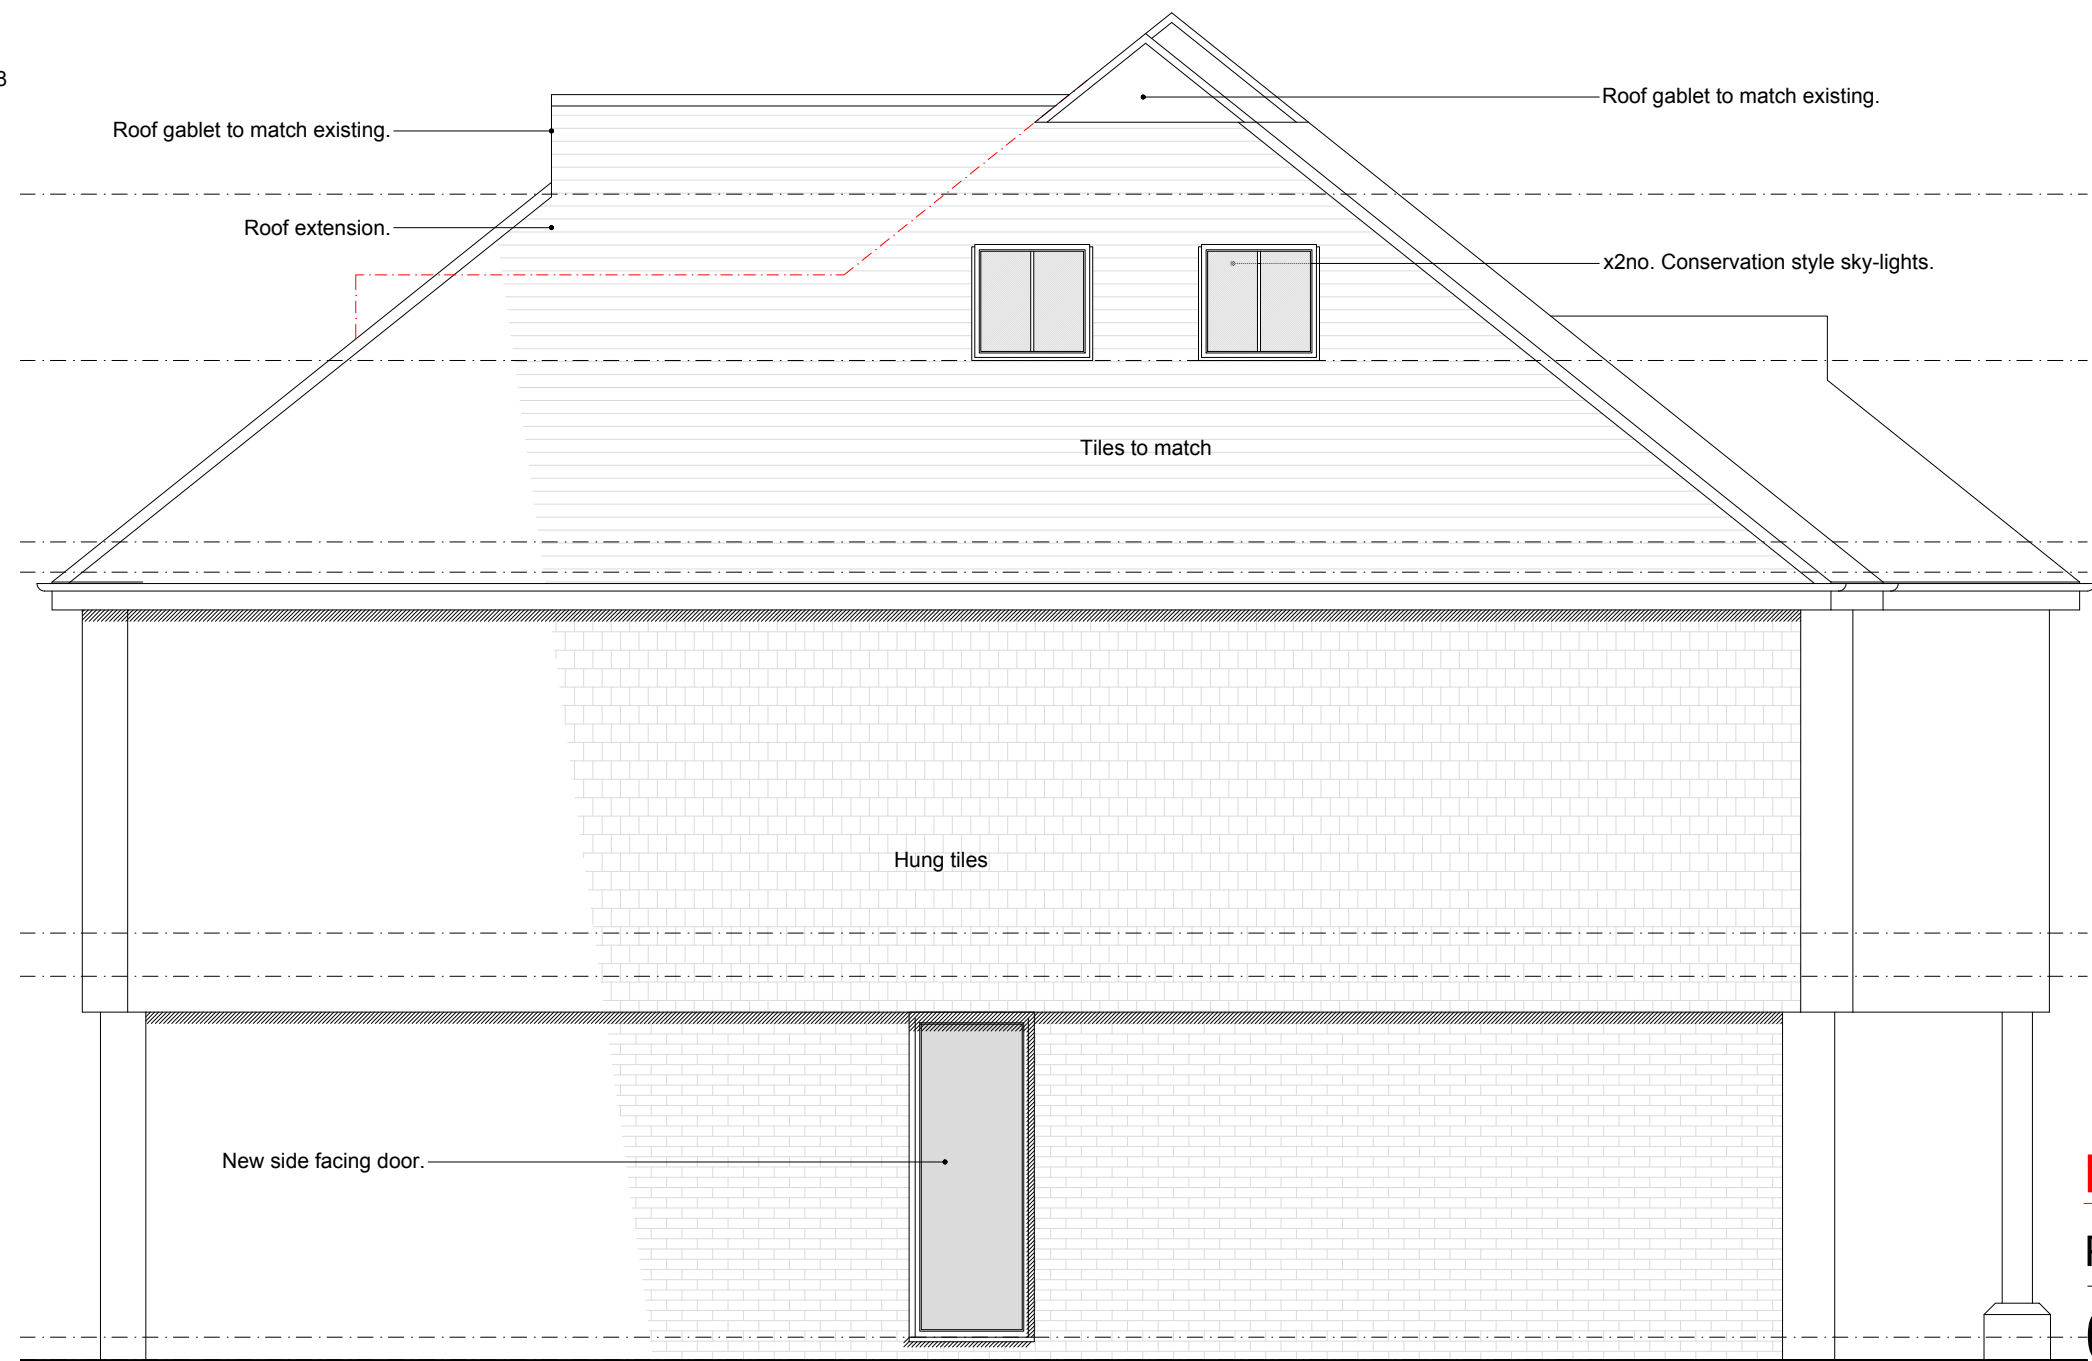

PROPOSED SIDE ELEVATION 4  
Scale 1:50 at A1  
Existing wall fill

**PLANNING**  
Proposed elevations  
070-3a-101

Project: Flagstones, Stockcroft Road, Balcombe RH17 6LN  
Scale: 1:50 at A1  
Issue date: 27/05/2025 - Rev.J  
Drawn by: JMP  
NOTES:  
All measurements and site conditions are to be checked prior to the preparation of drawings or commencement of works. This drawing belongs to James Patterson Architects Ltd. and is protected by the Copyright, Designs and Patents Act, 1998.  
James Patterson Architects Ltd.  
info@jp-architects.co.uk