

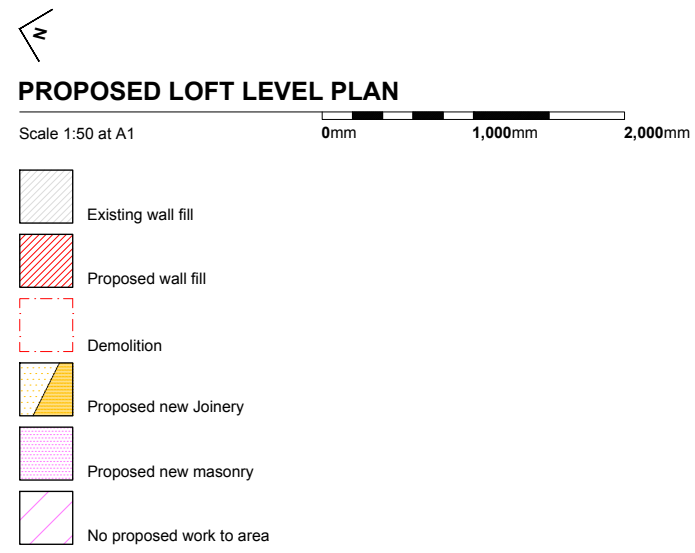
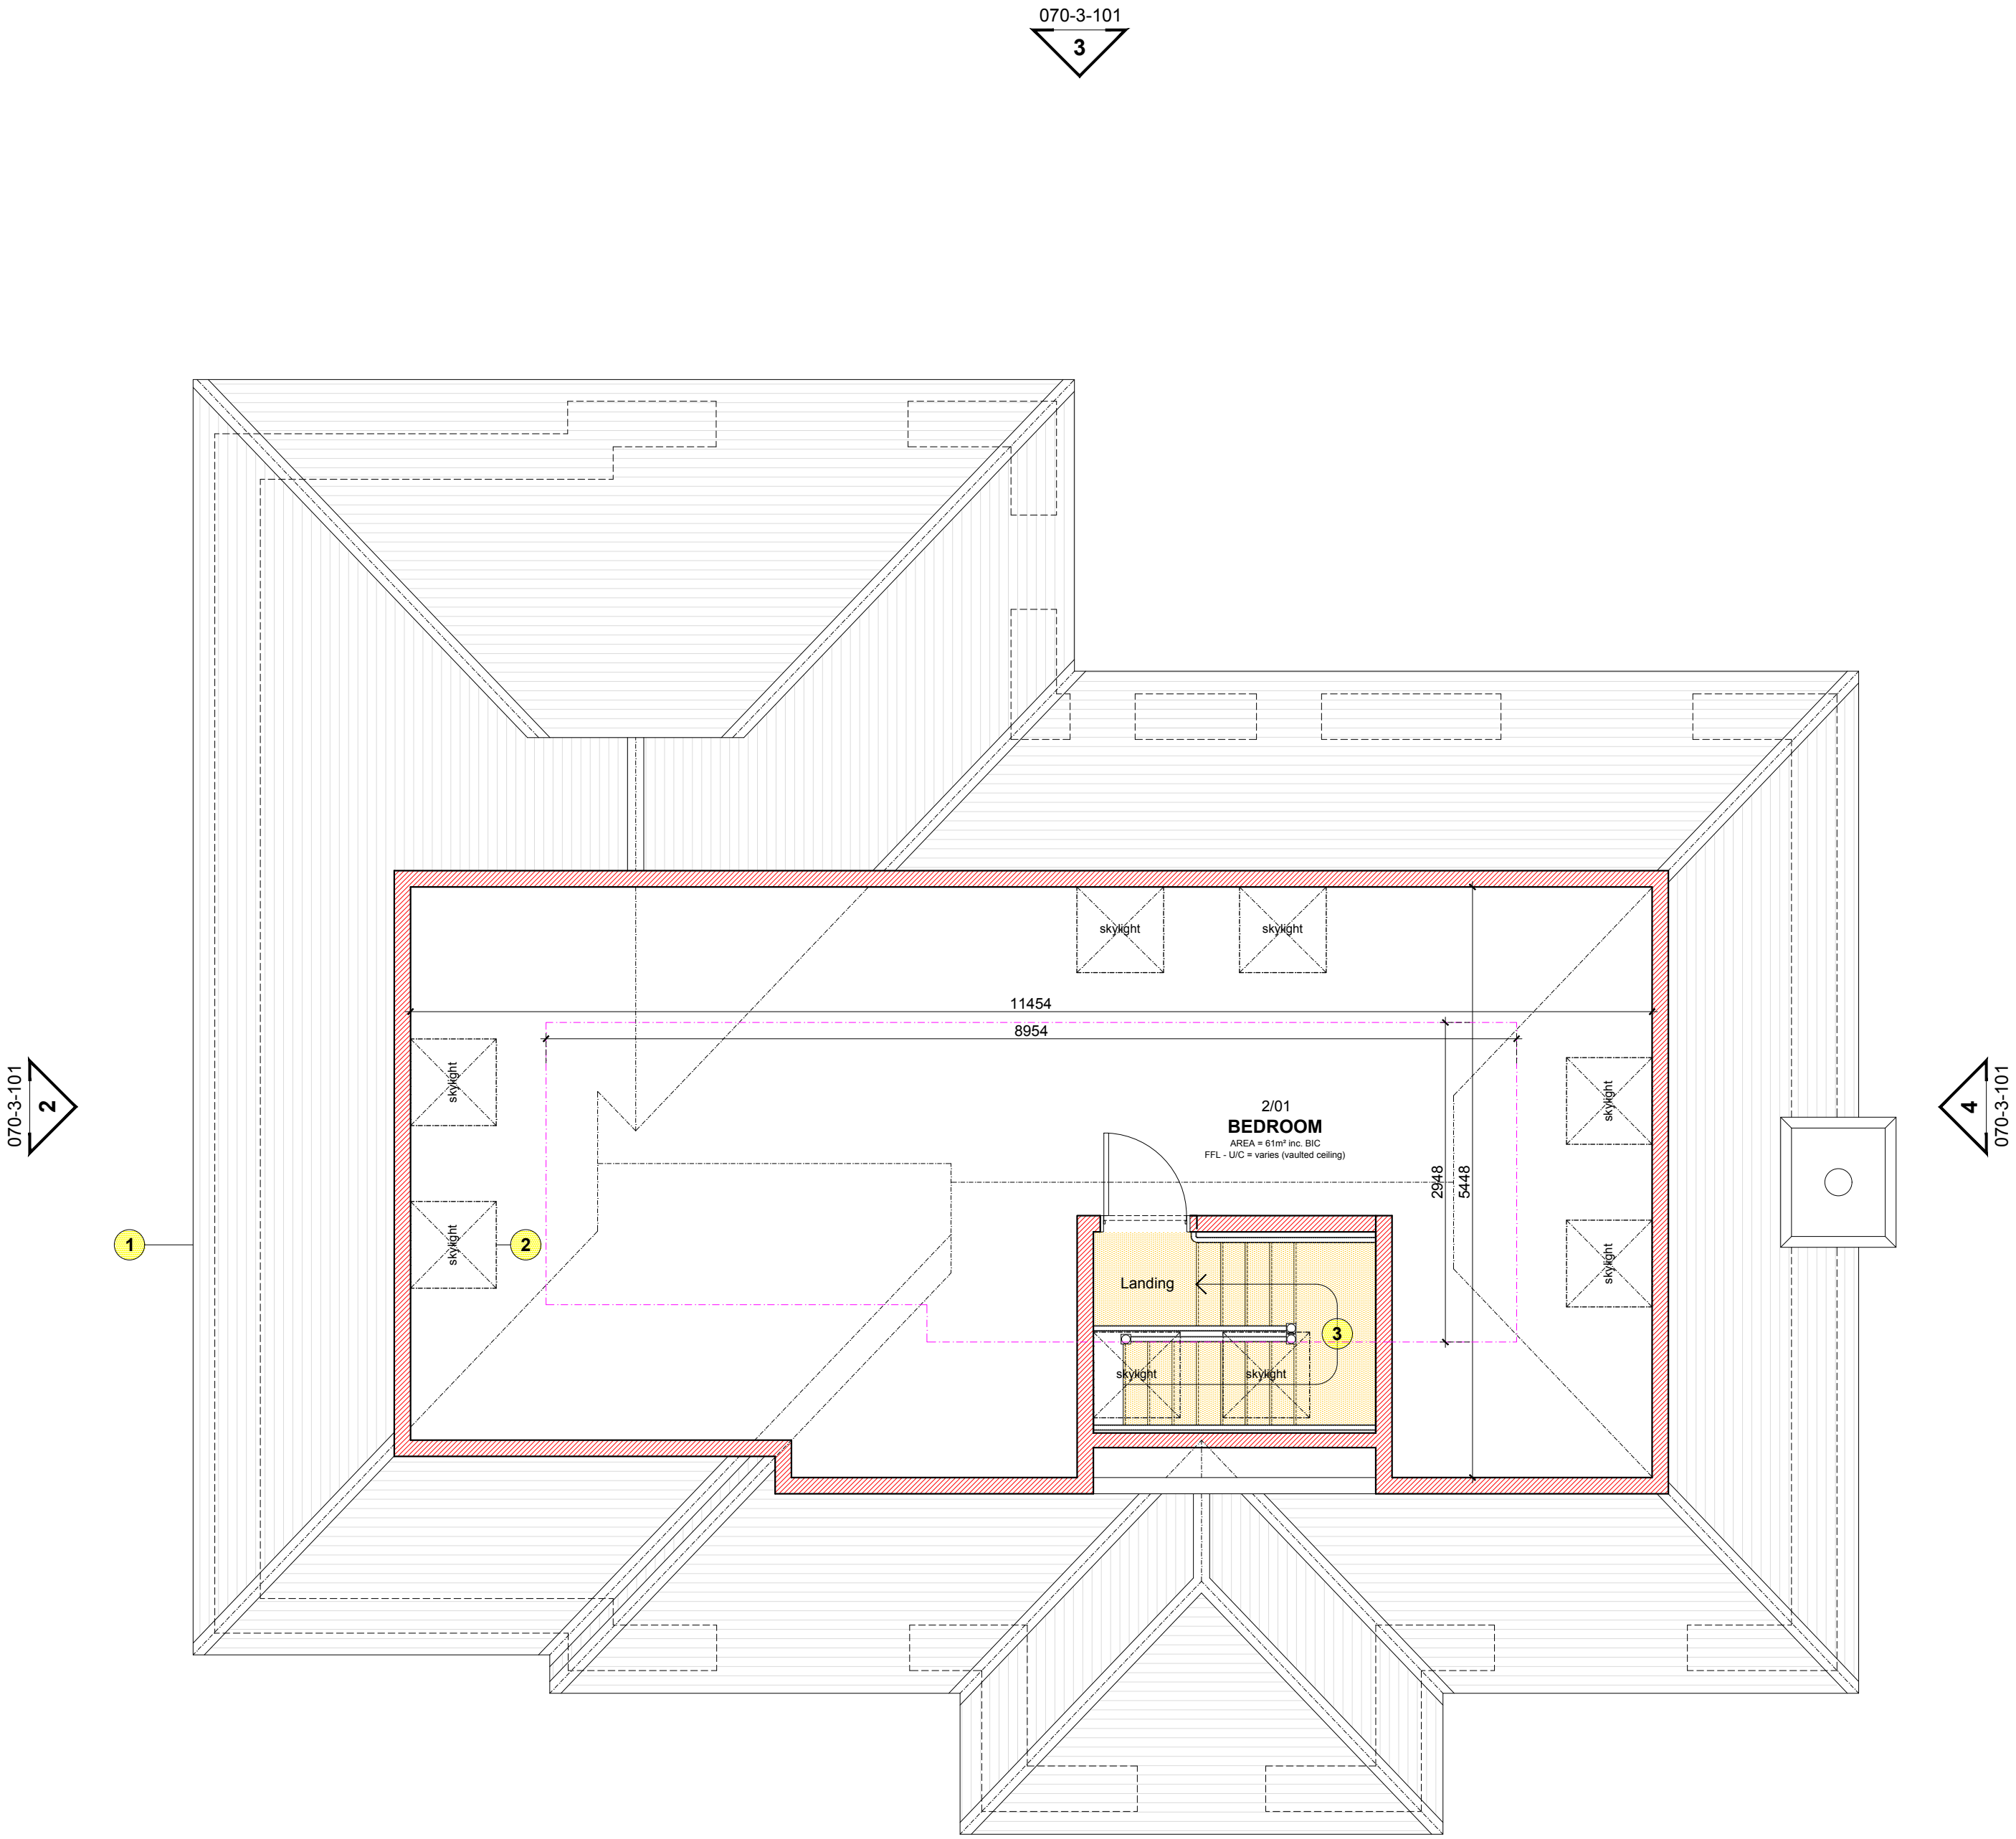


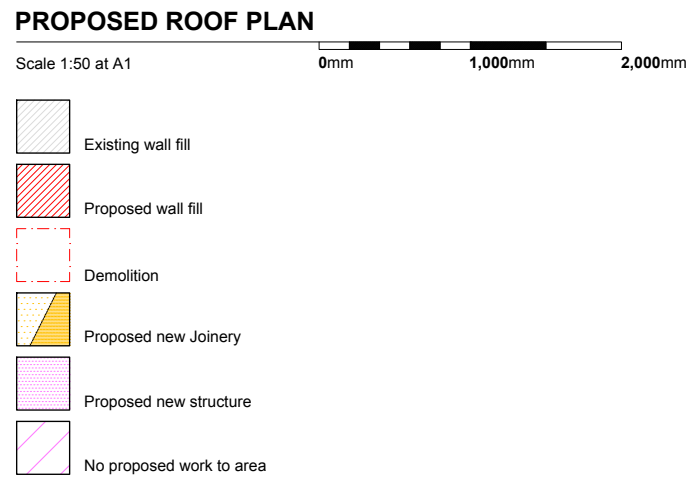

DRAWING NOTES: Refer to numerical reference

1. Extend roof over existing ground floor footprint.
2. x8no. Conservation Style sky-lights. Refer to elevations.
3. New staircase between first floor and loft level.

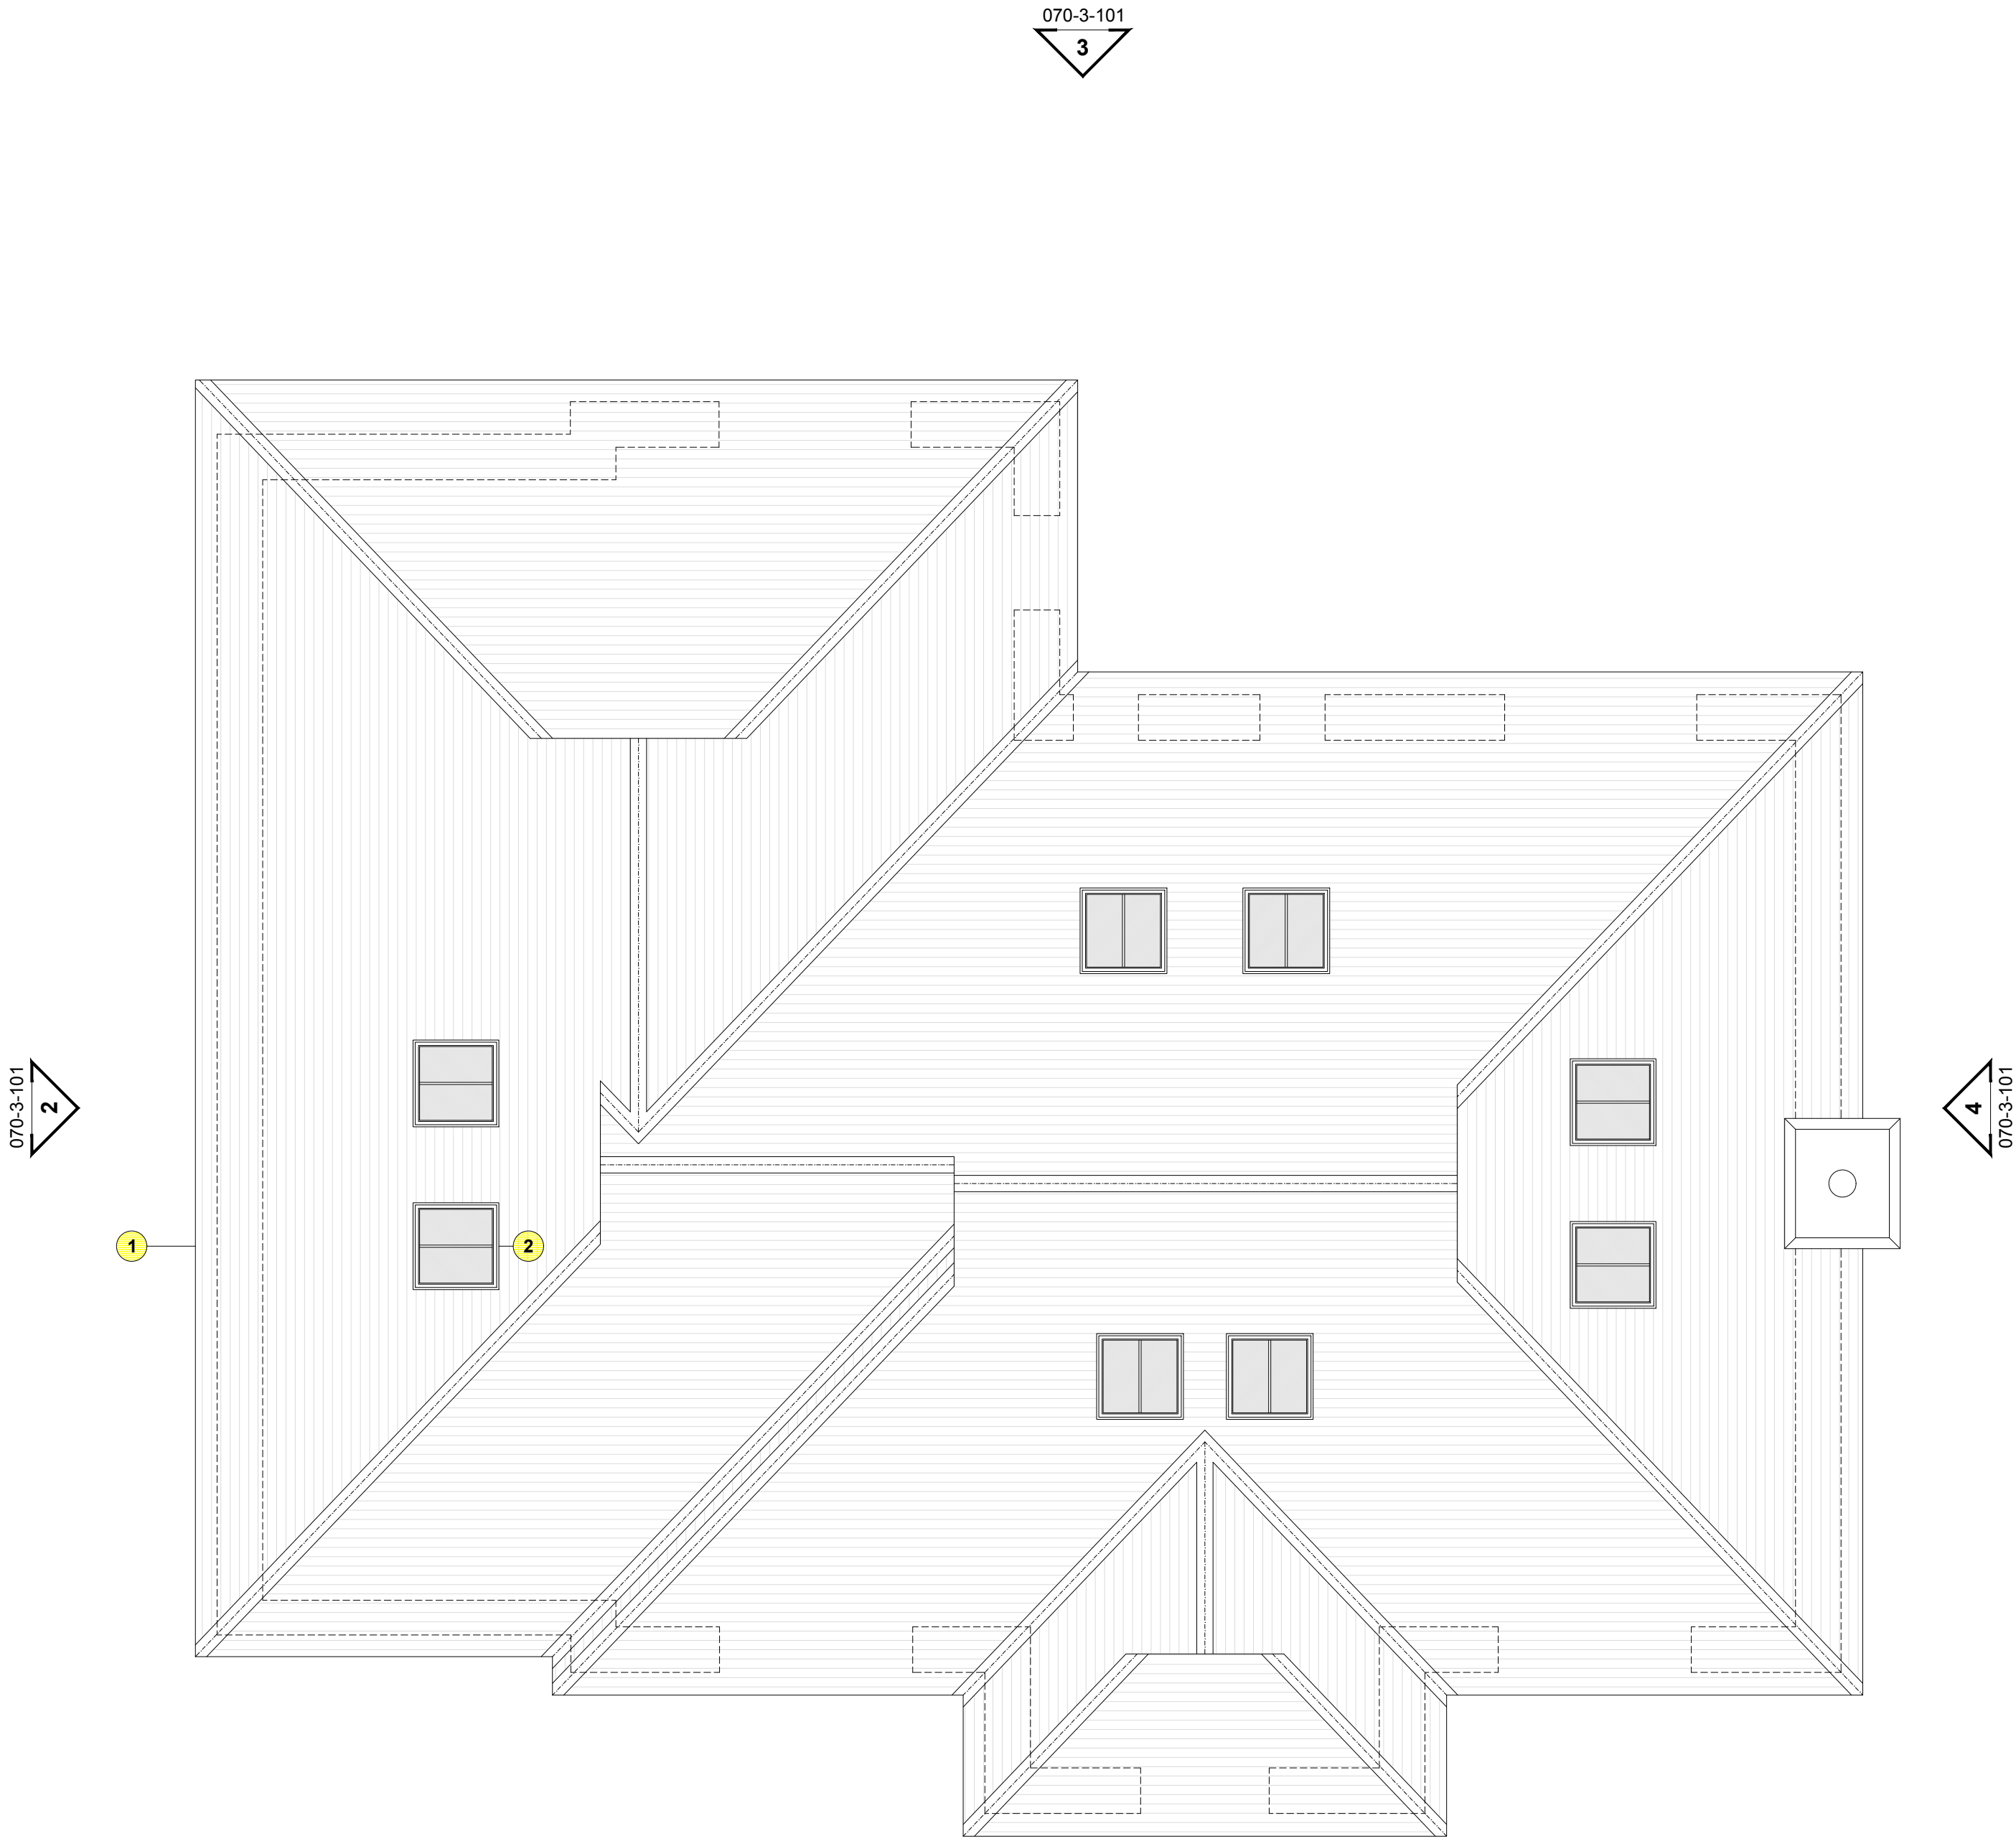

DRAWING NOTES: Refer to numerical reference

1. Extend roof over existing ground floor footprint.
2. x8no. Conservation Style sky-lights. Refer to elevations.

PLANNING

Proposed Loft and roof plans rev. /

070-3a-002

Project: **Flagstones, Stockcroft Road, Balcombe RH17 6LN**
Scale: **1:50 at A1**
Issue date: **27/05/2025 - Rev.J**
Drawn by: **JMP**

NOTES:
All measurements and site conditions are to be checked prior to the preparation of drawings or commencement of works. This drawing belongs to James Patterson Architects Ltd. and is protected by the Copyright, Designs and Patents Act, 1988.
James Patterson Architects Ltd.
info@jp-architects.co.uk