



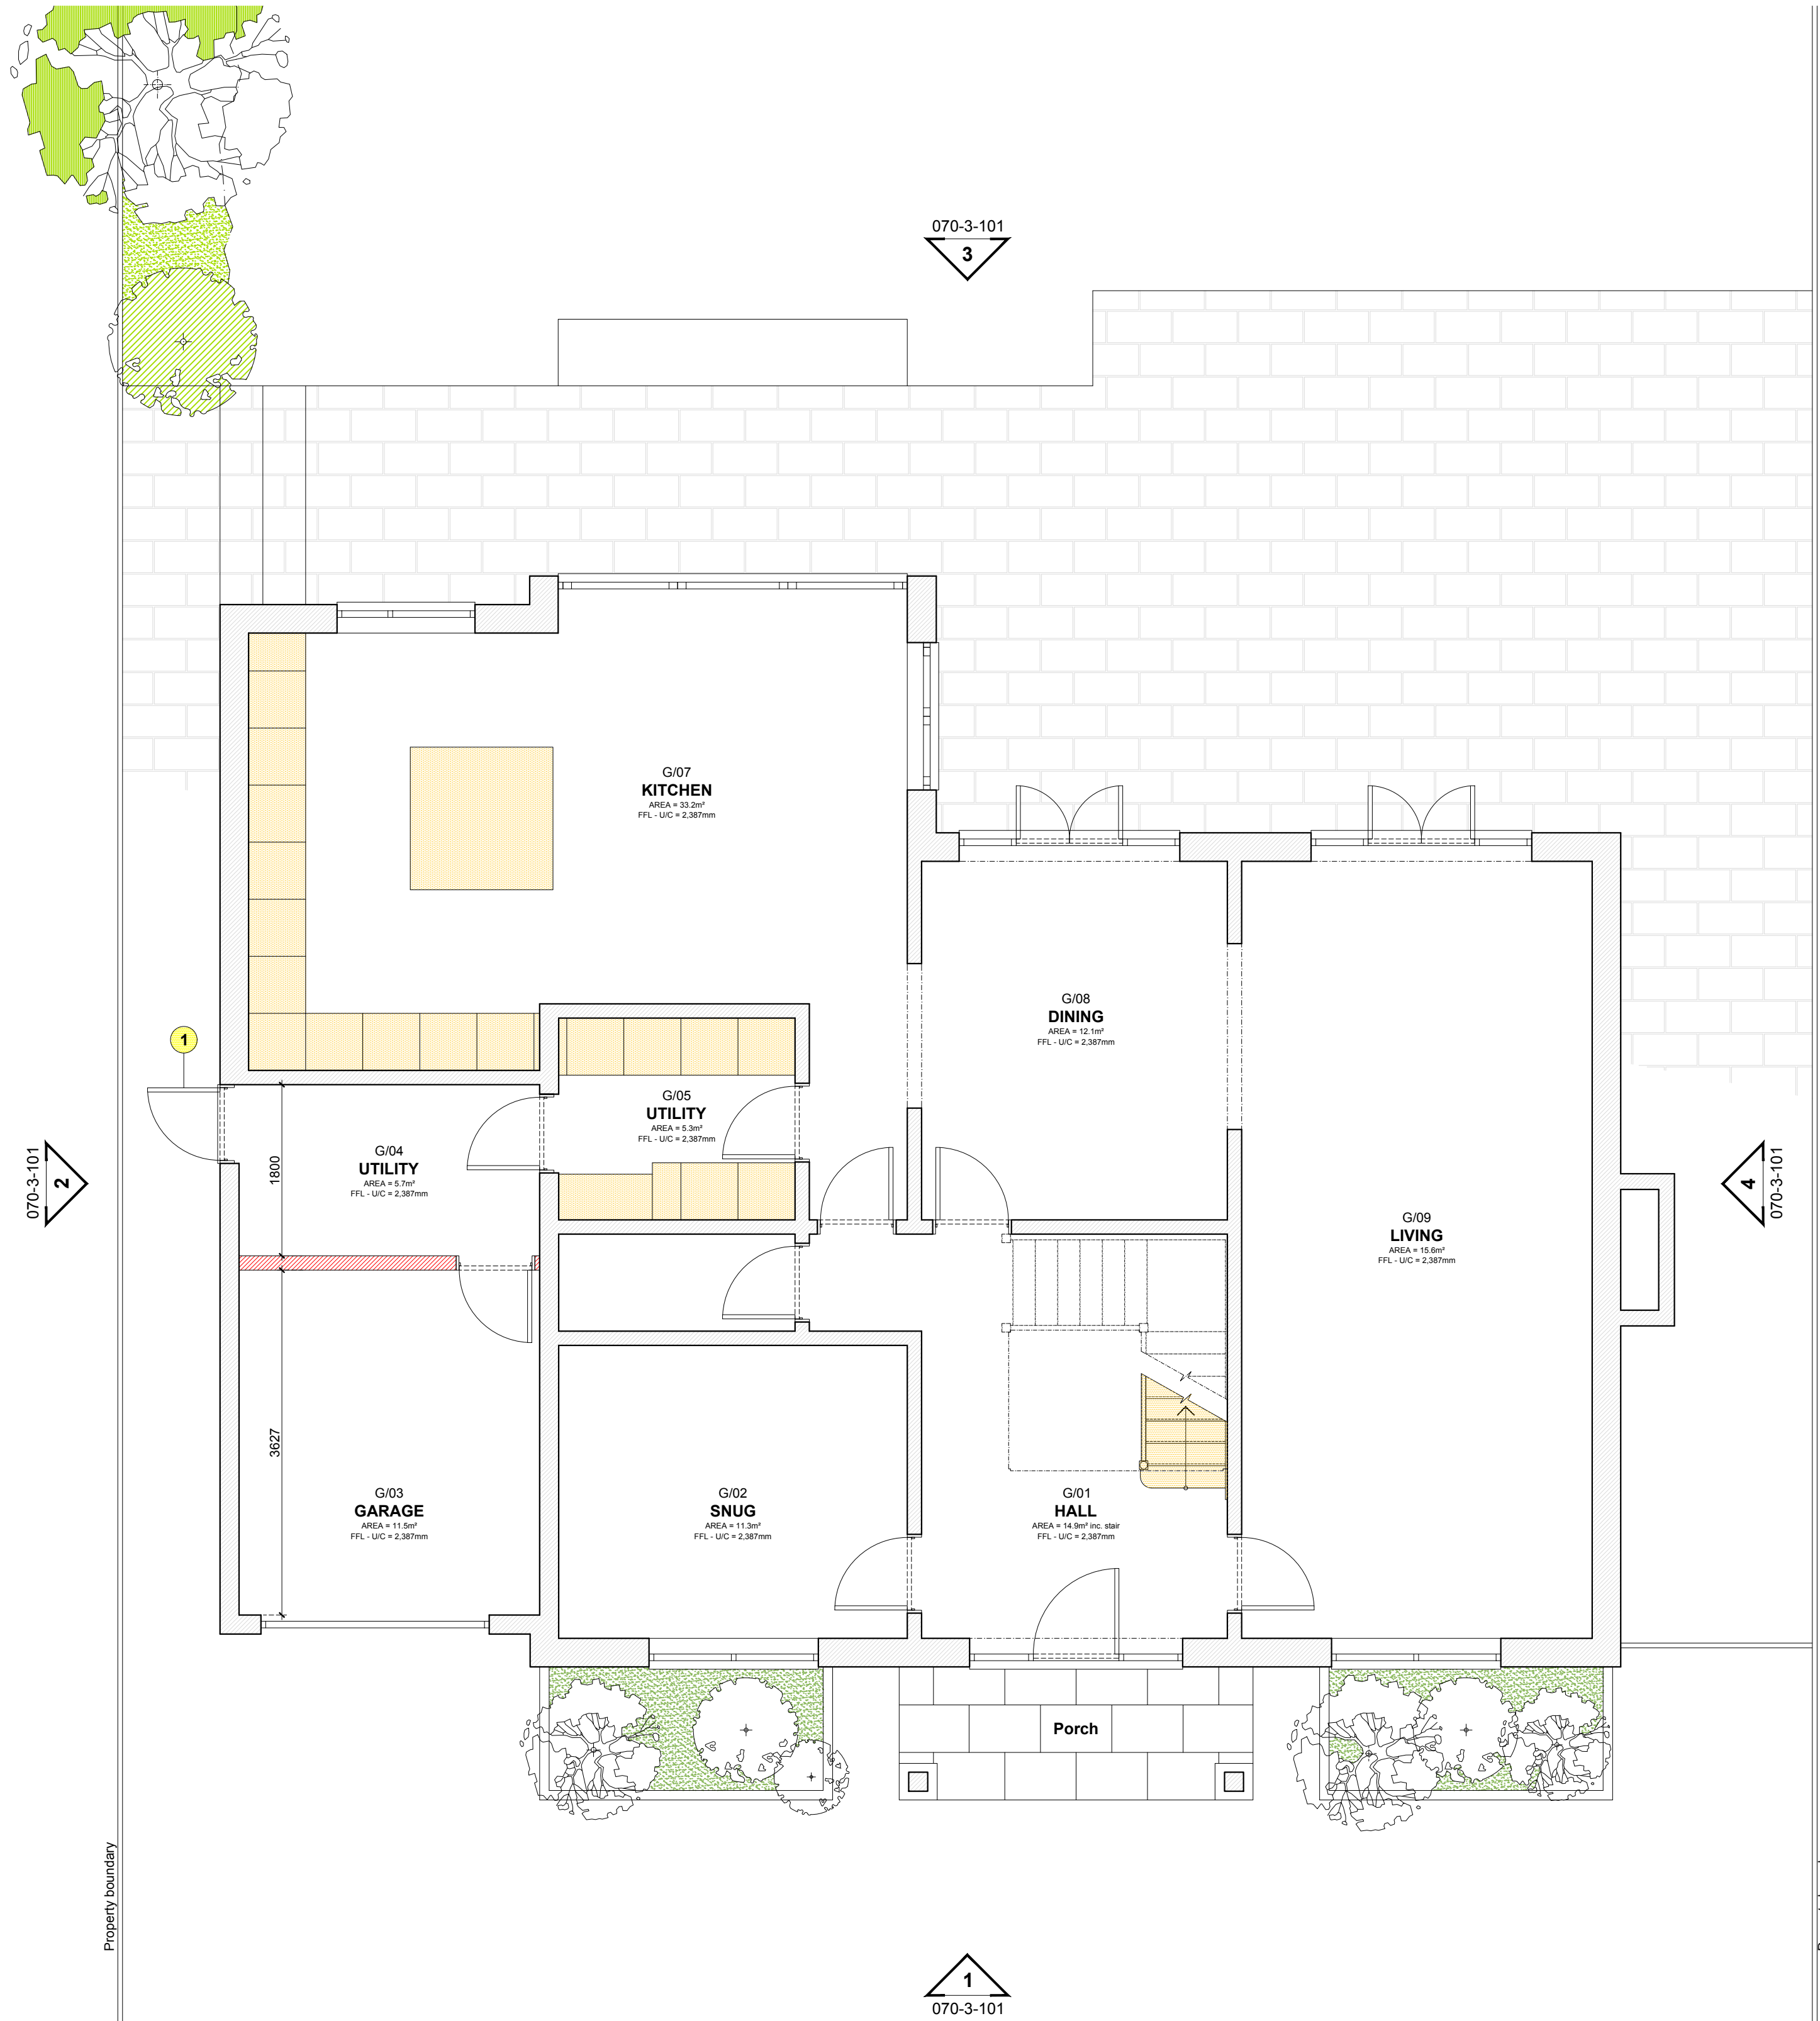


PROPOSED GROUND FLOOR PLAN

Scale 1:50 at A1

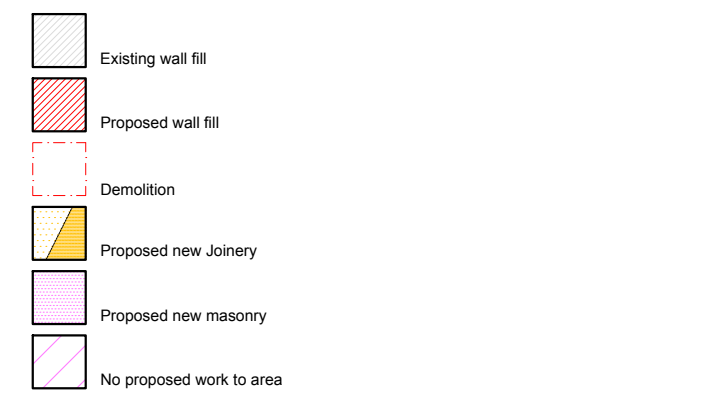


DRAWING NOTES: Refer to numerical reference

1. New side access door to extended utility room.

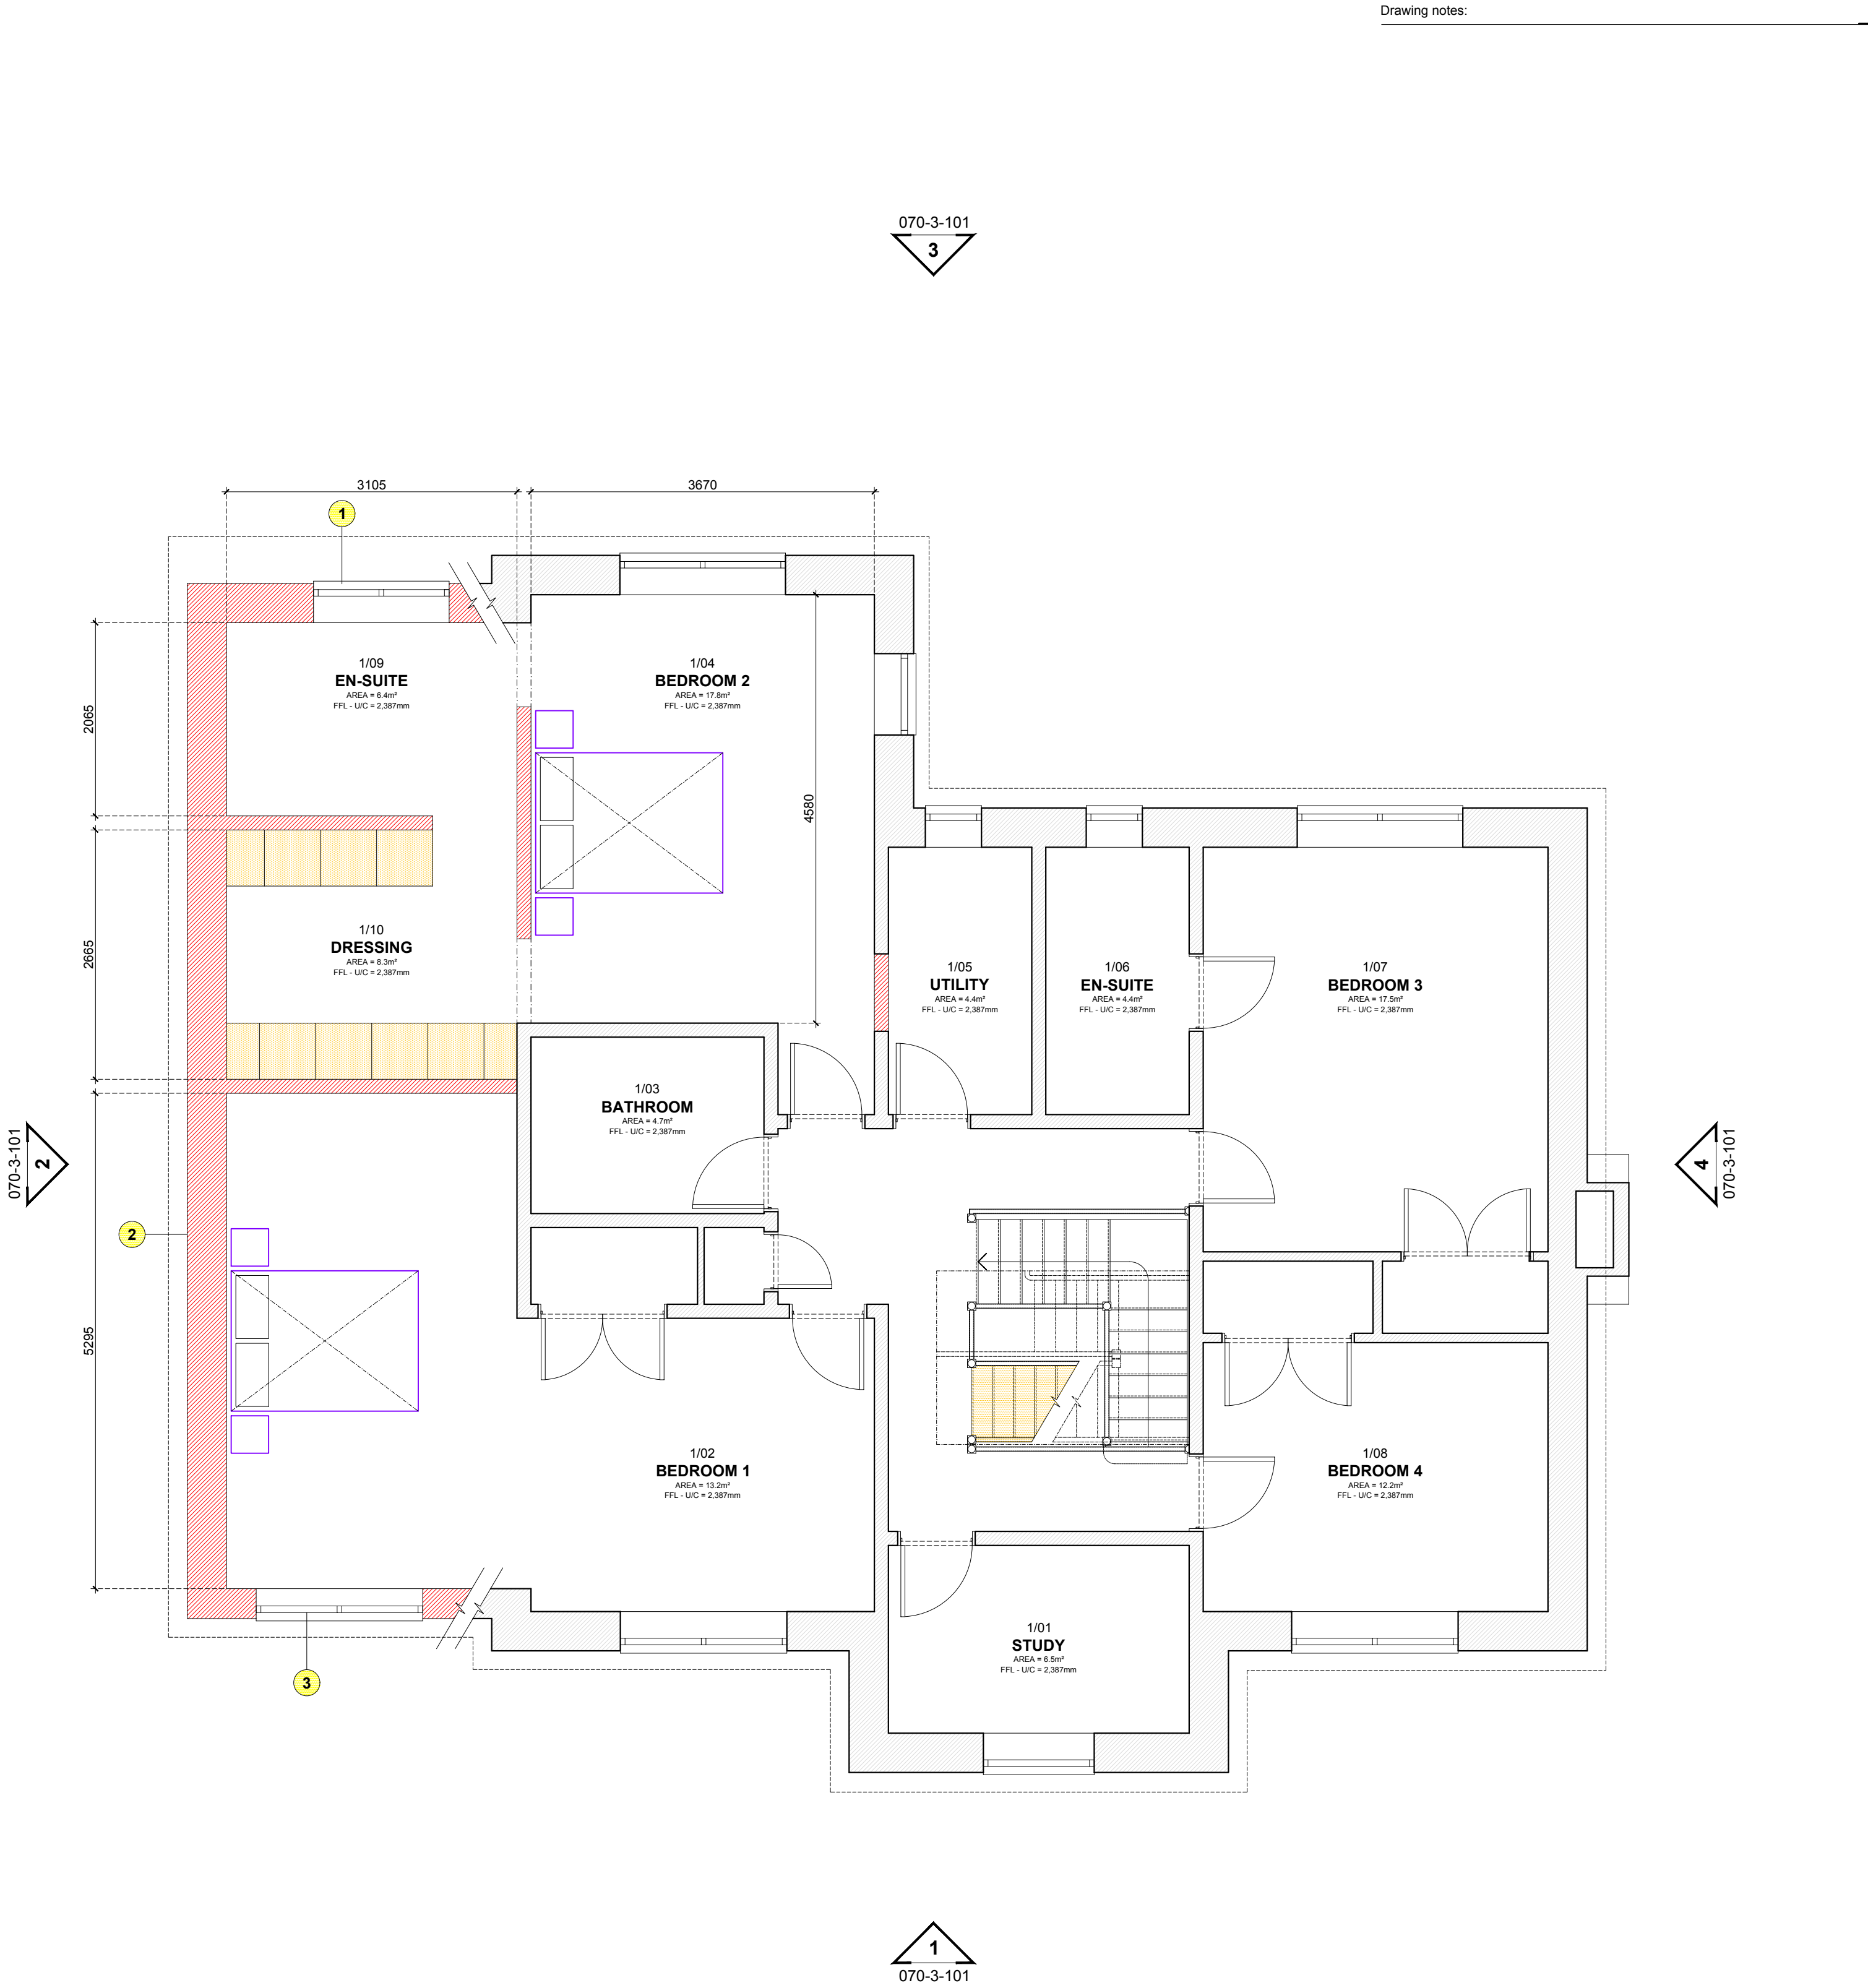

PROPOSED FIRST FLOOR PLAN

Scale 1:50 at A1

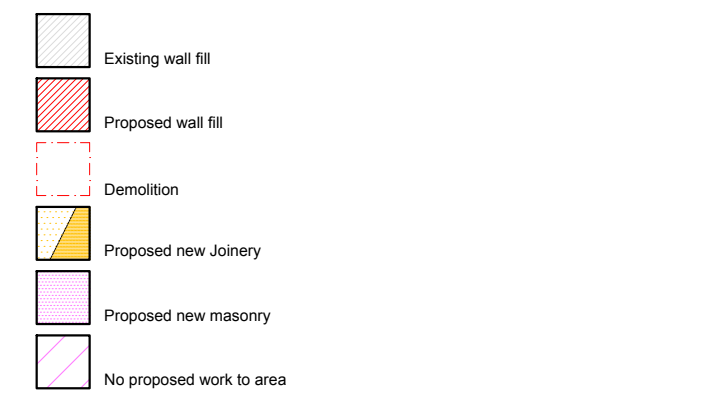

DRAWING NOTES: Refer to numerical reference

1. New window to rear elevation.
2. Extend existing wall to form first floor level.
3. New window to front elevation.

PLANNING

Proposed ground and first plans

070-3a-001

Project: Flagstones, Stockcroft Road, Balcombe RH17 6LN
Scale: 1:50 at A1
Issue date: 27/05/2025 - Rev.J
Drawn by: JMP

NOTES:
All measurements and site conditions are to be checked prior to the preparation of drawings or commencement of works. This drawing belongs to James Patterson Architects Ltd. and is protected by the Copyright, Designs and Patents Act, 1998.
James Patterson Architects Ltd.
info@jp-architects.co.uk

