

General Notes:

Meynell Gunton is a trading name of JDRM Architectural Design LLP.

© This drawing is the property of JDRM Architectural Design LLP and protected by the Copyright, Designs and Patents Act, 1988.

Do not scale from drawings, use listed dimensions only, request additional dimensions from Meynell Gunton if required.


All dimensions and conditions are to be verified on site prior to commencing any work or ordering materials.

Units (Unless noted otherwise):

- Dimensions: Millimetres
- Levels: Metres
- Areas: Metres (all areas are approximate)

Report any discrepancies to Meynell Gunton in writing.


Project Notes:

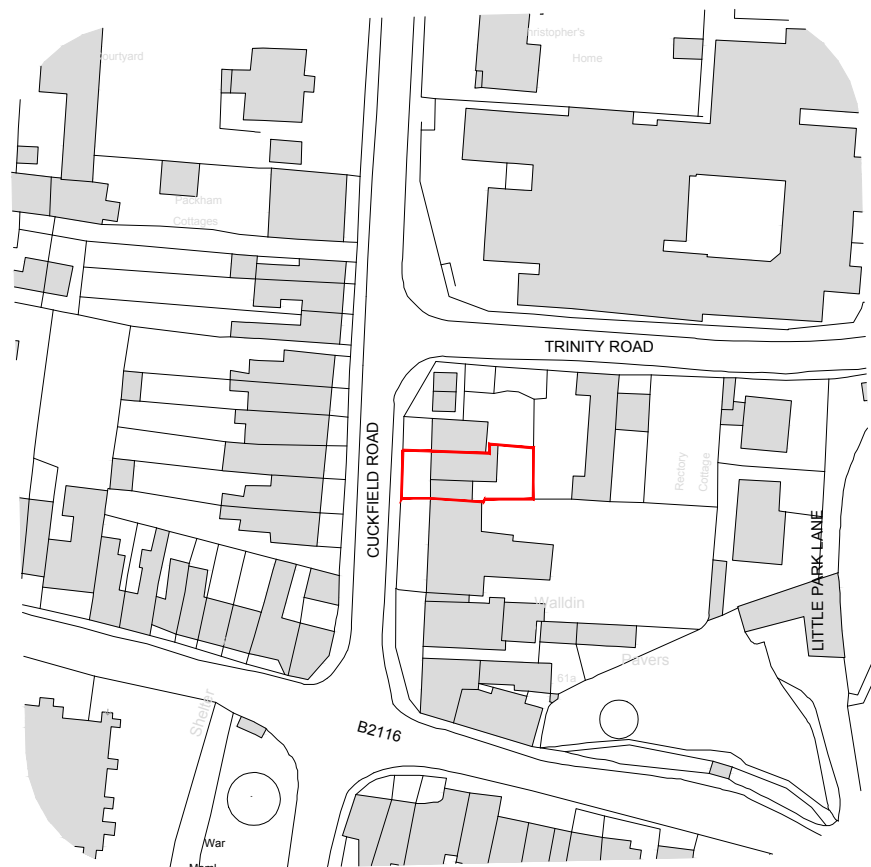

01-Site Plan 1:1250

Site Location Plan

1:1250

 

Revision History:

[illegible]

Meynell + Gunton

8 Beaconsfield Studios
25 Ditchling Rise
Brighton, BN1 4QL
01273 673 673
meynellgunton.com
hello@meynellgunton.com

Project:
8 Cuckfield Road

Client:
Lisa & Andrew De Sallis

Drawing Title:
Site Location Plan

Project No:
2252

Revision:

Drawing Status:
Planning

Scale: 1:1250 @ A
Approved By: G