



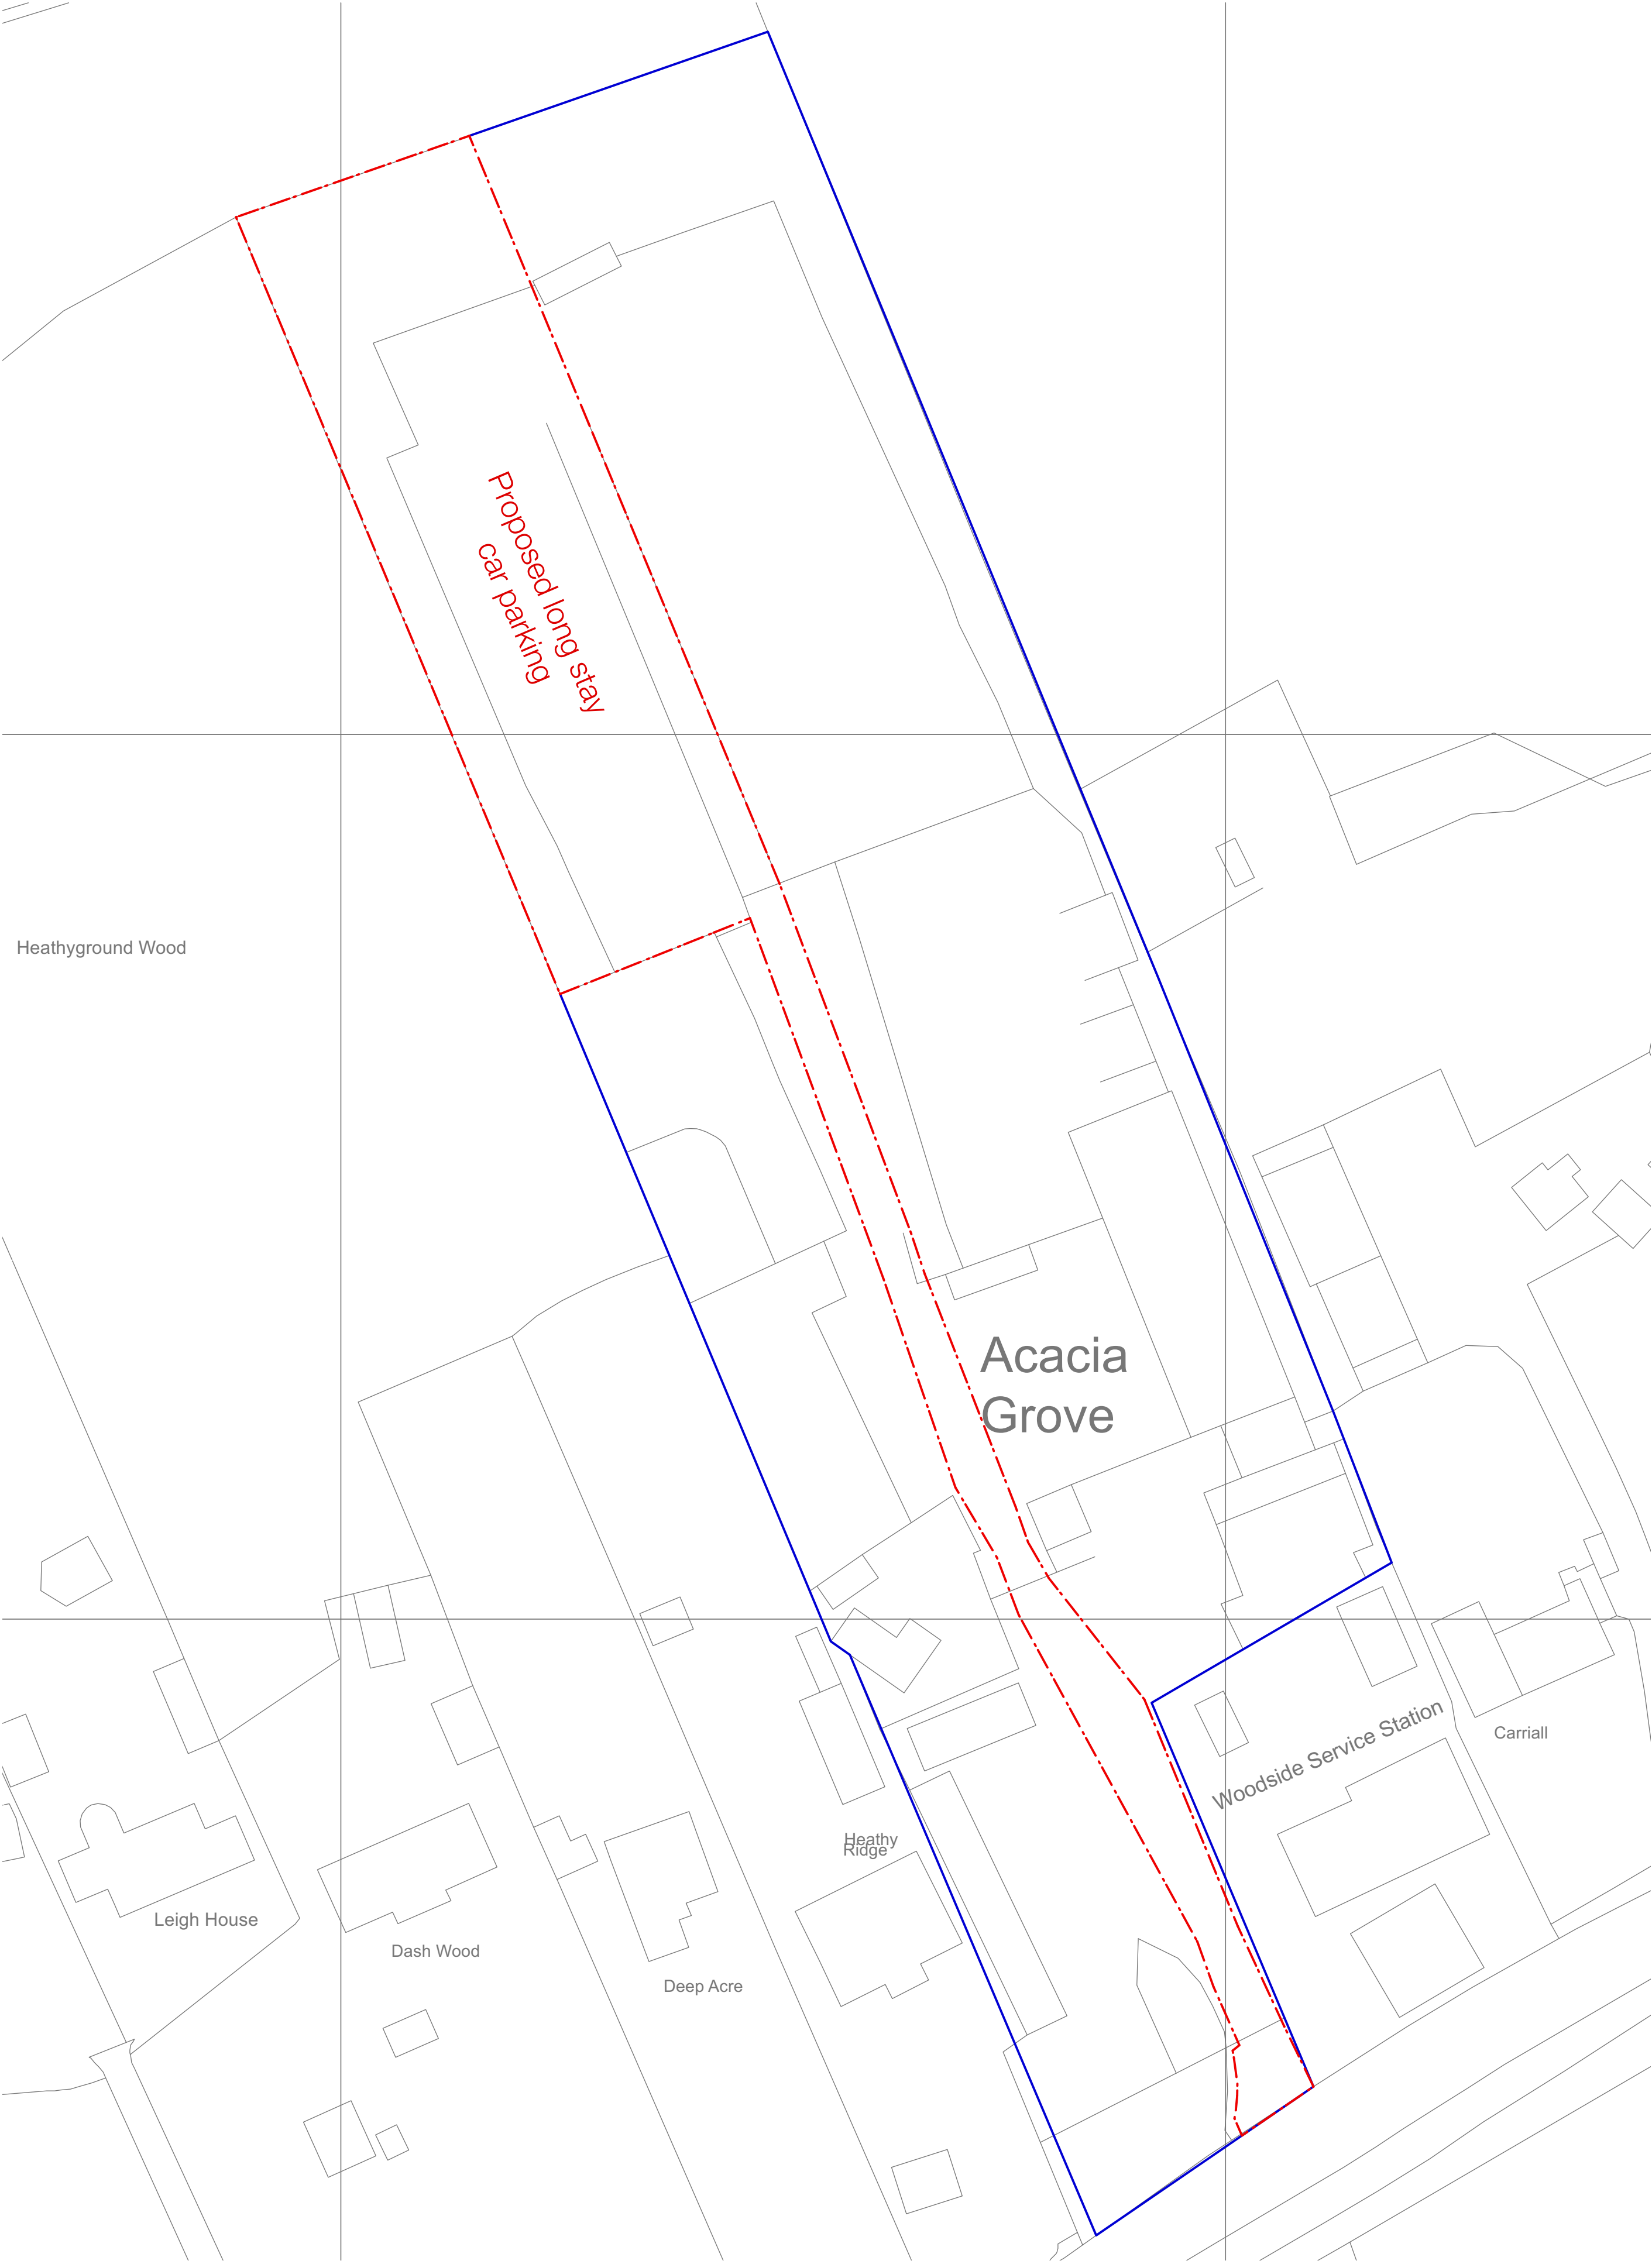

Proposed Site Plan 1:500

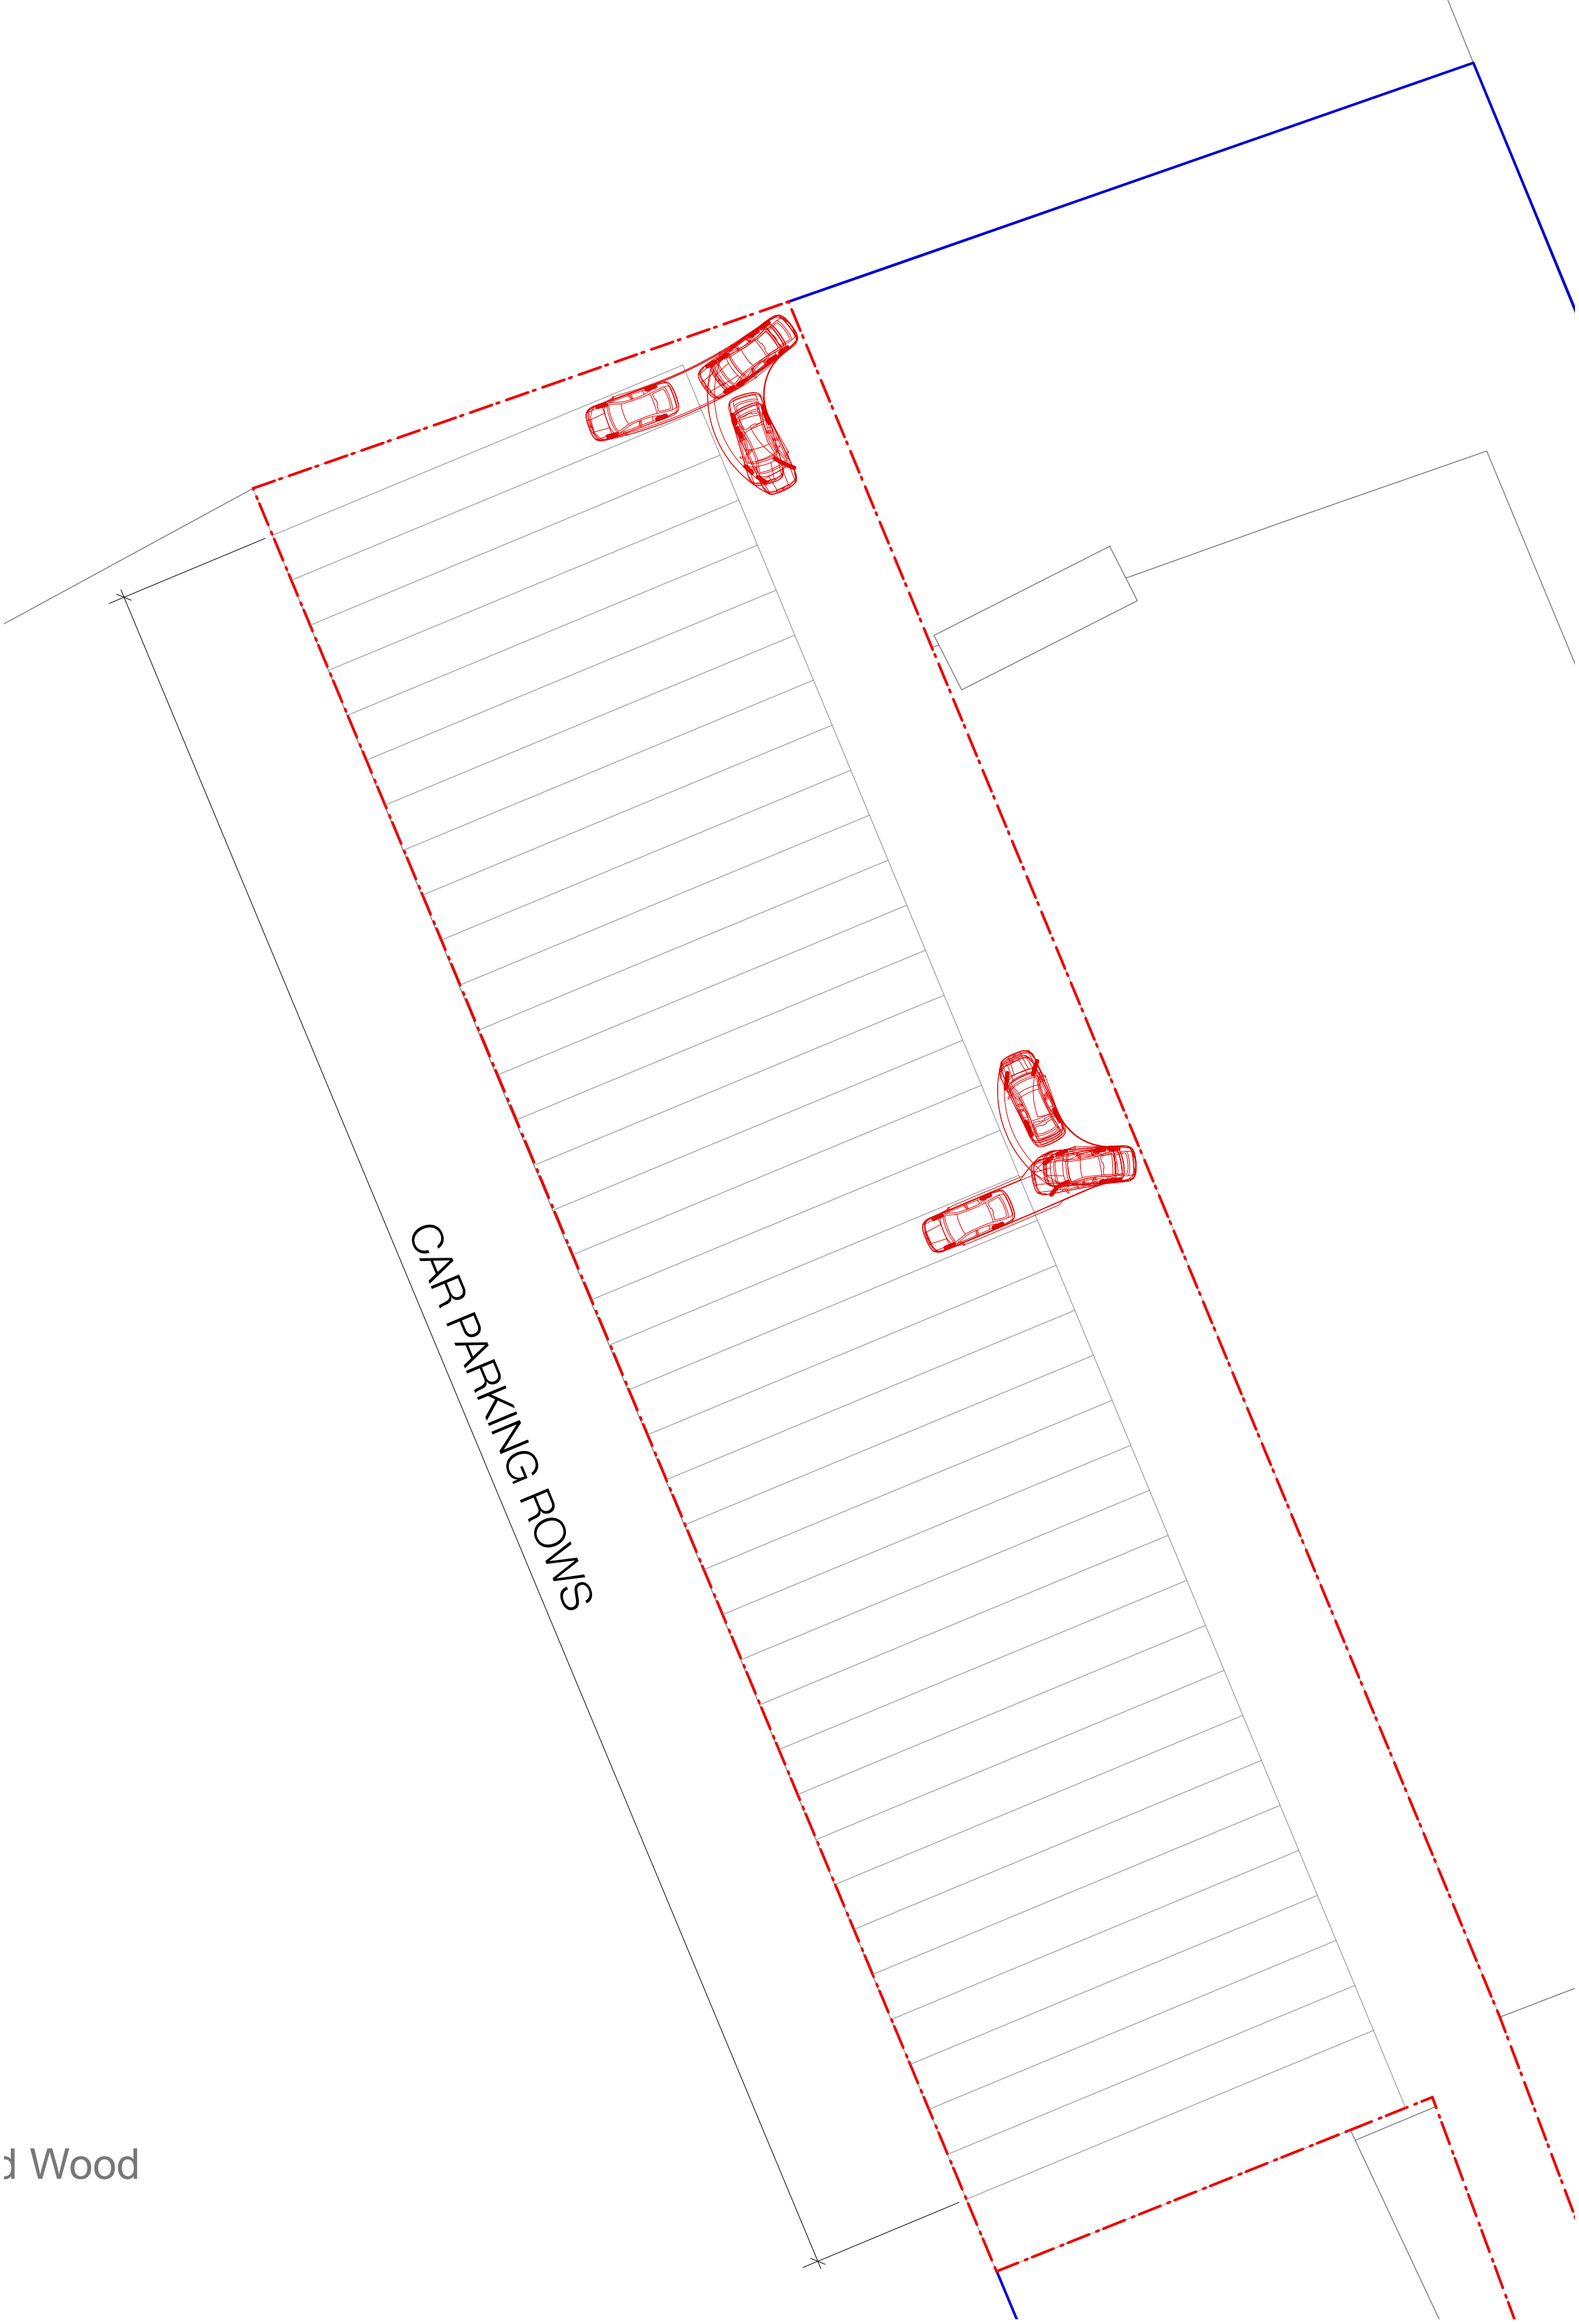

Proposed Airport Car Parking Layout 1:250

General Notes

© Copyright Stephen Davy Peter Smith Architects ###
These proposals are subject to the approval of all Statutory Building Control requirements and the requirements of all Statutory Authorities and Service Providers.

The site boundaries and surroundings are based on the following:
• OS Map / Measured survey by Matrix Surveys Ltd

The site boundaries are those described by the client.

These drawings are to be read in conjunction with all other relevant documentation produced by Stephen Davy Peter Smith Architects and other consultants employed by the client.

Specific Notes

Site Boudnary

Site within the same ownership

Legend

Key

N

1:500

0510152025m

Rev	Drawn	Notes	Date
X4	XX	##/##/##	
Rev	Checked	Date	Approved
REVISIONS			
Client			
Ash Properties			
	A - APPROVED		
	B - APPROVED WITH COMMENTS		
	C - DO NOT USE		
CLIENT APPROVAL			
stephen davy peter smith architects Fareham House, Fareham Street, London N1 6HX Tel: 020 7739 2020 Fax: 020 7739 2021 E-mail: sdpsa@dayssmitharchitects.co.uk Website: www.dayssmitharchitects.co.uk			
Project Cophorne Road Cophorne Sussex, RH10 3PD			
Drawing Ref. 2133 - DS - XX - GF - DR - A - P002		Job No. 2133	
Purpose of Issue PRELIMINARY		Scale 1:500 @ A1	
Drawing Title Proposed Site Plan			
Project Ref - Drawing No - Status - Revision 2133 - P002 - S2 - P0			