


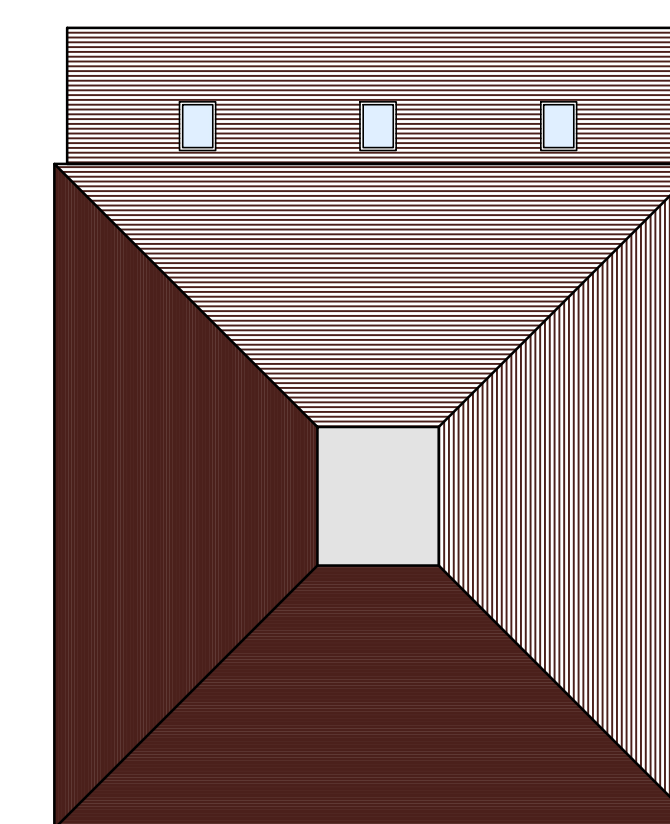


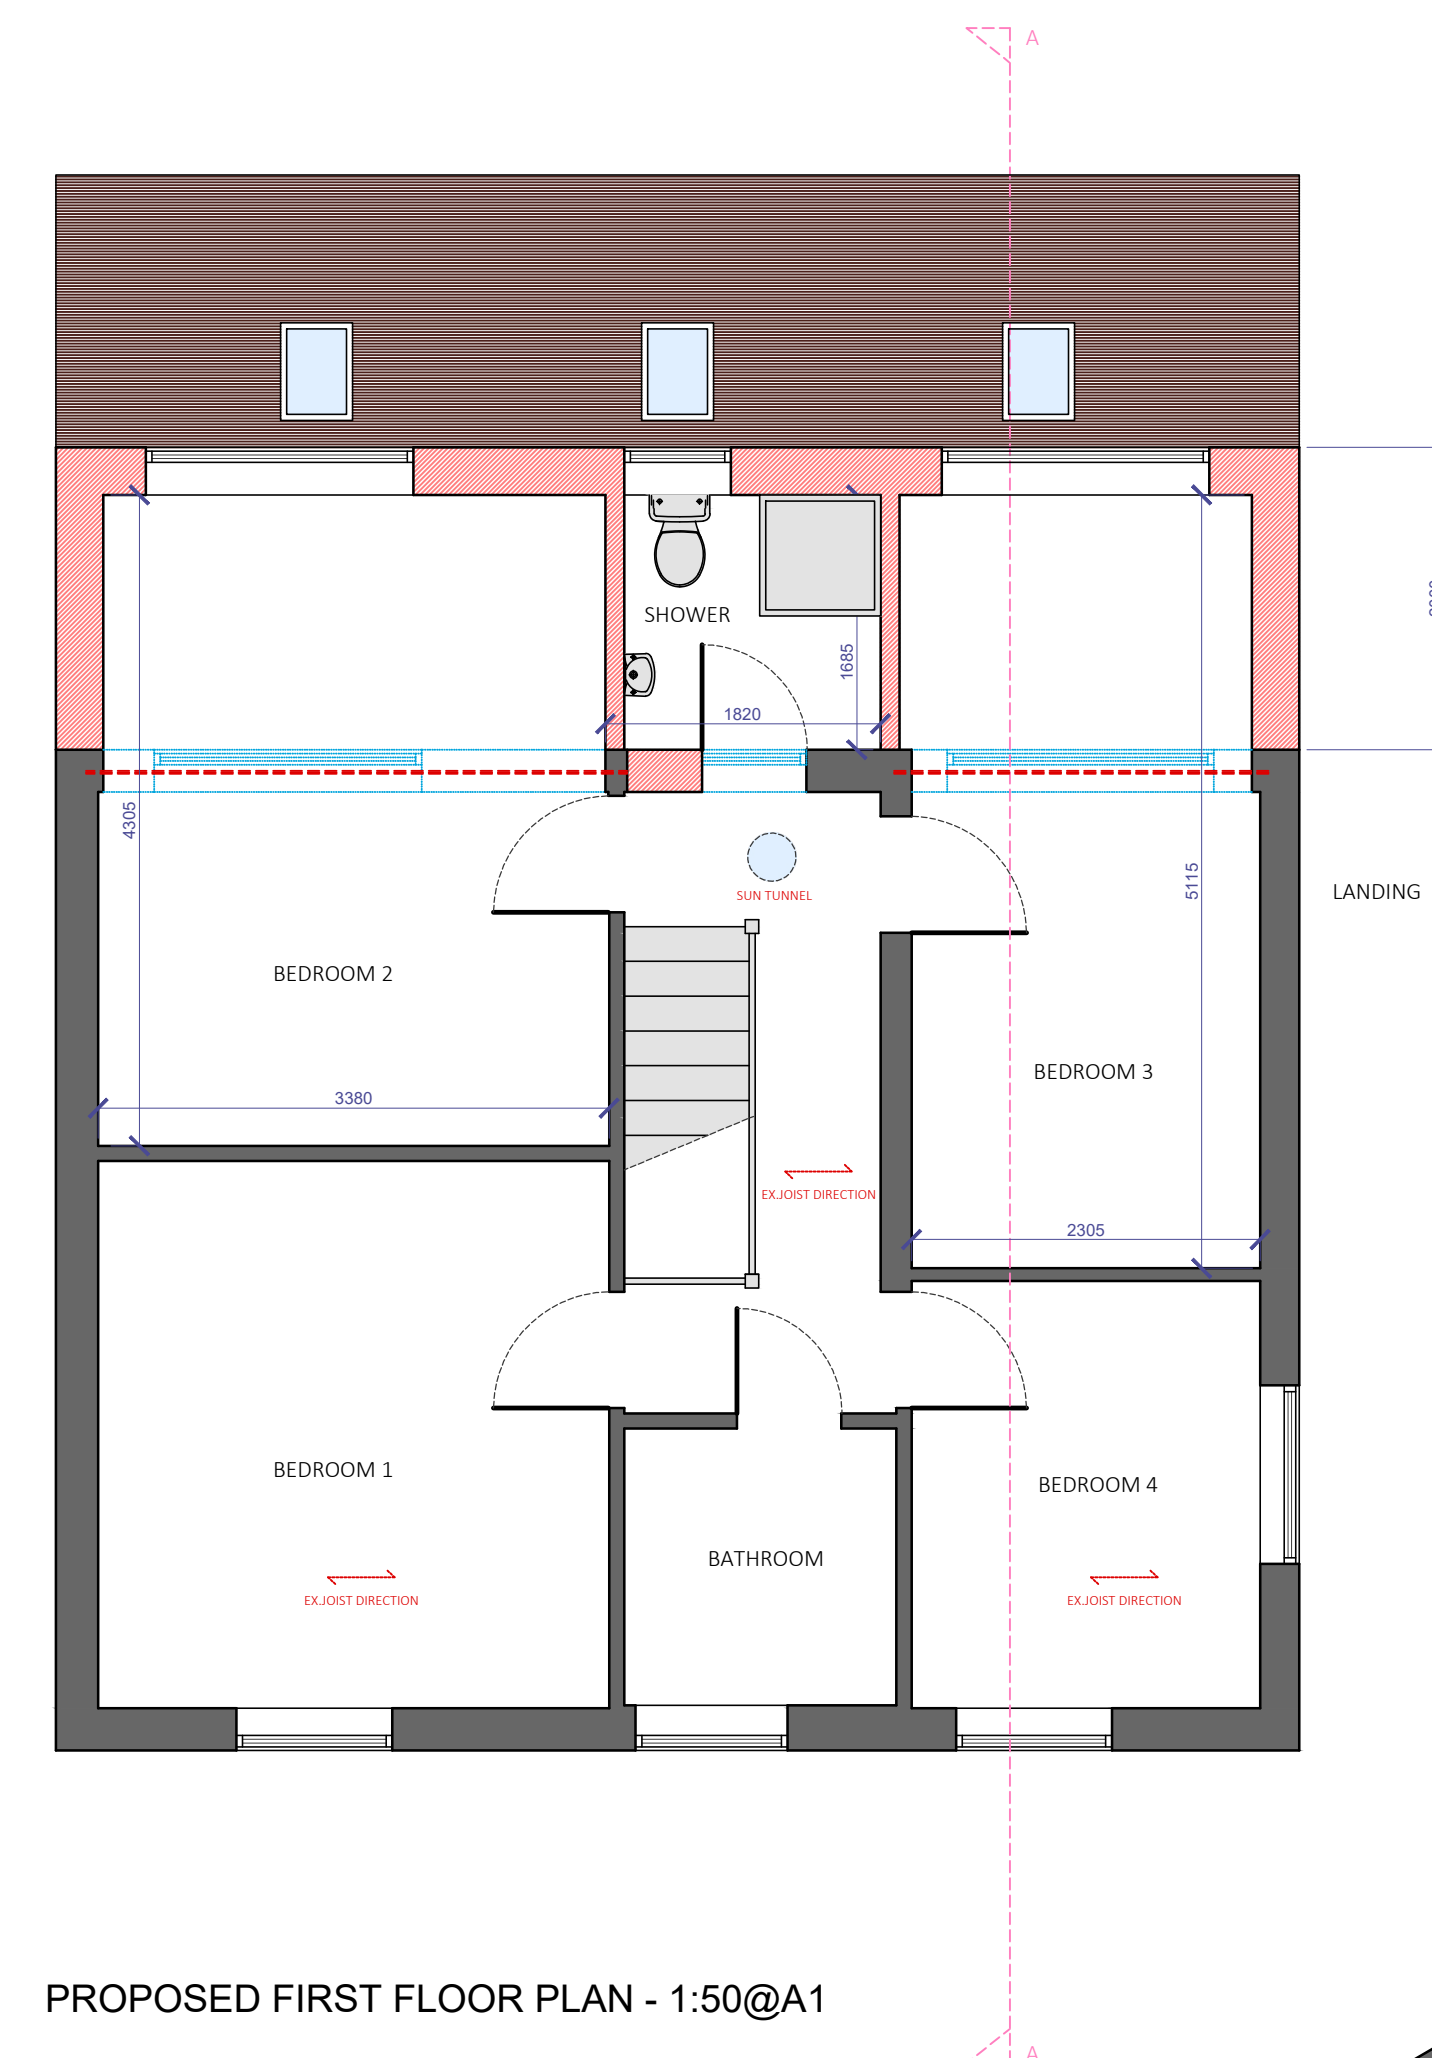

ROOF PLAN - 1:100@A1

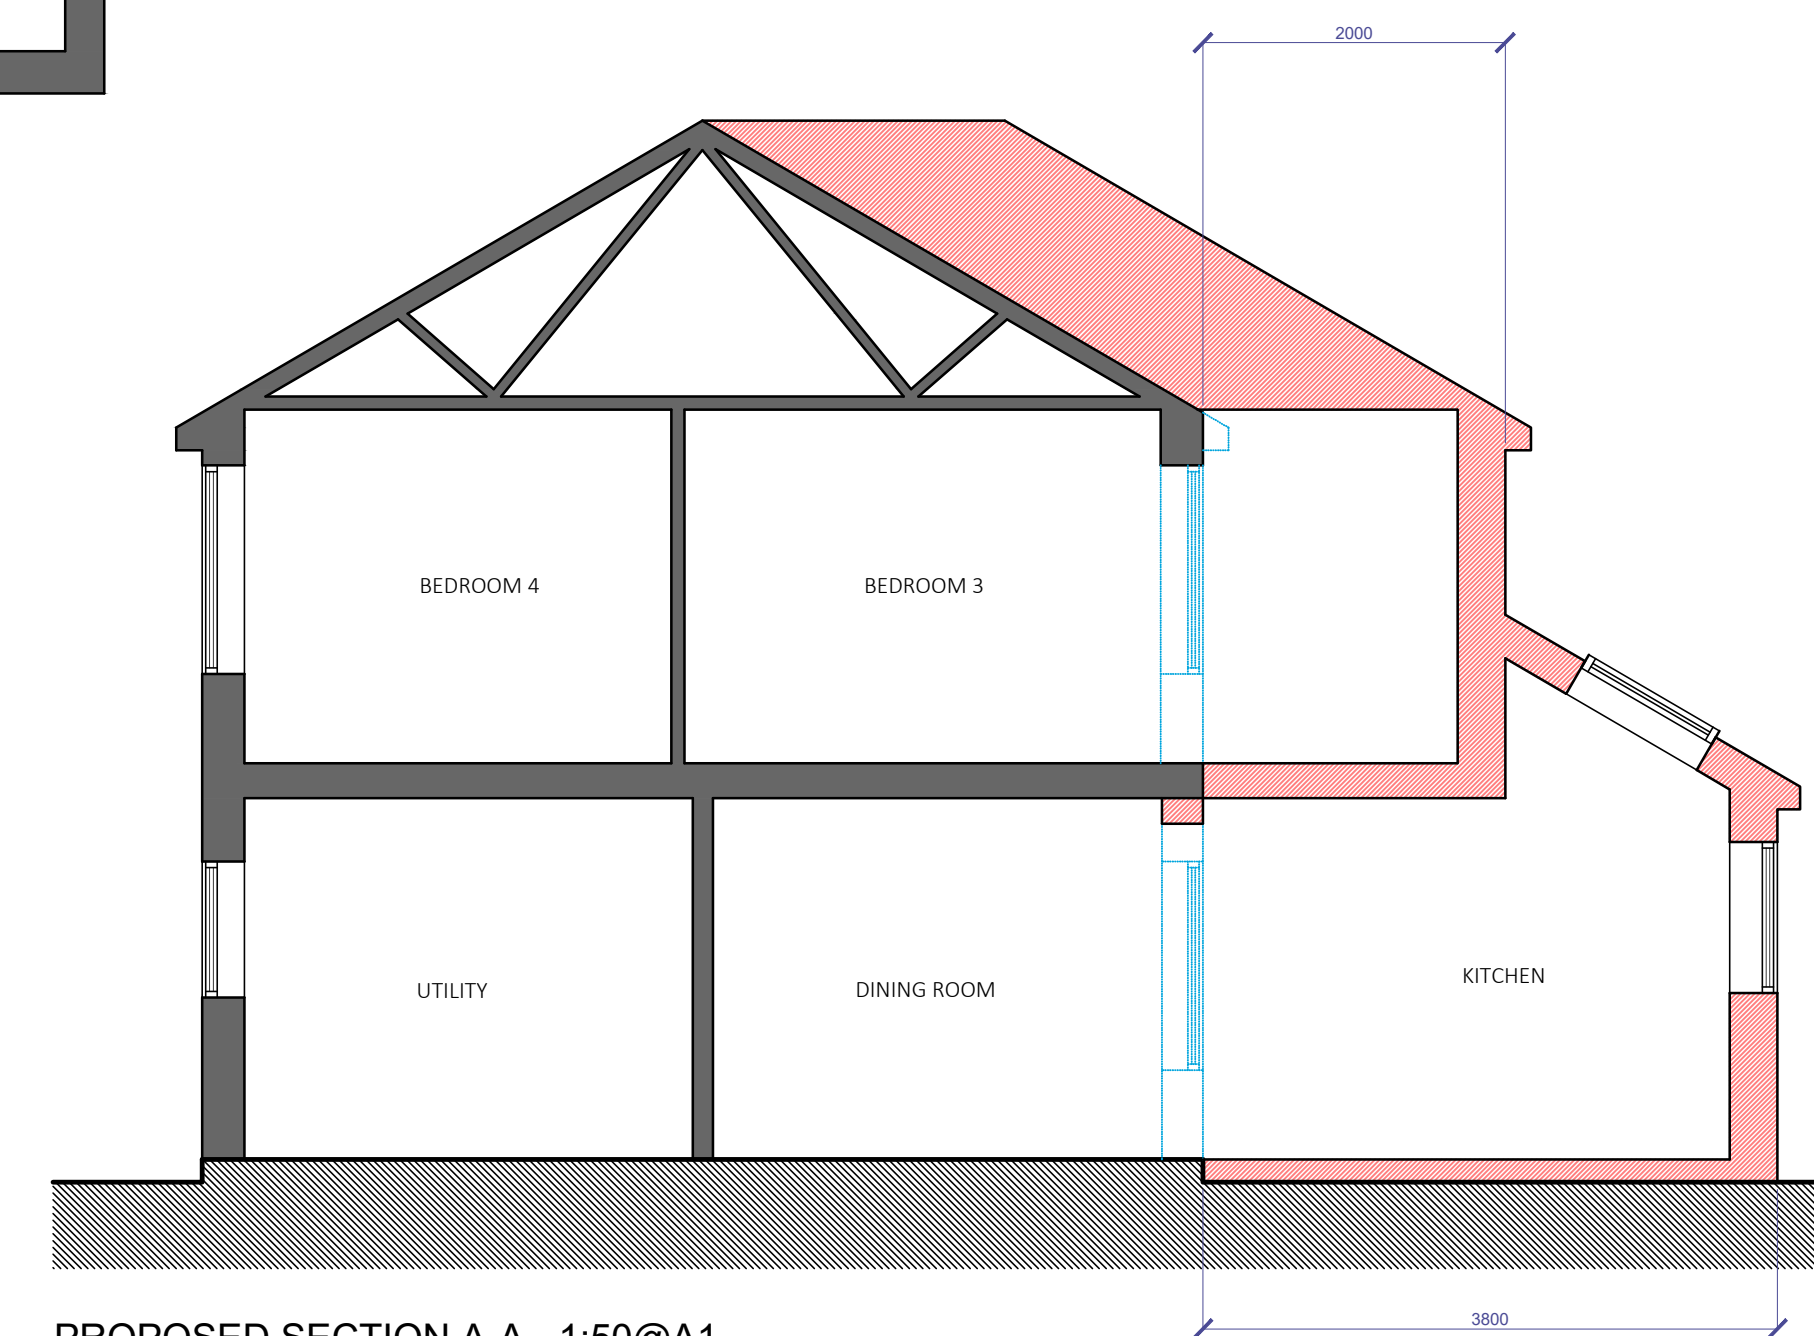


PROPOSED SECTION A-A - 1:50@A1

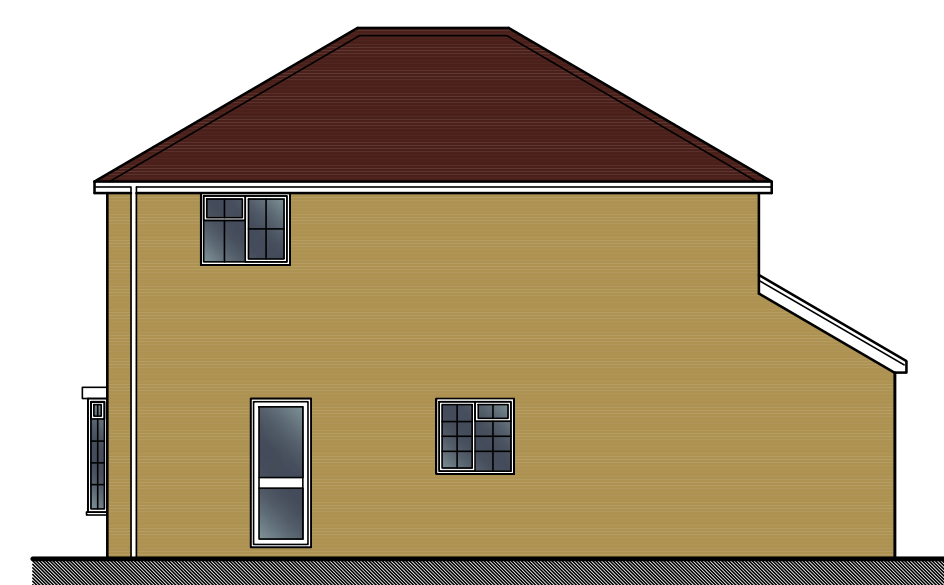



SIDE ELEVATION - 1:100@A1



REAR ELEVATION - 1:100@A1

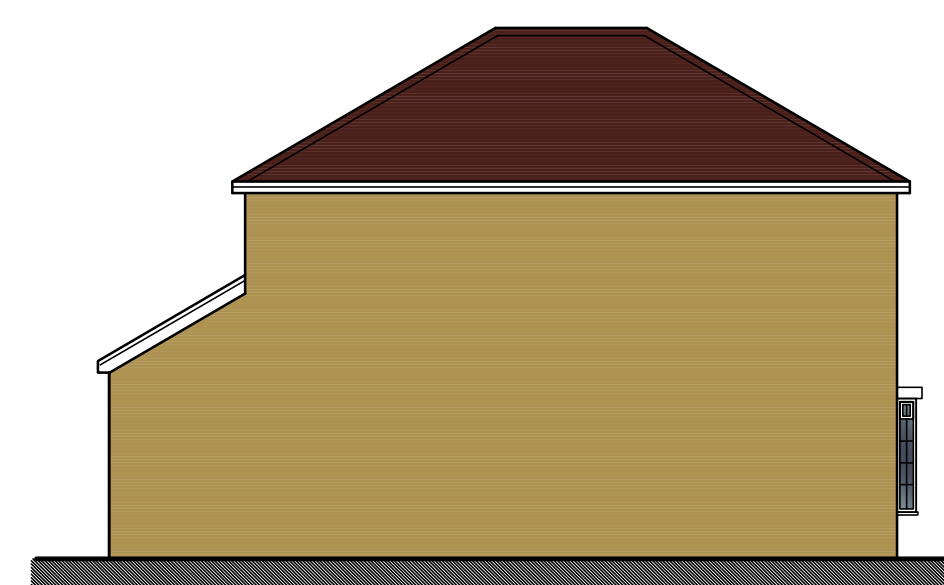

SIDE ELEVATION - 1:100@A1

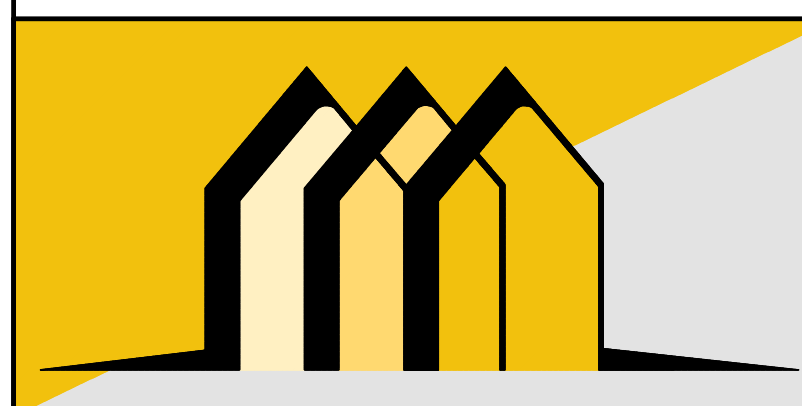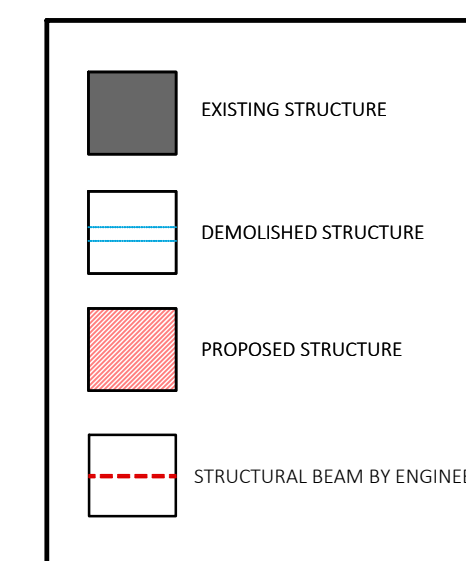

CONTACT INFO

E: Scott@EllisdonArchitecturalAssociates.co.uk
W: WWW.EllisdonArchitecturalAssociates.co.uk
M: 07828 189525

SCALE BARS



REVISION	DESCRIPTION	STATUS: PLANNING	CLIENT:	MR BEAU GRADY	SITE ADDRESS: HOLMSIDE GARDEN HOUSE LANE EAST GRINSTEAD RH19 4JT
0	FIRST ISSUE		JOB REF:	705	
A	CLIENT CHANGES		DRG. NO:	02	
			DRG. TITLE:	PROPOSED PLANS	
			DATE:	APRIL 2026	
			SCALE:	1:50@A1	