




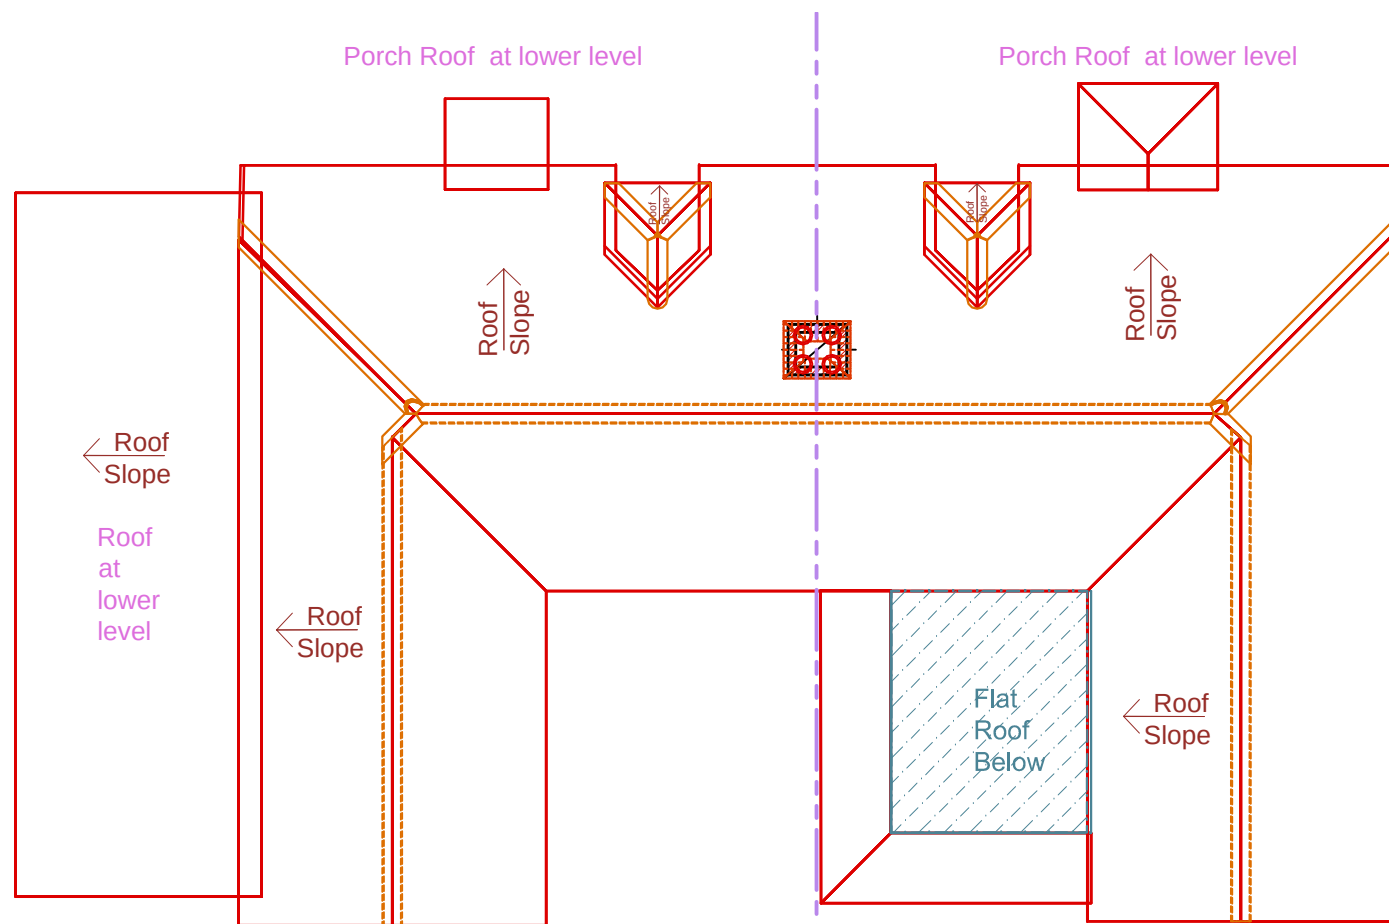

ROOF PLAN EXISTING SCALE 1:100

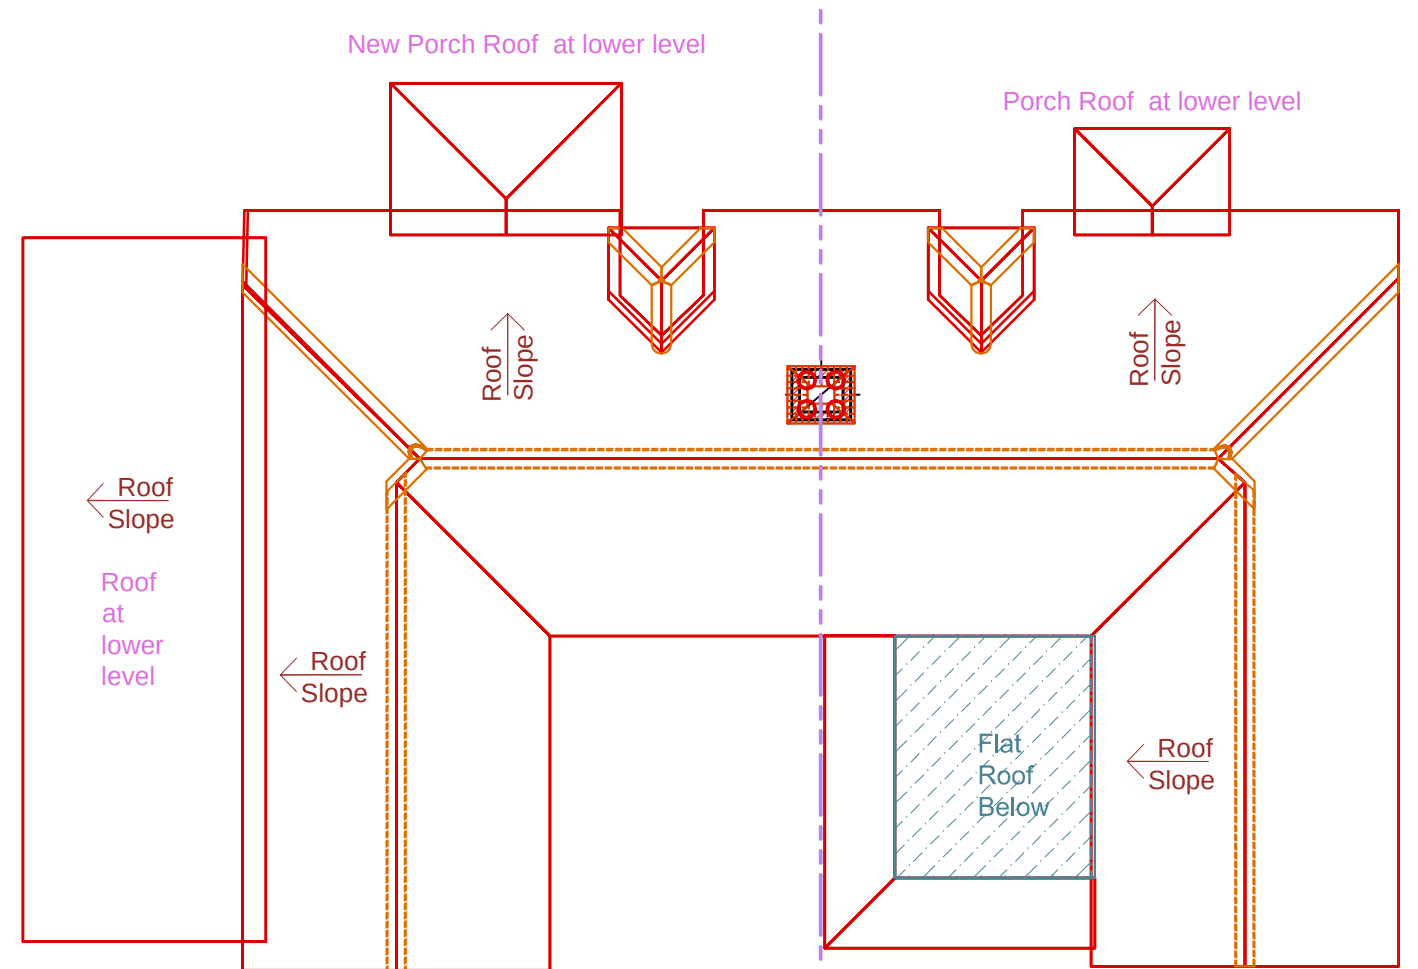

ROOF PLAN PROPOSED SCALE 1:100

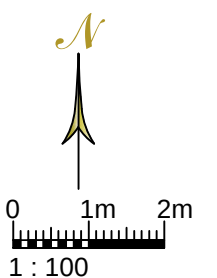

NOTE: For construction, all dimensions must be checked on site and not scaled from this drawing

Client	Site:	Project Title	Drawing Title:	Scale:
Mr & Mrs S. Higazi	7 Wellcroft Cottages Church Lane Albourne Hassocks West Sussex BN6 9BZ	Proposed Enclosed Front Porch	Roof Plans	1:100
			Date:	Paper Size
			02/06/2026	A 3