


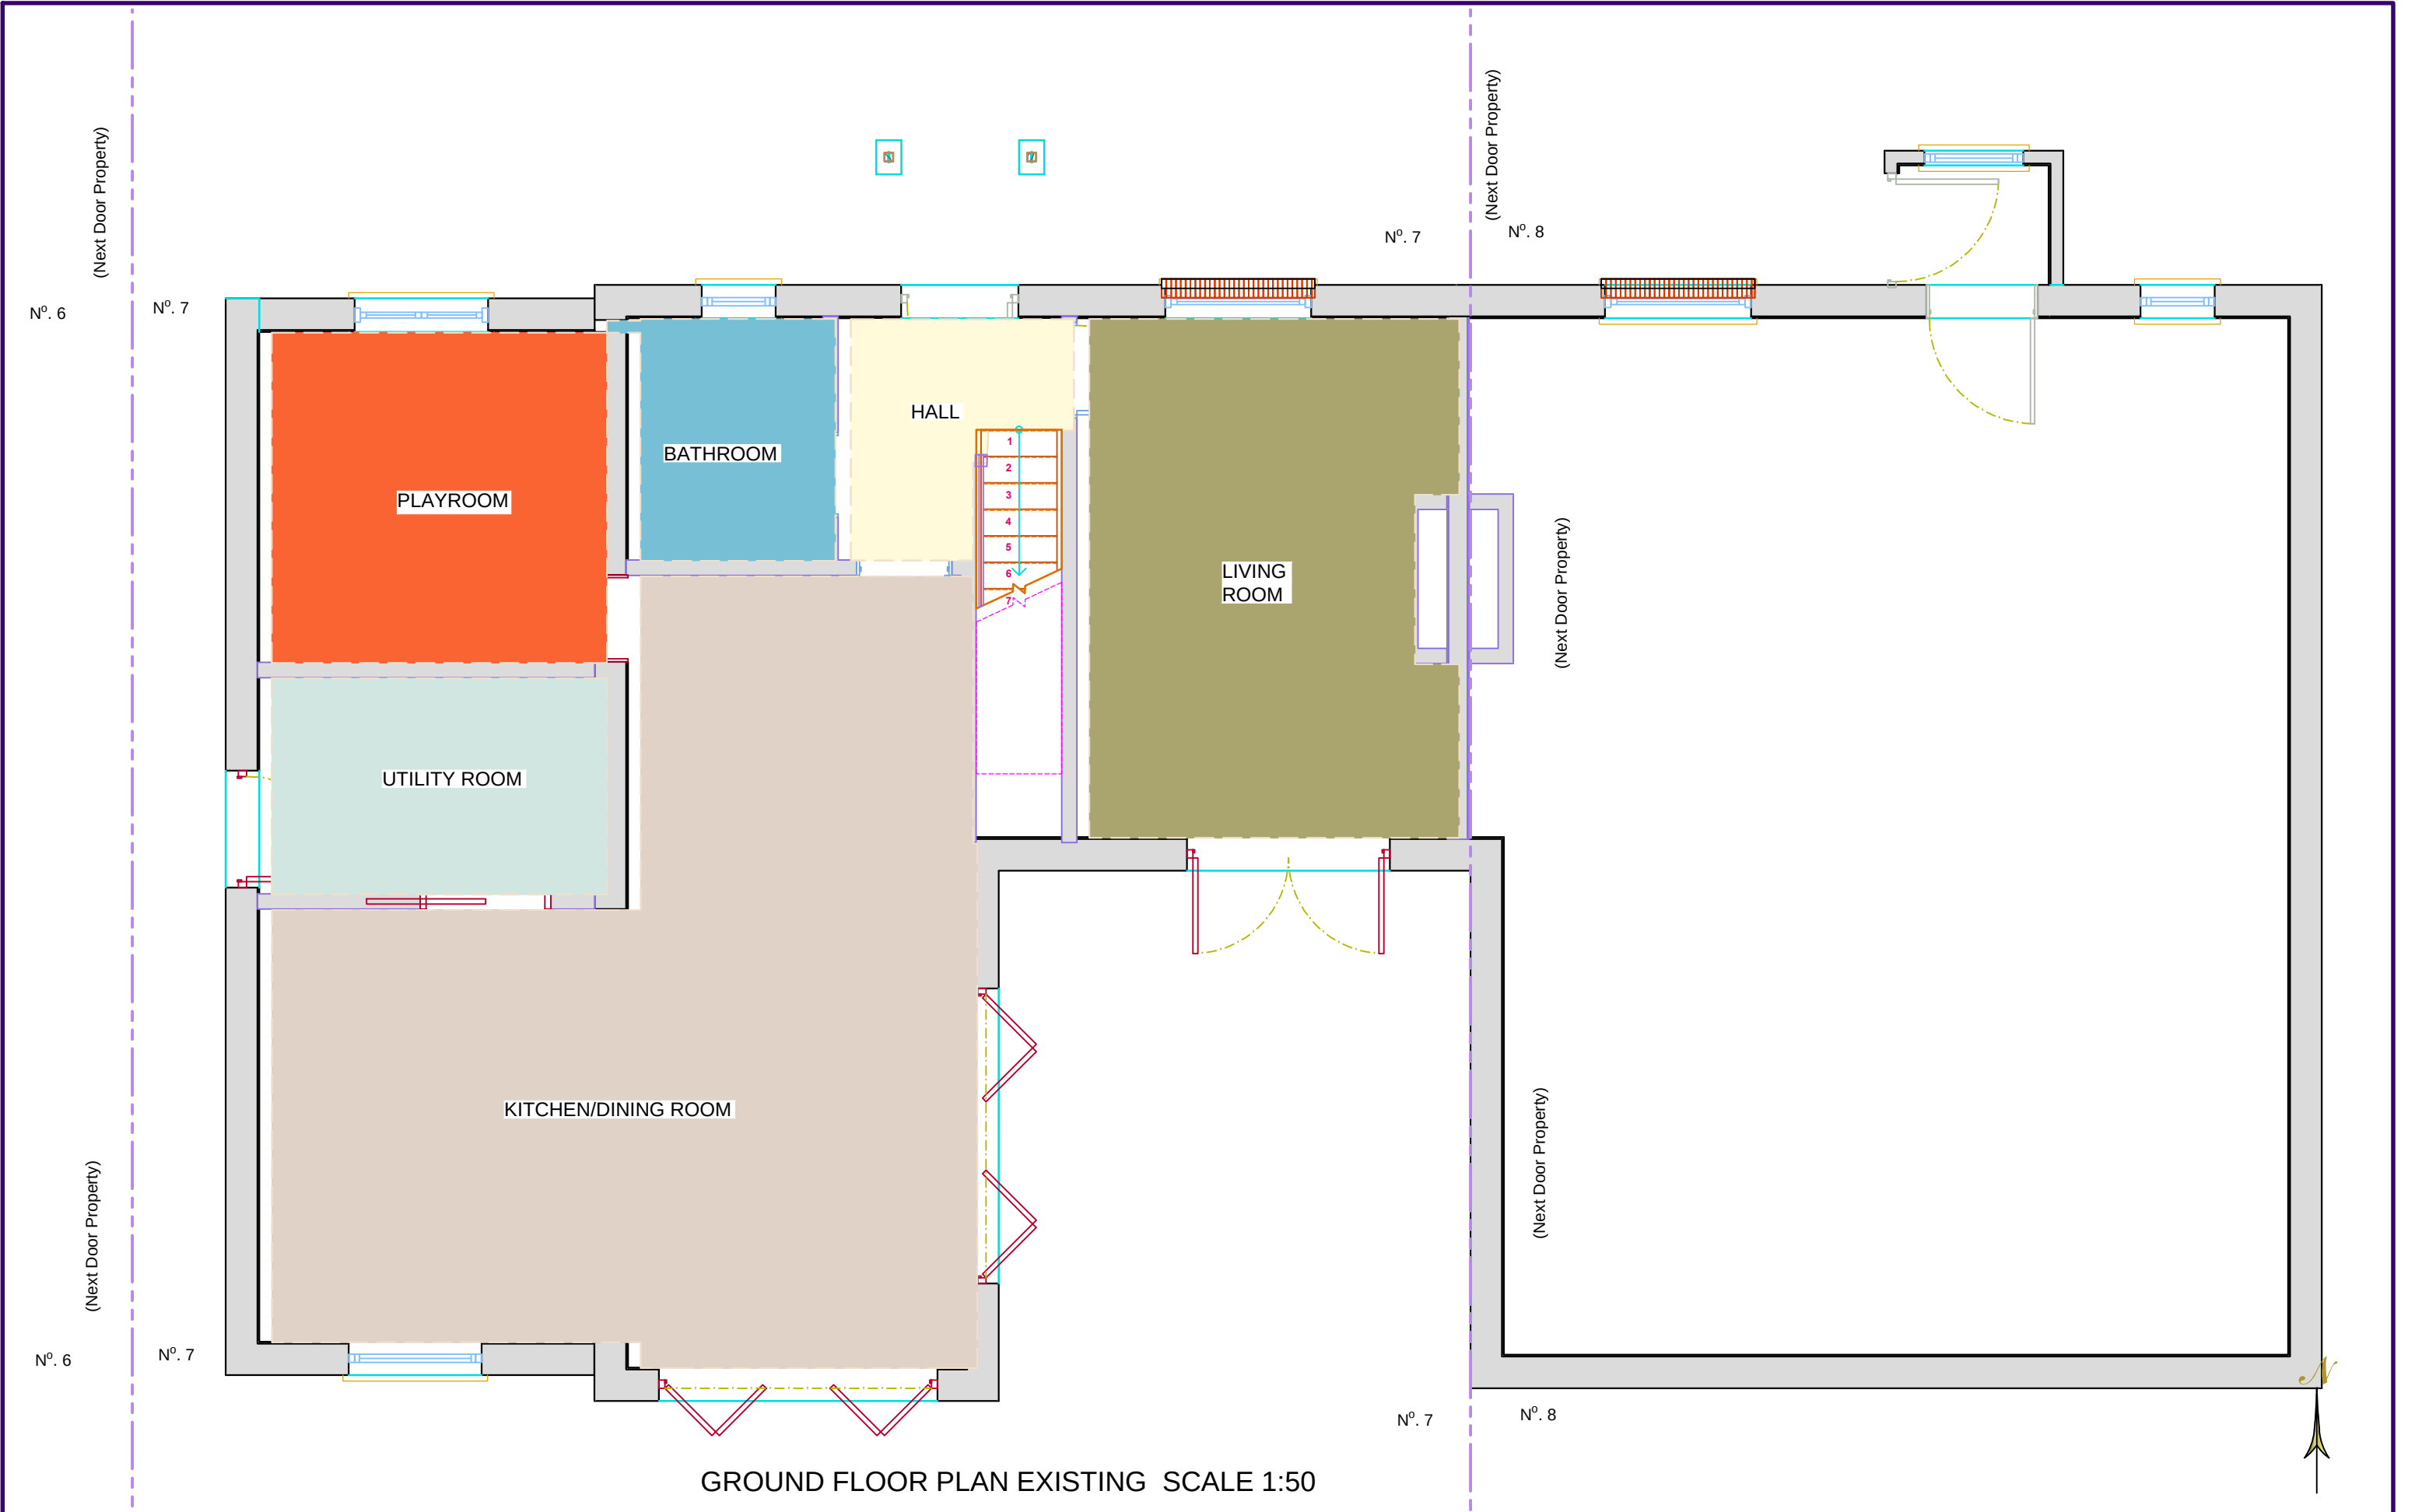

GROUND FLOOR PLAN EXISTING SCALE 1:50

NOTE: For construction,all dimensions must be checked on site and not scaled from this drawing

Client
Mr & Mrs S. Higazi

Site: 7 Wellcroft Cottages Church Lane
Albourne Hassocks
West Sussex BN6 9BZ

Project Title
Proposed Enclosed
Front Porch

Drawing Title:
Ground Floor Plan Existing

Scale:
1:50
Date:
02/06/2026
Paper Size
A 3