



Nº. 6
(Next Door Property)

Nº. 6
(Next Door Property)

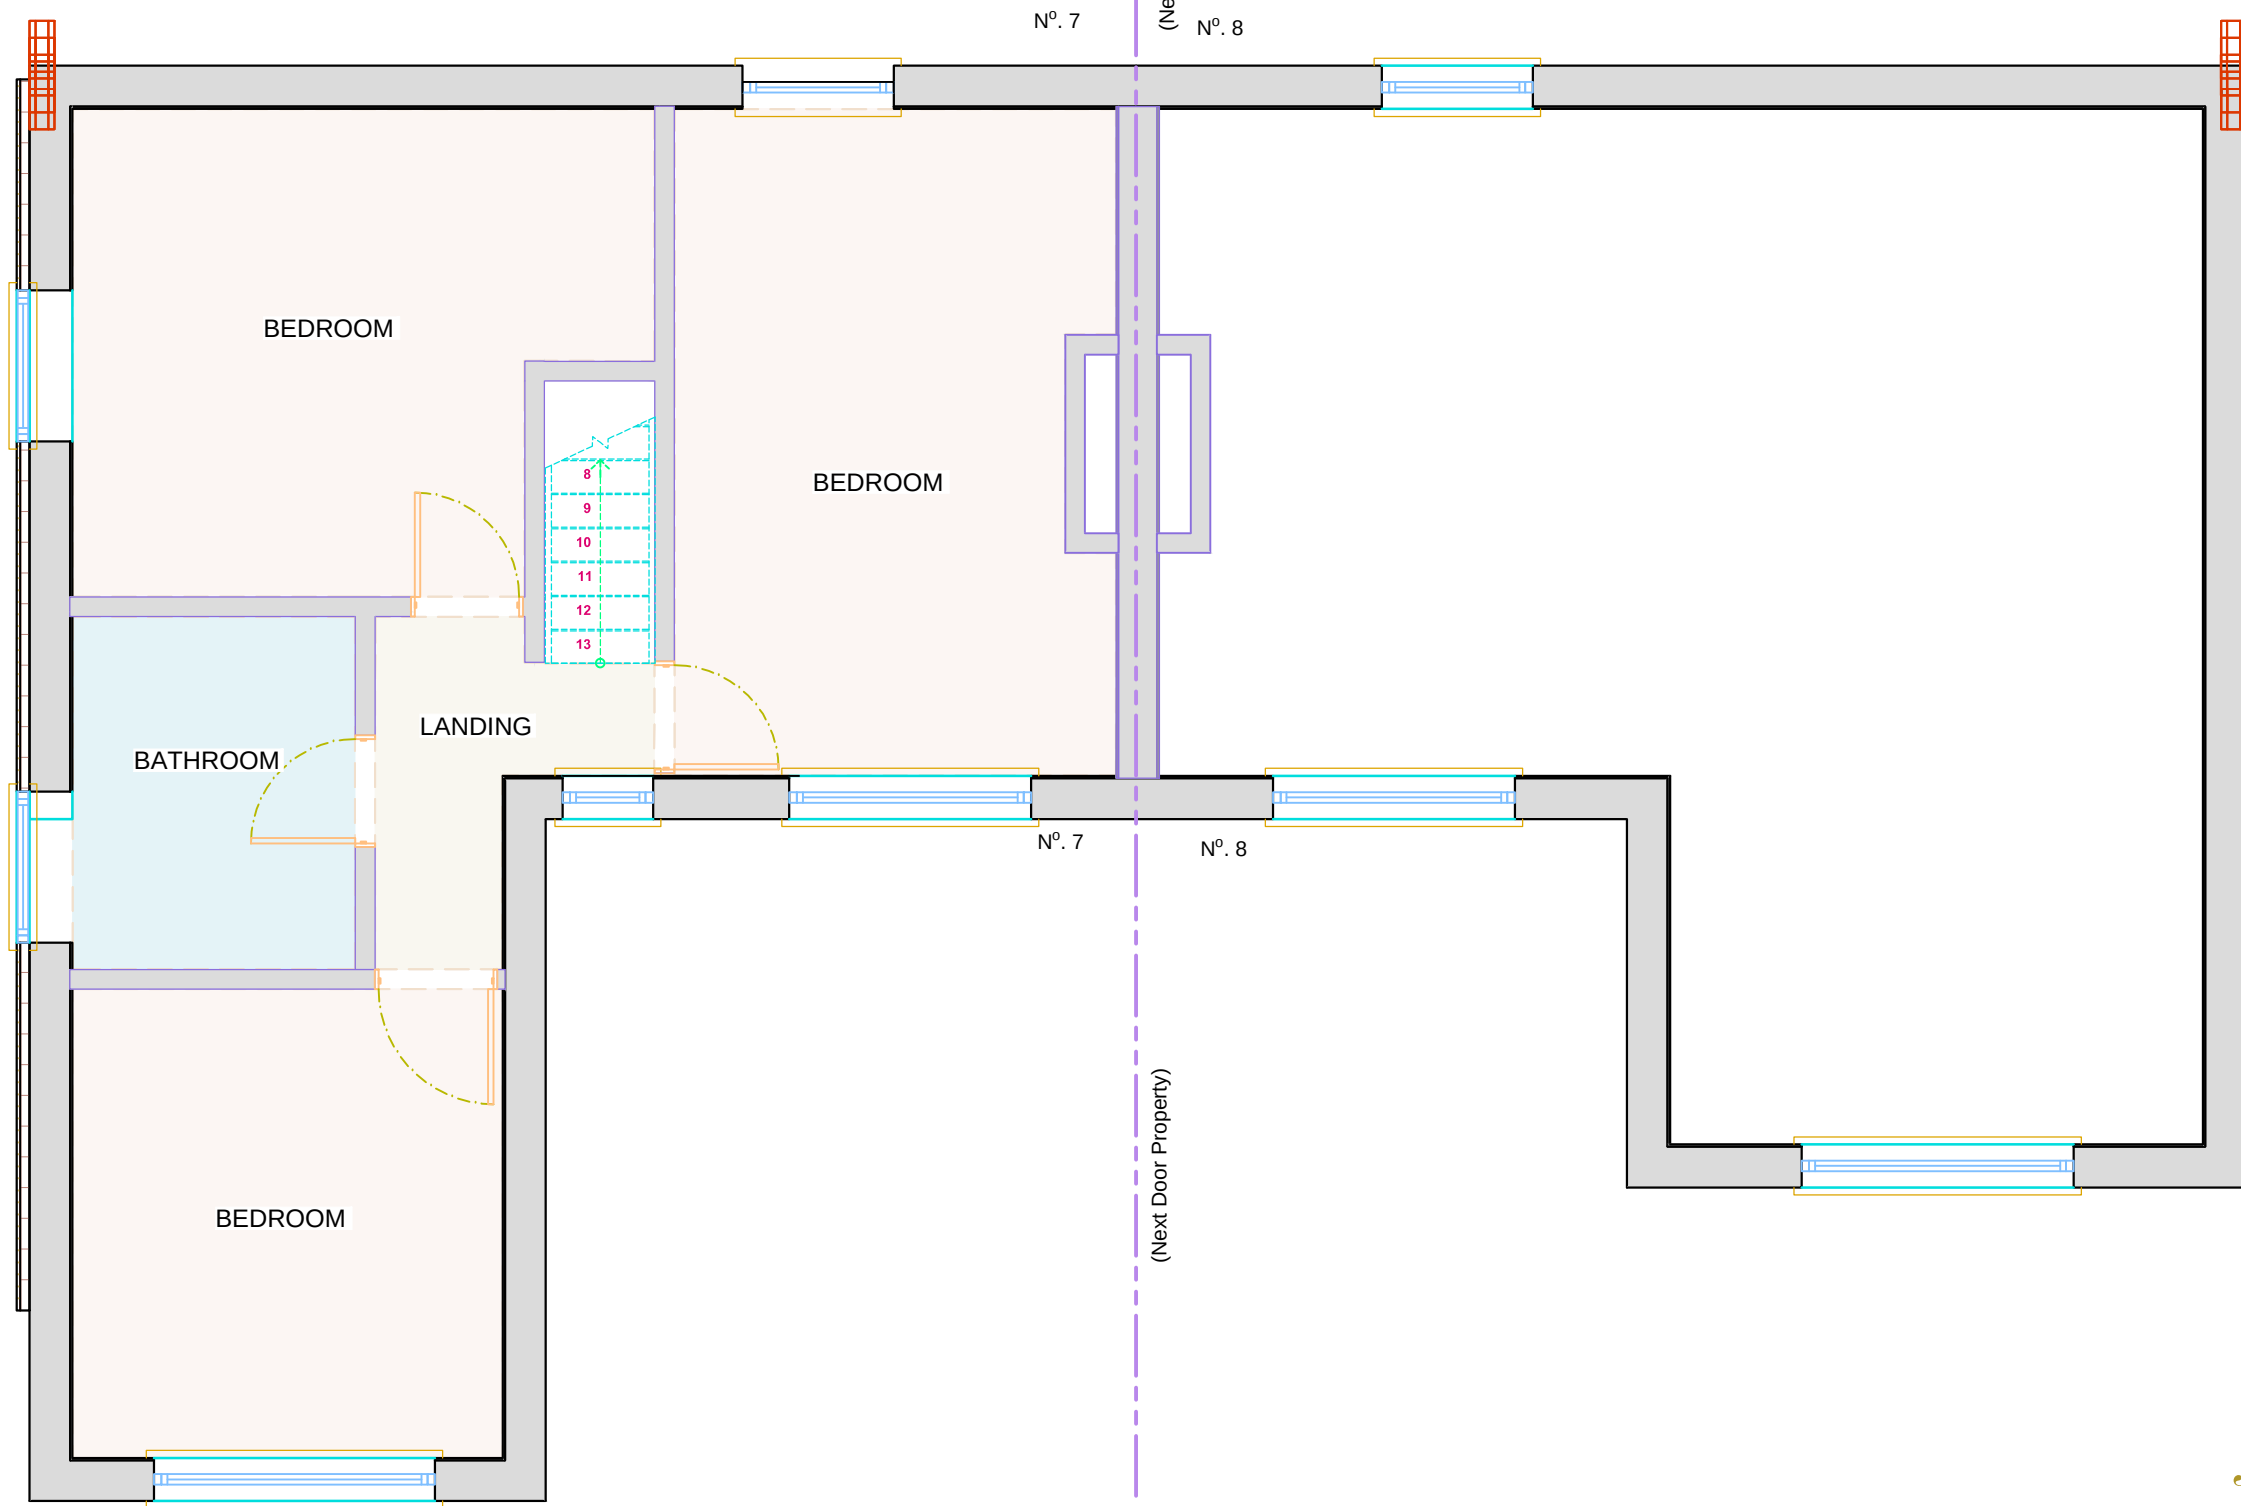

FIRST FLOOR PLAN (UNALTERED) SCALE 1:50

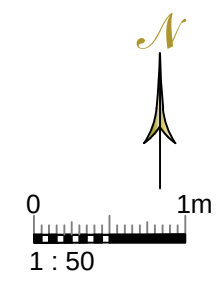

NOTE: For construction,all dimensions must be checked on site and not scaled from this drawing

Client	Site:	Project Title	Drawing Title:	Scale:
Mr & Mrs S. Higazi	7 Wellcroft Cottages Church Lane Albourne Hassocks West Sussex BN6 9BZ	Proposed Enclosed Front Porch	First Floor Plan (Unaltered)	1:50
			Date:	Paper Size
			02/06/2026	A 3