





WEST ELEVATION EXISTING SCALE 1:100

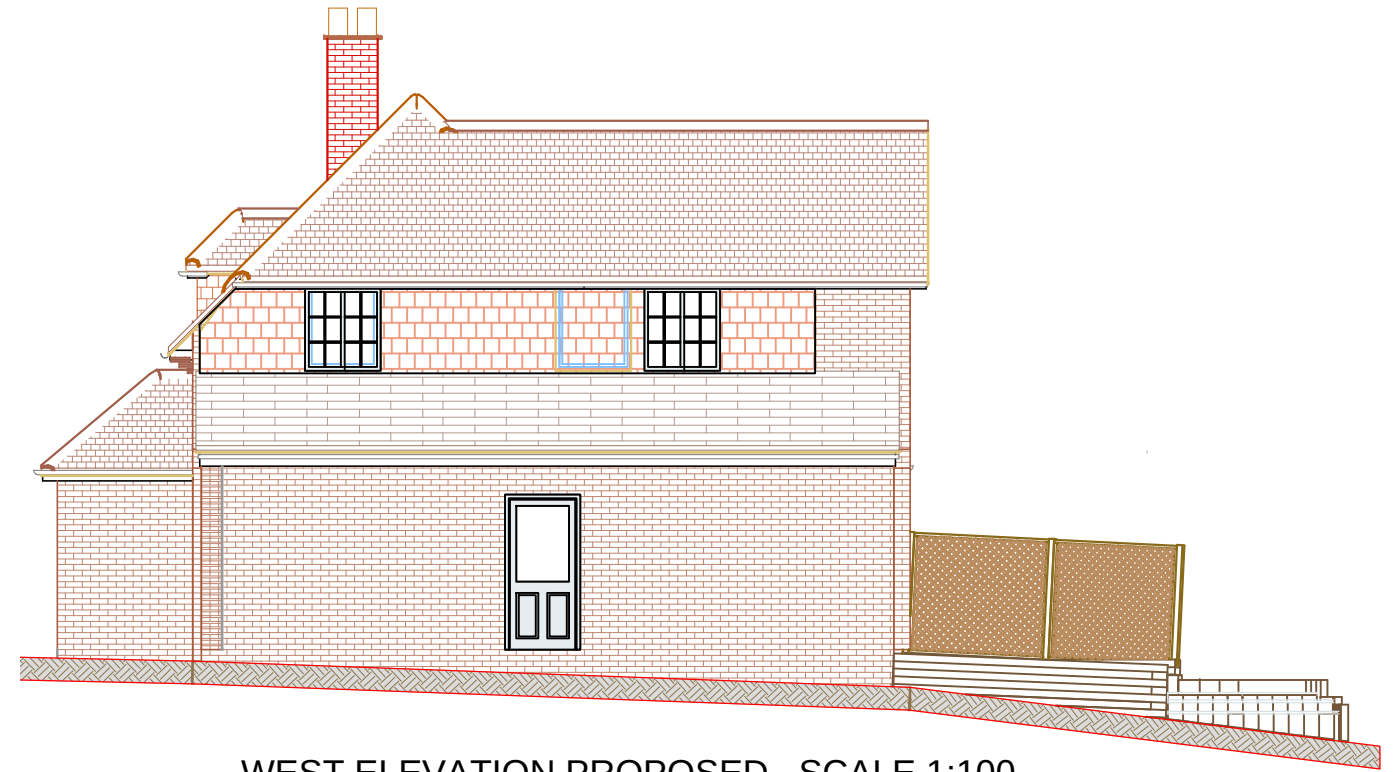

WEST ELEVATION PROPOSED SCALE 1:100

 

NOTE: For construction, all dimensions must be checked on site and not scaled from this drawing

Client	Site:	Project Title	Drawing Title:	Scale:
Mr & Mrs S. Higazi	7 Wellcroft Cottages Church Lane Albourne Hassocks West Sussex BN6 9BZ	Proposed Enclosed Front Porch	Elevations West	1:100
			Date:	Paper Size
			02/06/2026	A 3