



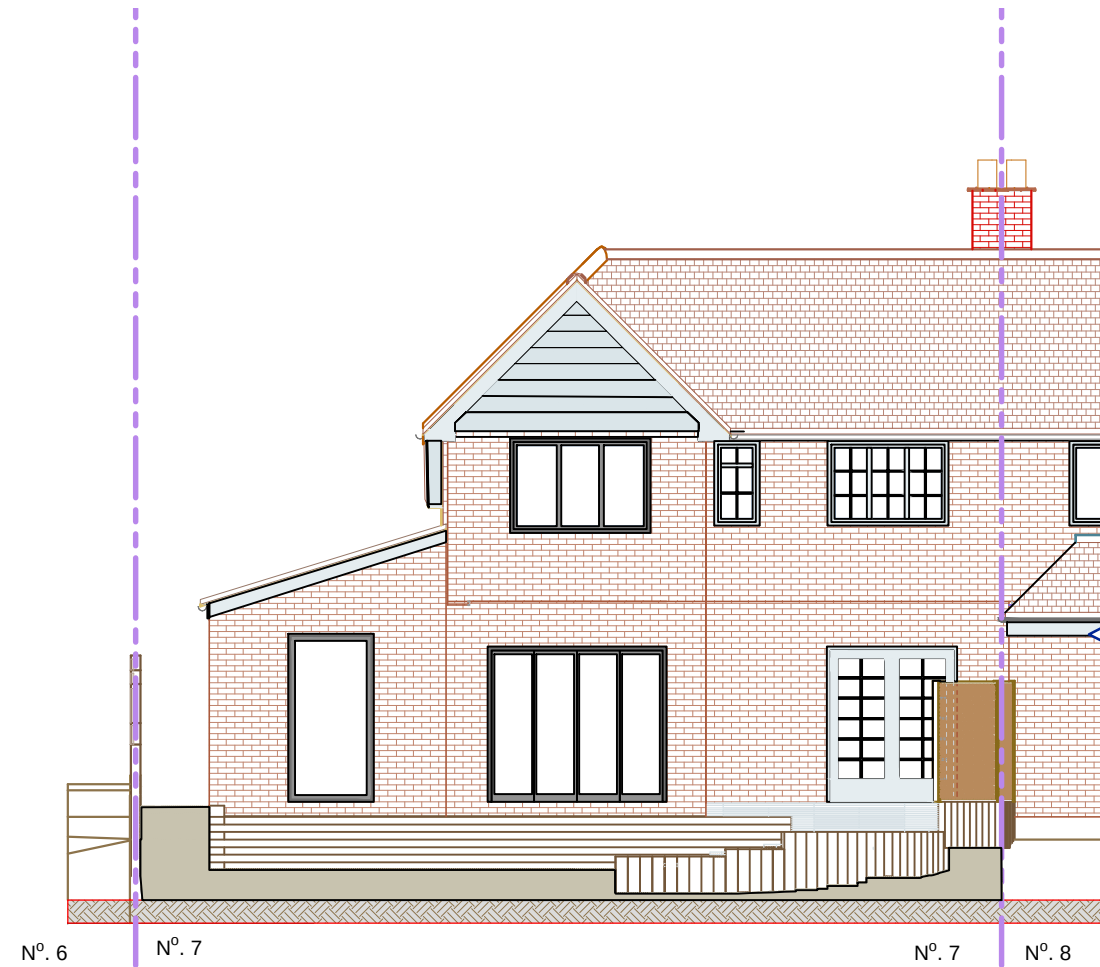

SOUTH ELEVATION (UNALTERED) SCALE 1:100

 

NOTE: For construction, all dimensions must be checked on site and not scaled from this drawing

Client Mr & Mrs S. Higazi	Site: 7 Wellcroft Cottages Church Lane Albourne Hassocks West Sussex BN6 9BZ	Project Title Proposed Enclosed Front Porch	Drawing Title: Elevations South	NOTE: For construction, all dimensions must be checked on site and not scaled from this drawing	
				Scale: 1:100	
				Date: 02/06/2026	Paper Size A 3