


Biodivesity Enhancement layout

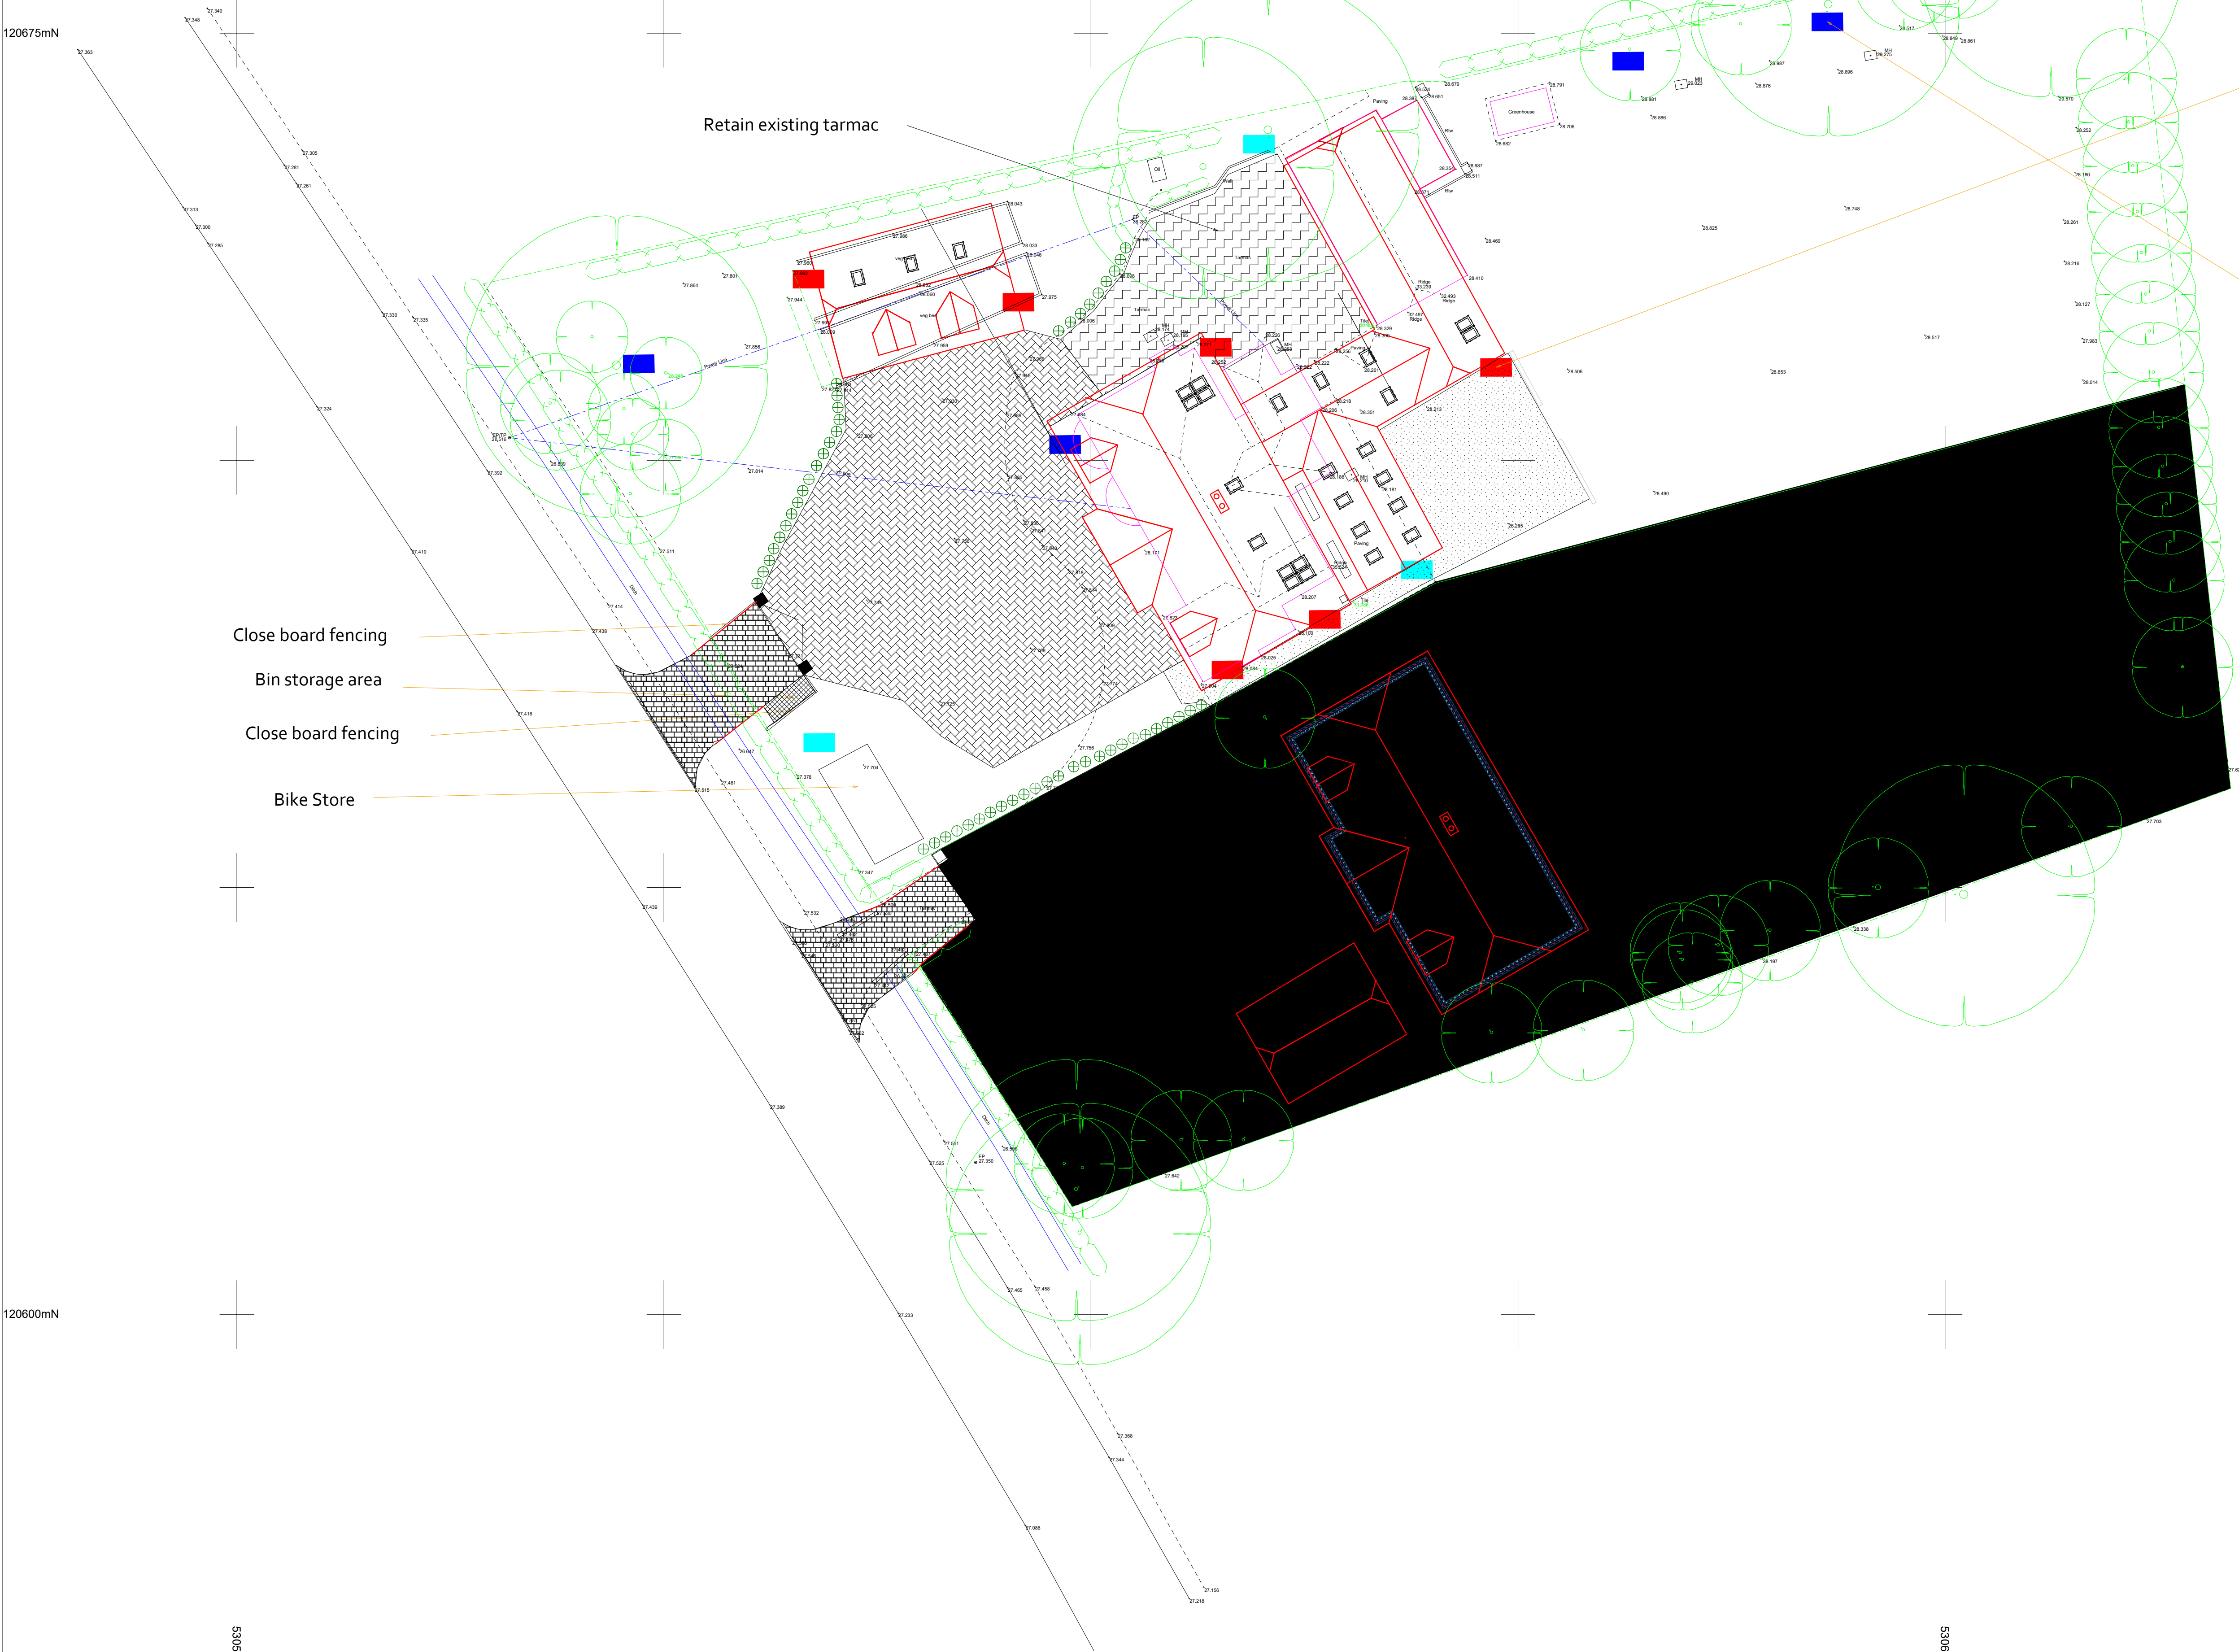

Key relates to appendix 4 - 5
2304.HollyTreeHouse.PEABat.Rev1



Bat Brick House
Entrance hole:
20mm (high crescent at base)



Denotes Bat boxes



Vivara Pro WoodStone Oval Open Nest Box





Denotes Bird boxes



Schwegler Nest Box 1B
Hole-fronted
32mm entrance hole



Denotes Bird boxes

 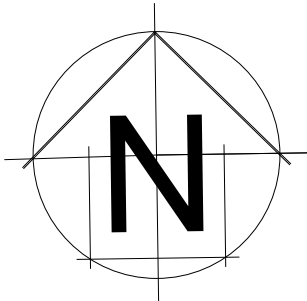

Grid 25.00m A1 @1:200



Site			Hollytree House Cuckfield Road Burgess Hill		
Drawing Title			Site plan		
Scale			1:200		
Surveyed MPN	Drawn MPN	Checked GLN			
Project No 006	Drawing No 0123/006/01	Date 01/01/2023			