


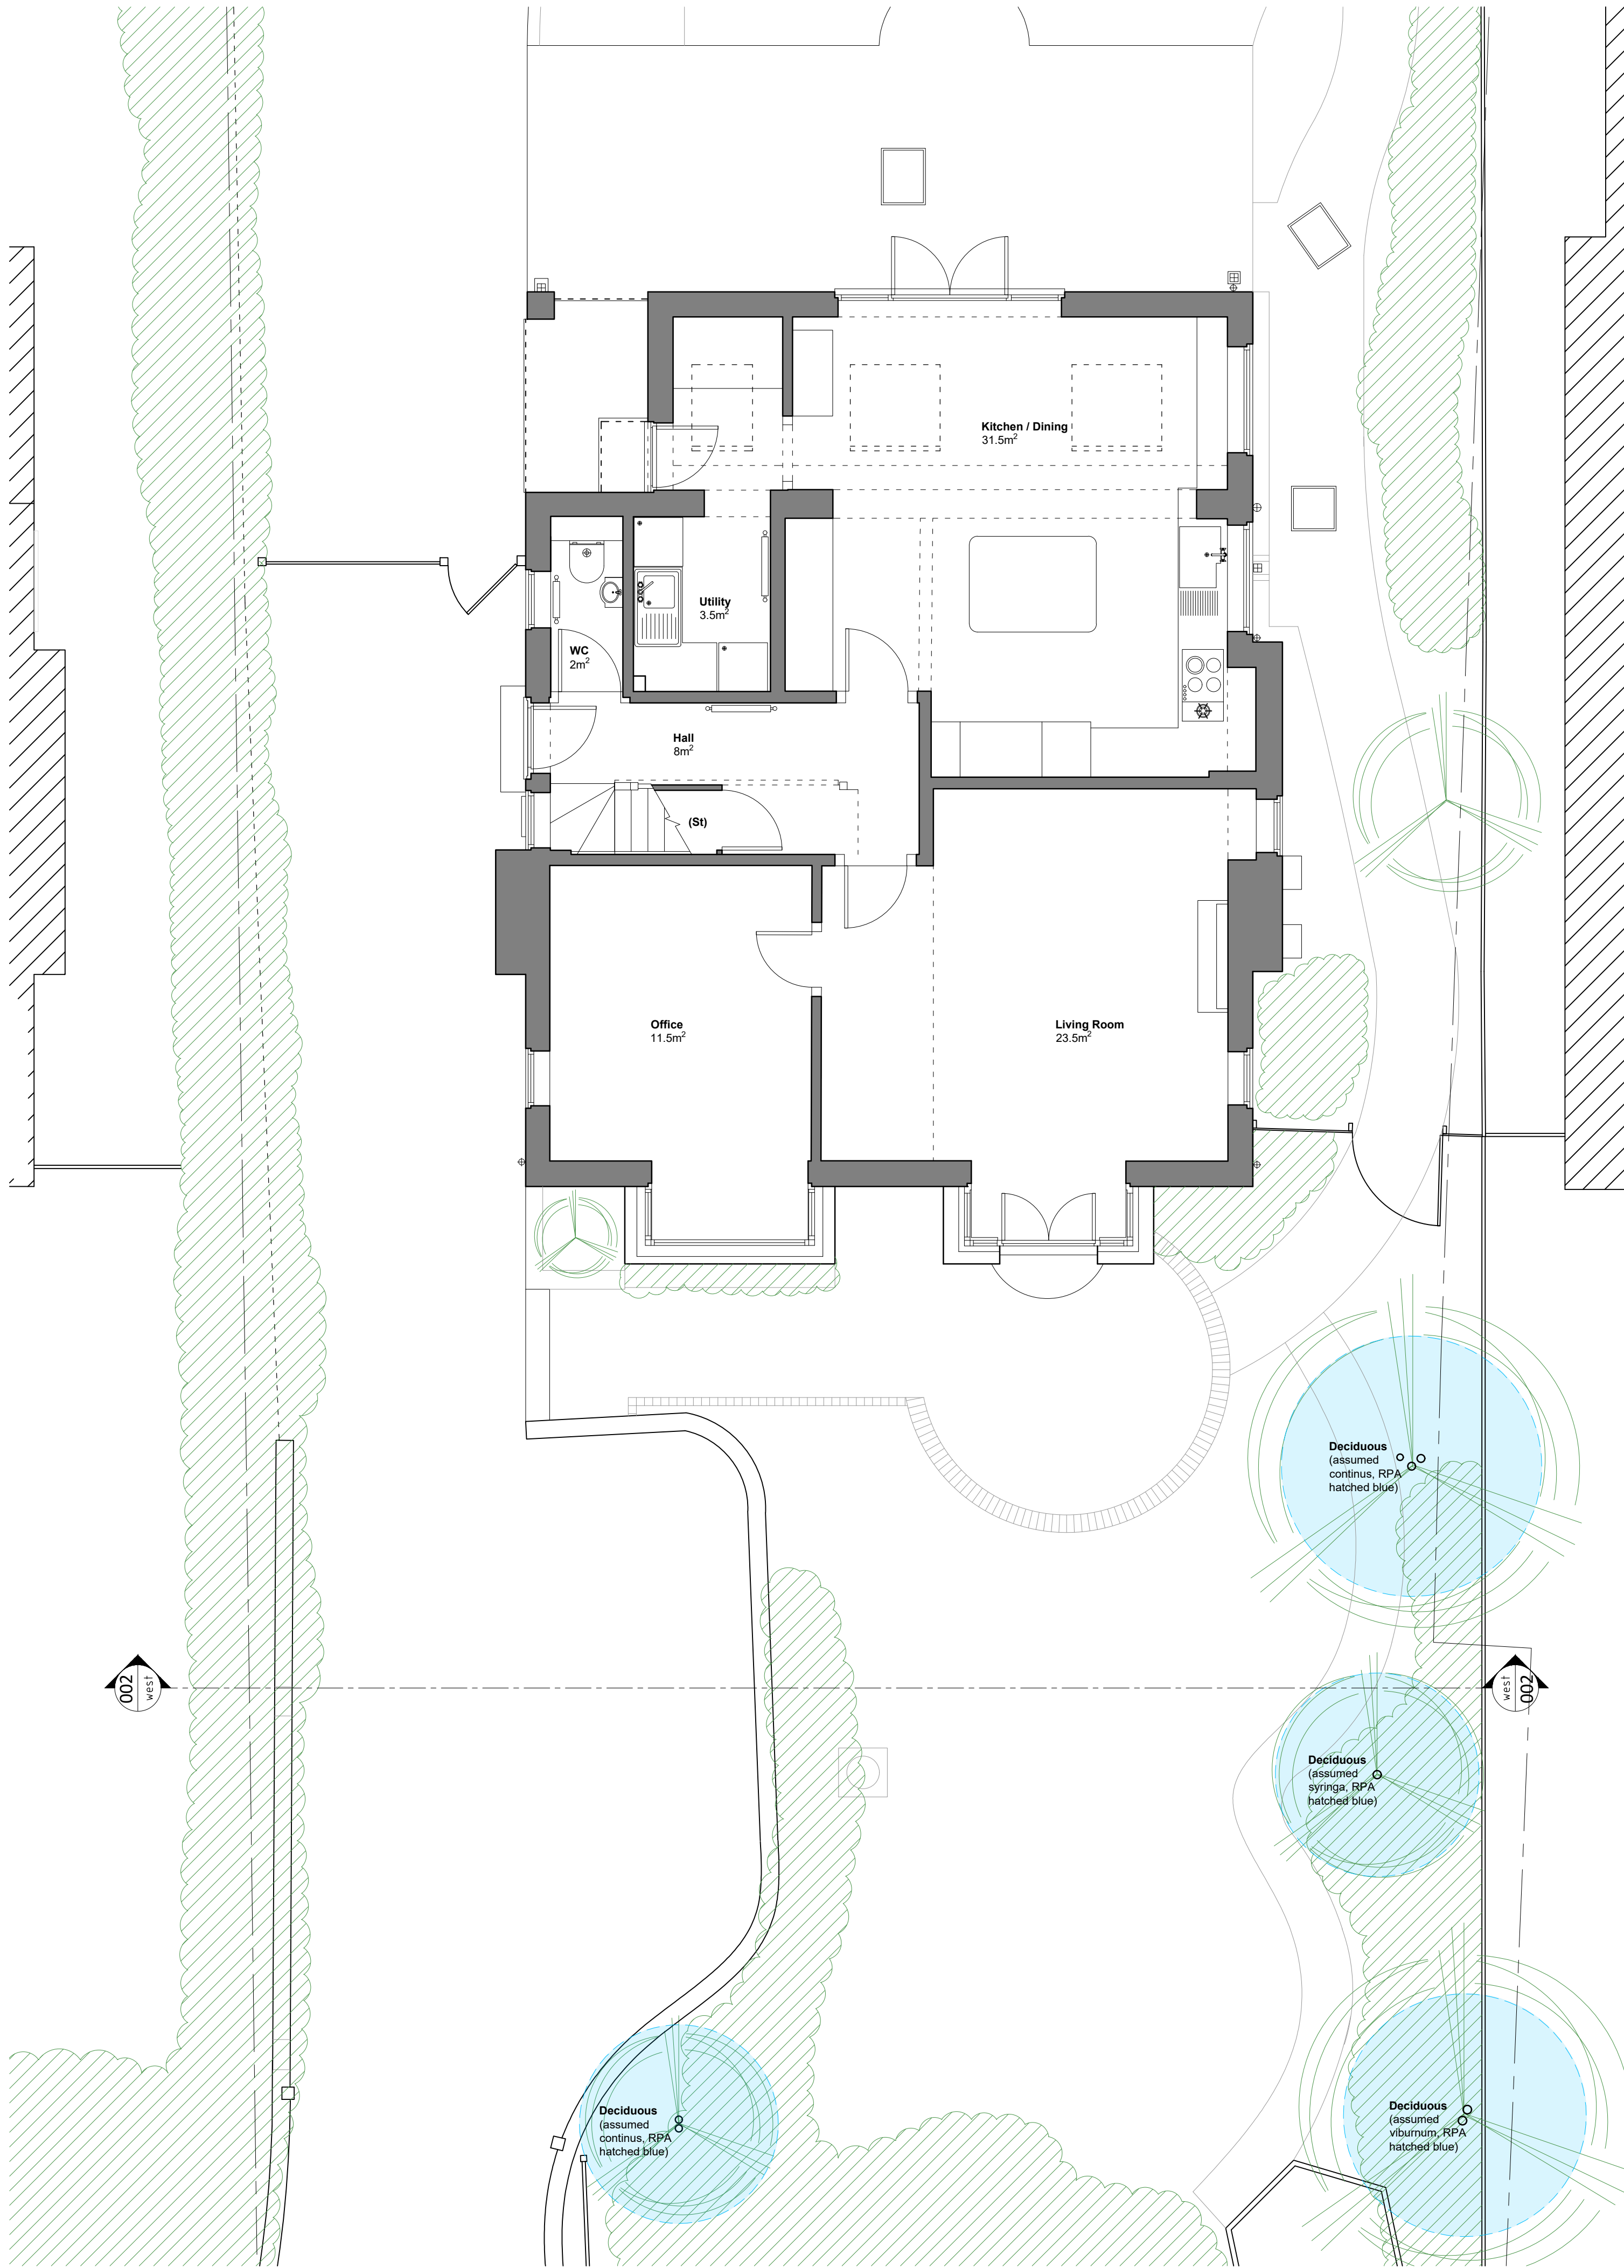


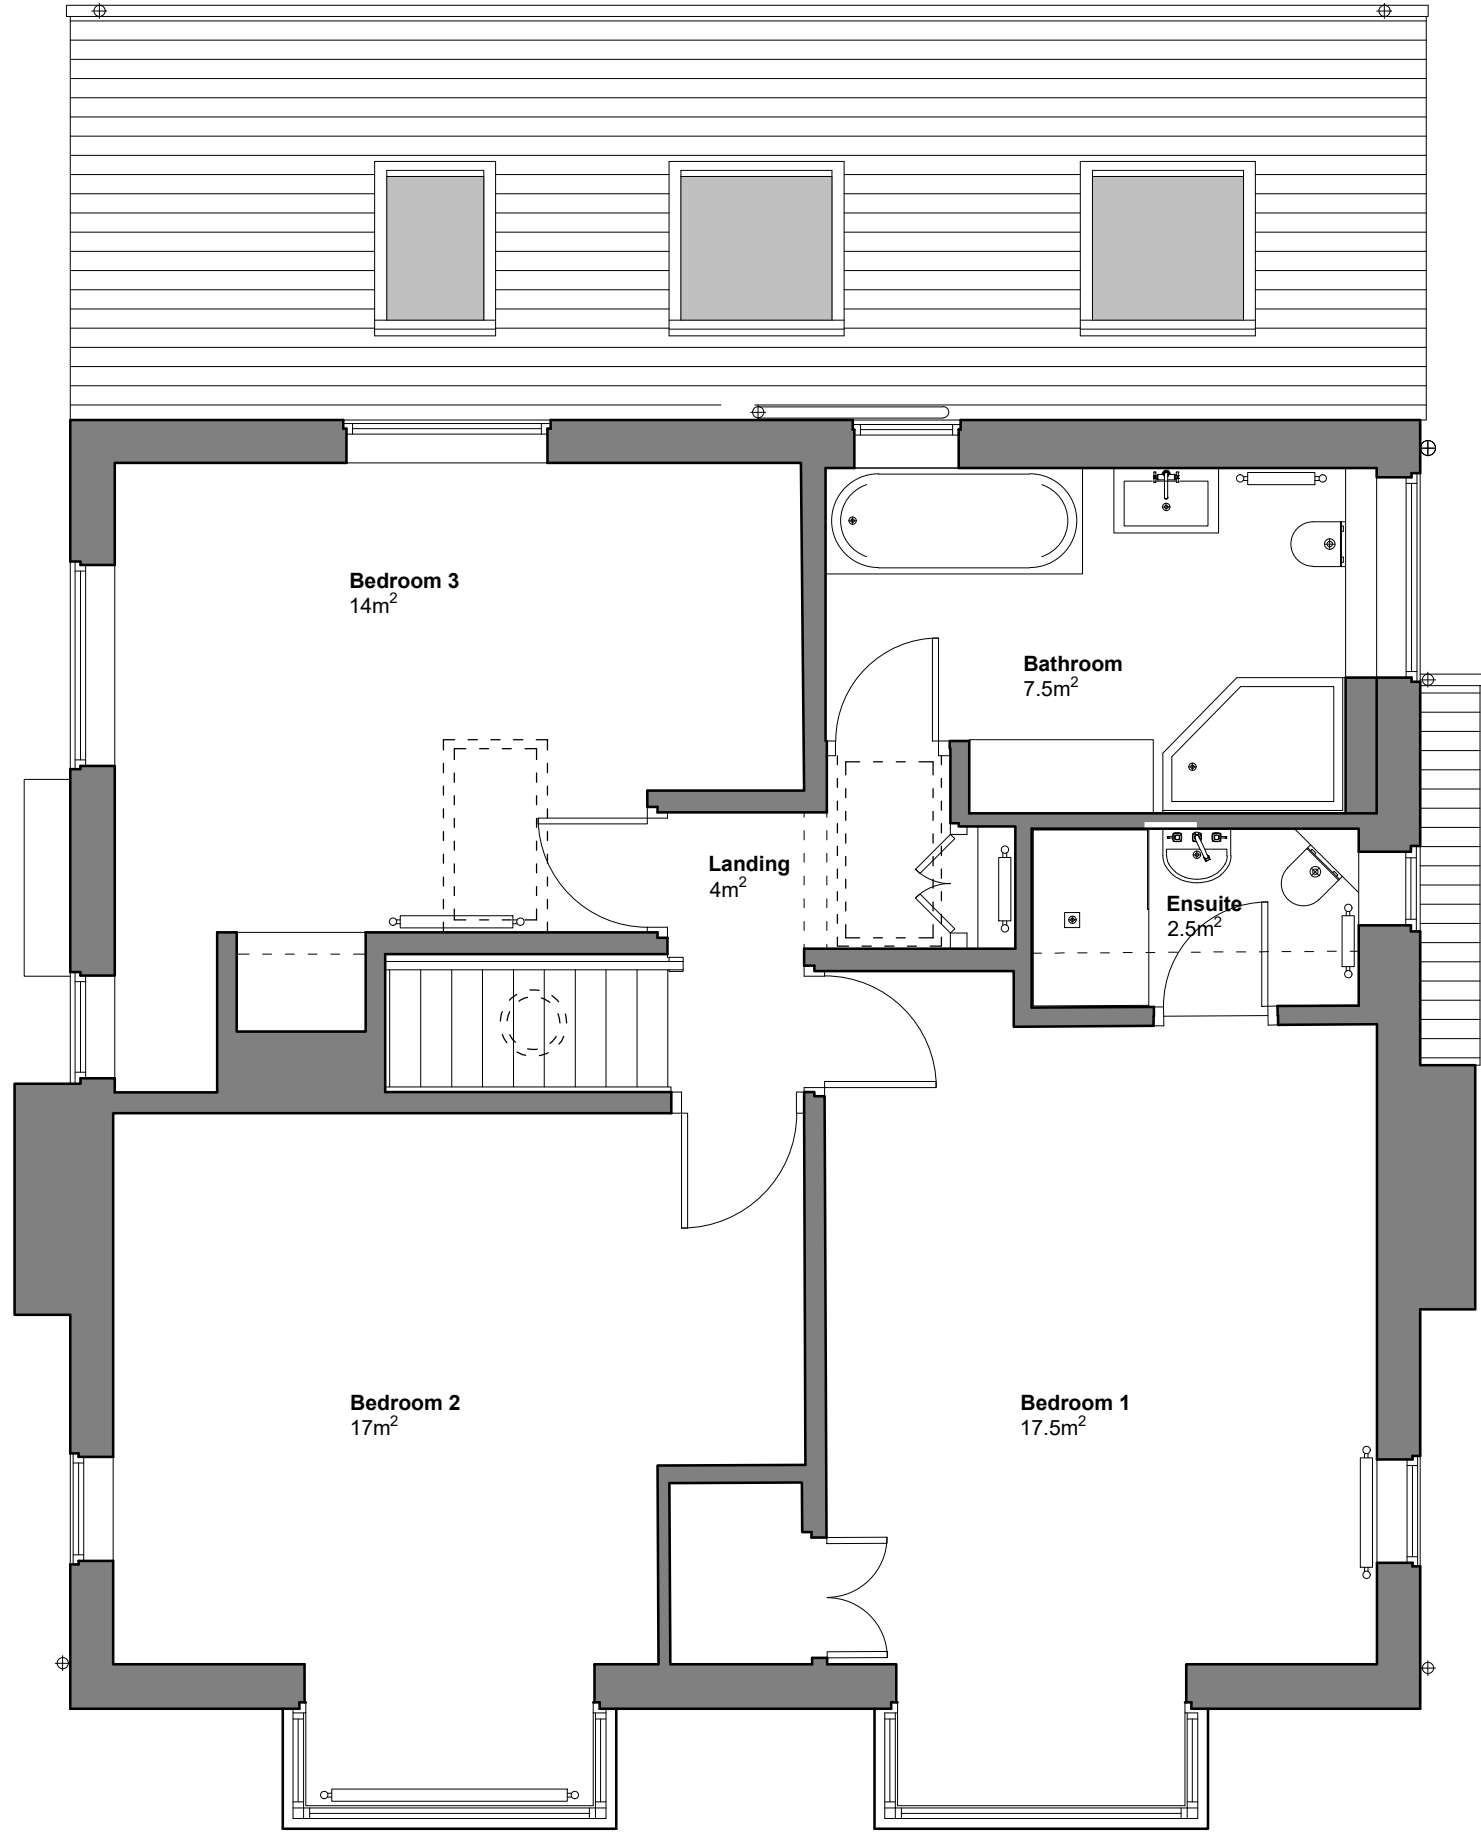

Ground Floor Plan as Existing
1:50 @ A1

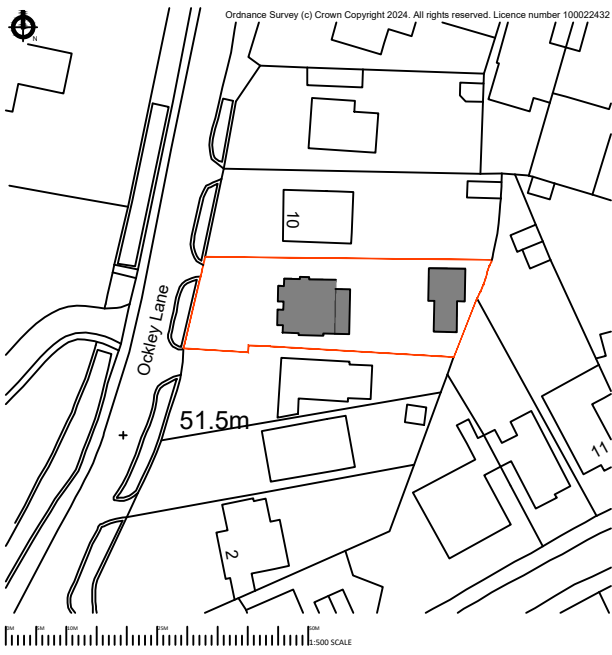

First Floor Plan as Existing
1:50 @ A1

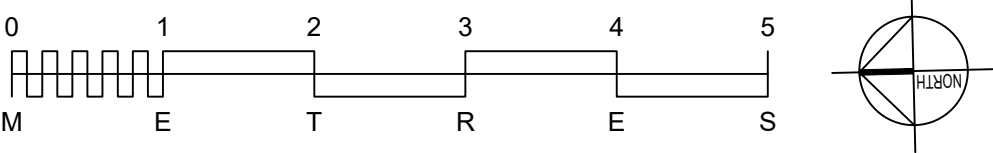

Location Plan as Existing
1:1250 @ A1

REV	DATE	DESCRIPTION
B	04.08.25	Ref line for West Elevation indicated
A	03.03.25	Approximate tree RPAs and species added

This drawing should be read in conjunction with all other drawings. Do not scale.
All dimensions must be site checked.
Copyright © Catherine Whitby Architects



Drawing Status		
PLANNING		
Project		
Mr & Mrs Louden 8 Ockley Lane Hassocks		
Title		
Ground, First Floor and Location Plans as Existing		
Project No.	Drawn By	Checked By
02415	cw	cw
Drawing No.		
001		
Scale	Date	Revision
Varies @ A1	Feb 24	B