



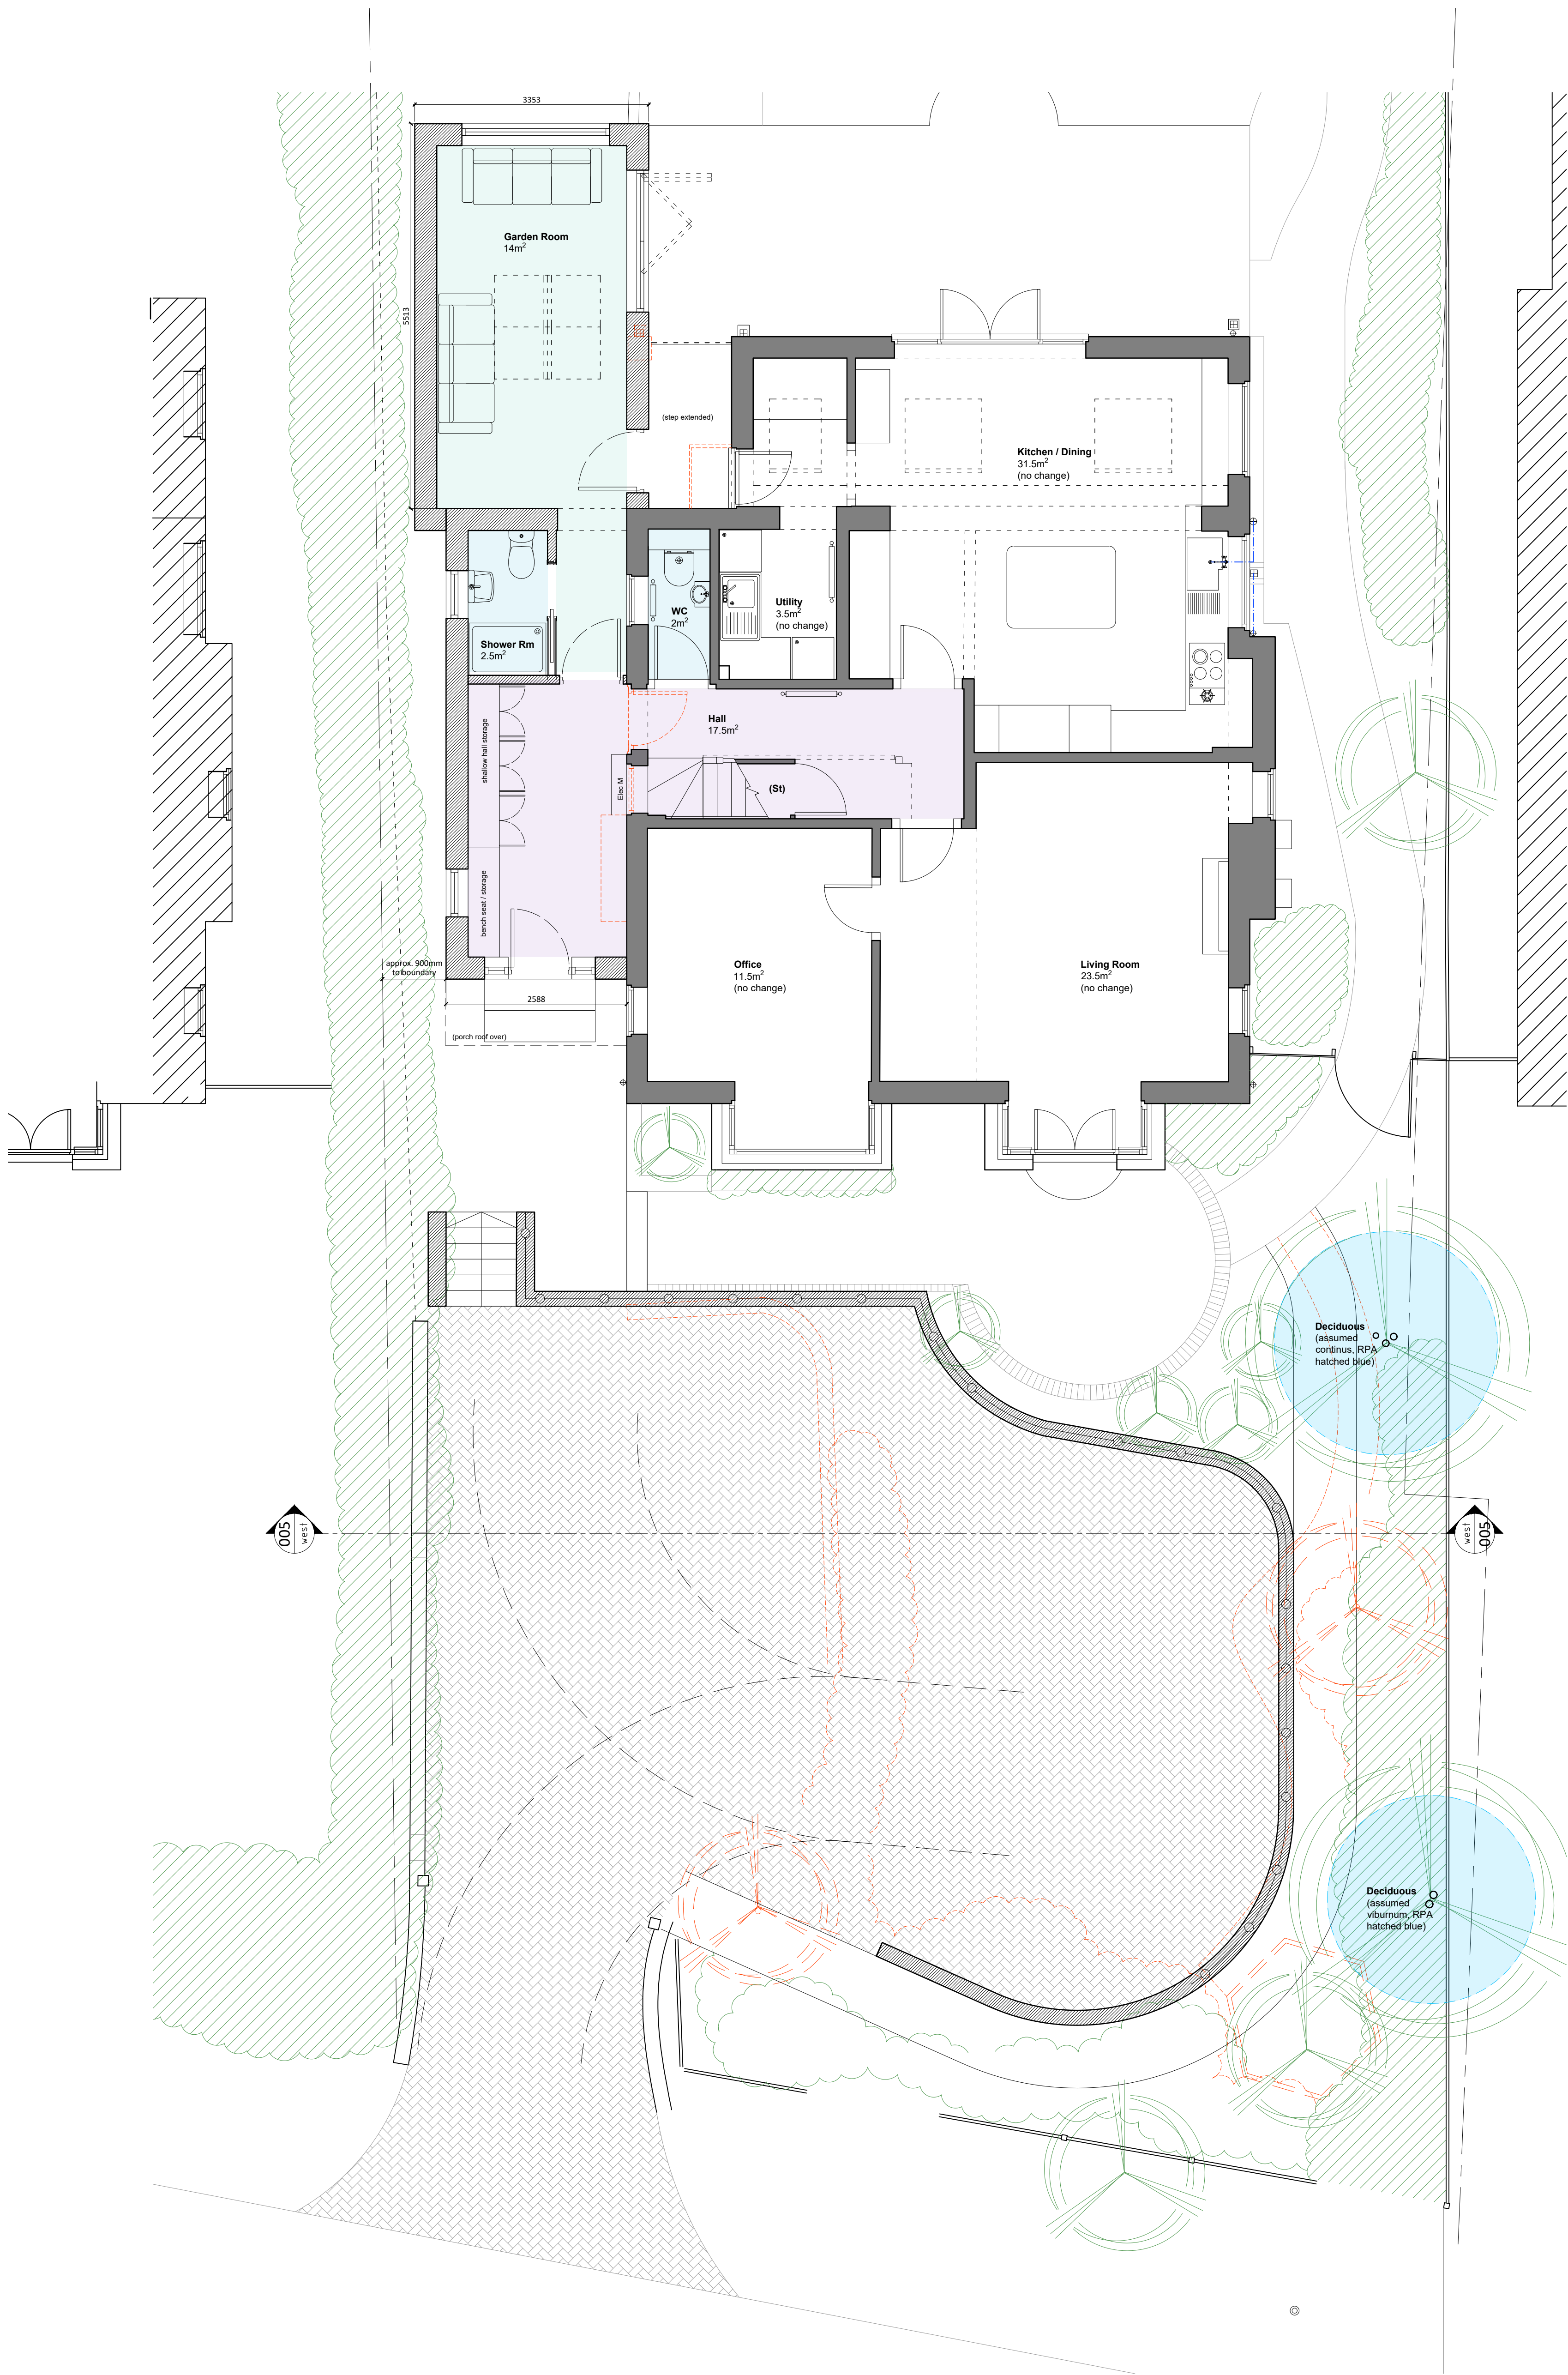

Ground Floor Plan as Proposed
1:50 @ A1

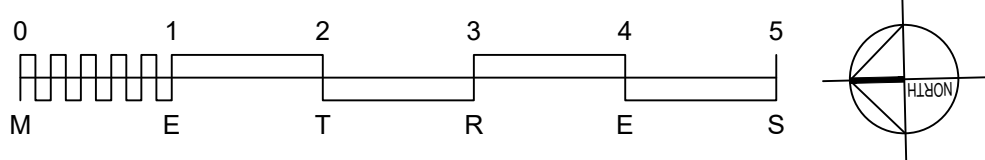

REV	DATE	DESCRIPTION
D	04.08.25	Ref line for West Elevation indicated
C	03.03.25	Tree info added
B	05.02.25	Rooflights over garden room amended
A	28.01.25	Chimney omitted, rooflights to garden rm rev'd, window to WC retained as extg

This drawing should be read in conjunction with all other drawings. Do not scale.
All dimensions must be site checked.
Copyright © Catherine Whitby Architects

catherine whitby
ARCHITECTS

arb Architects
Registration
Board
REG NO: 069618H

Drawing Status
PLANNING

Project
Mr & Mrs Loudon
8 Ockley Lane
Hassocks

Title
Proposed Ground Floor Plan

Project No.
02415

Drawn By
cw

Checked By
cw

Drawing No.
003

Scale
1:50 @ A1

Date
Dec 24

Revision
D