



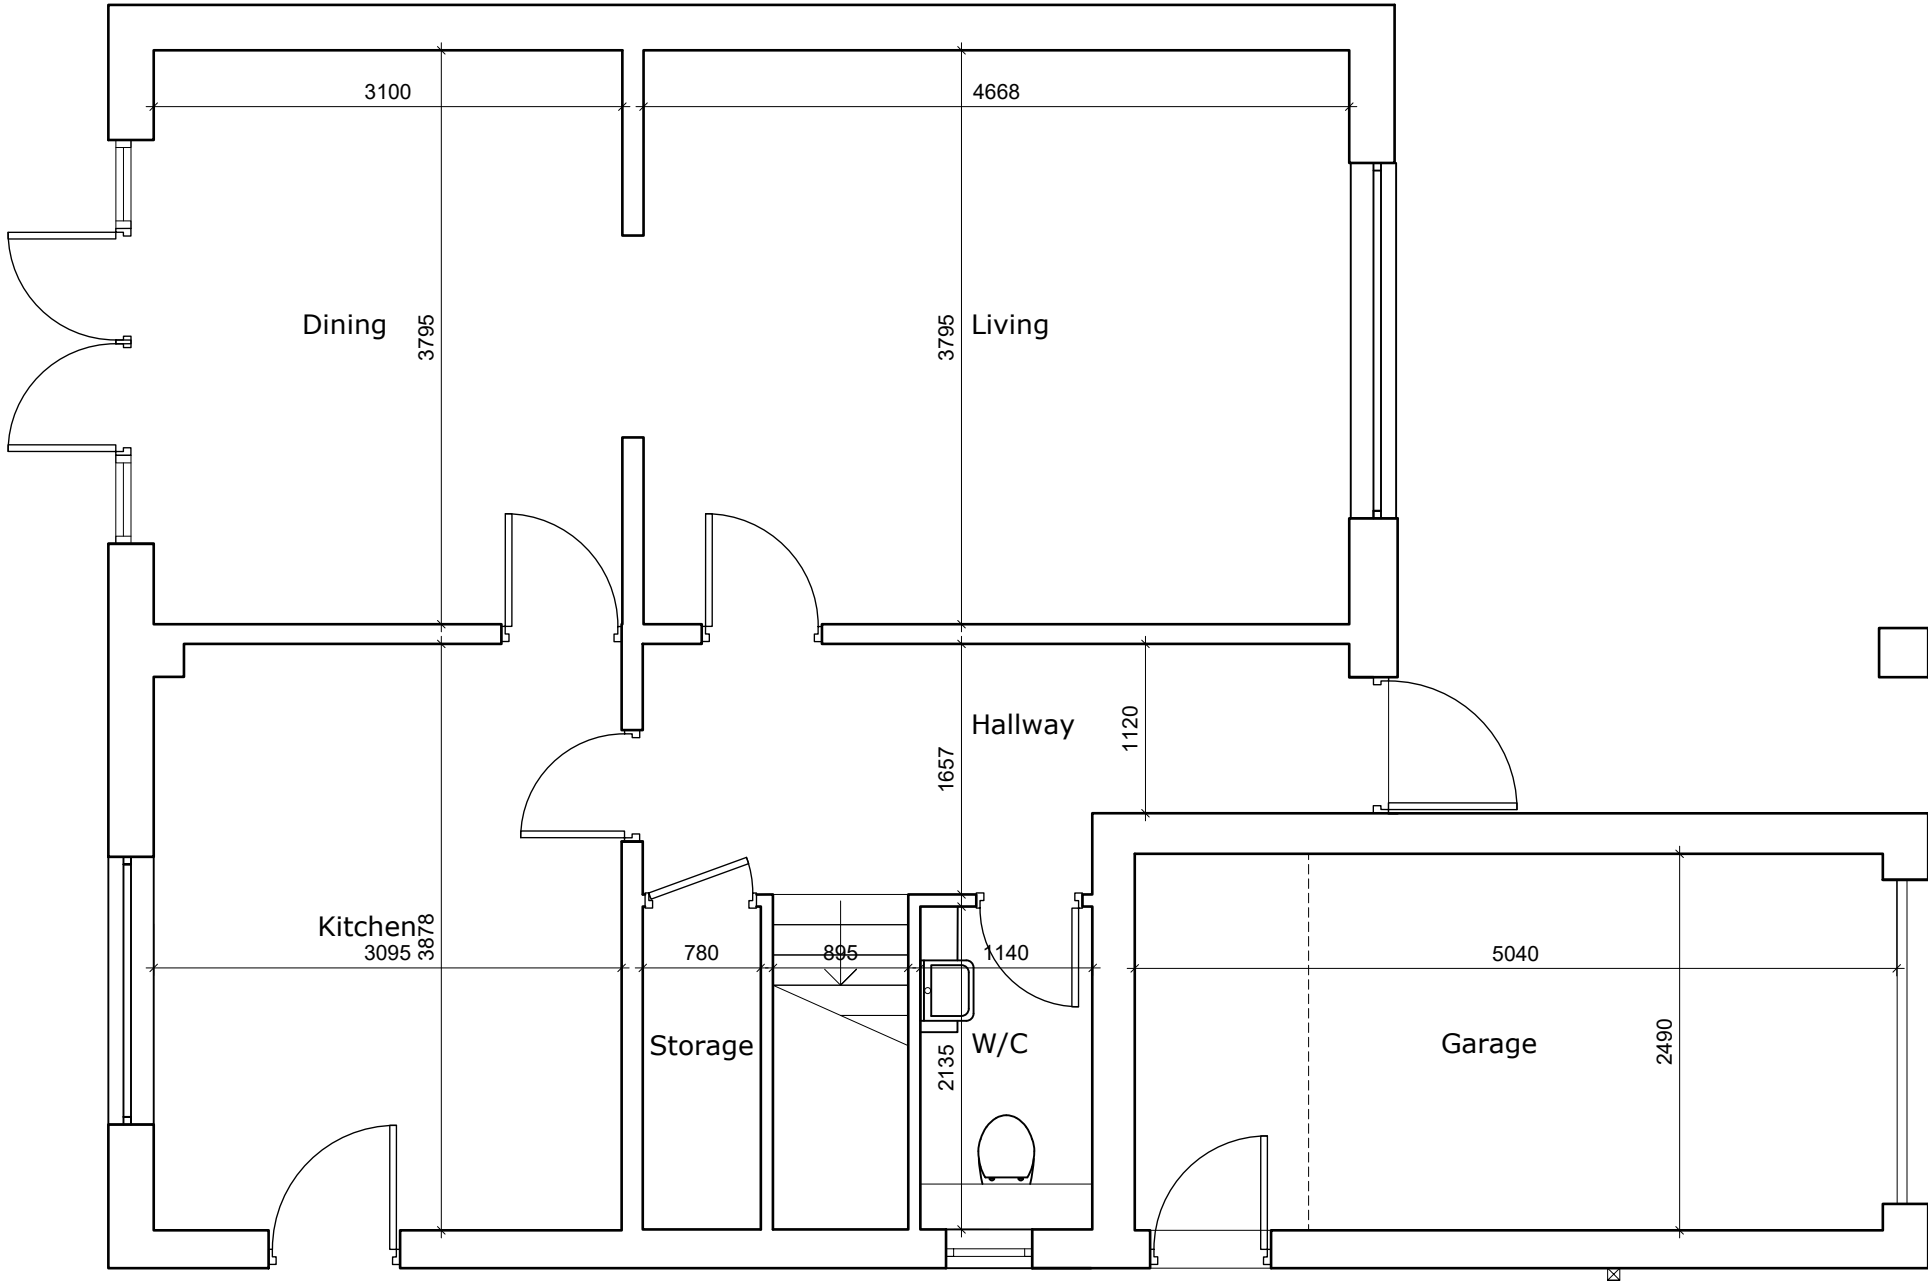

NOTES:

- 1. All dimensions are in mm and must be checked on site.
- 2. Drawings are to be read in conjunction with accompanying documents.
- 3. Any errors or inaccuracies should be brought to the attention of Grumitt Wade Mason

Contact Information
Unit 3, Tungsten Building, George Street, Portslade, Brighton, BN41 1RA
Tel: 01273 410836
Email: danny@amberliving.co.uk

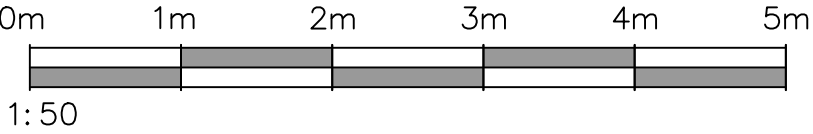

Revision	Description	By	Date
-	-	-	-

Client Name	Mr and Mrs Back			
Address	40 Wheelwright Lane, Burgess Hill			
Drawing Title	Existing ground floor plan			
Drawing Reference	DS/Wheelwrightlane40/01		Date	16/2/26
Scale	Paper	Drawn By	Revision	Direction
1:50	A3	DS	-	