


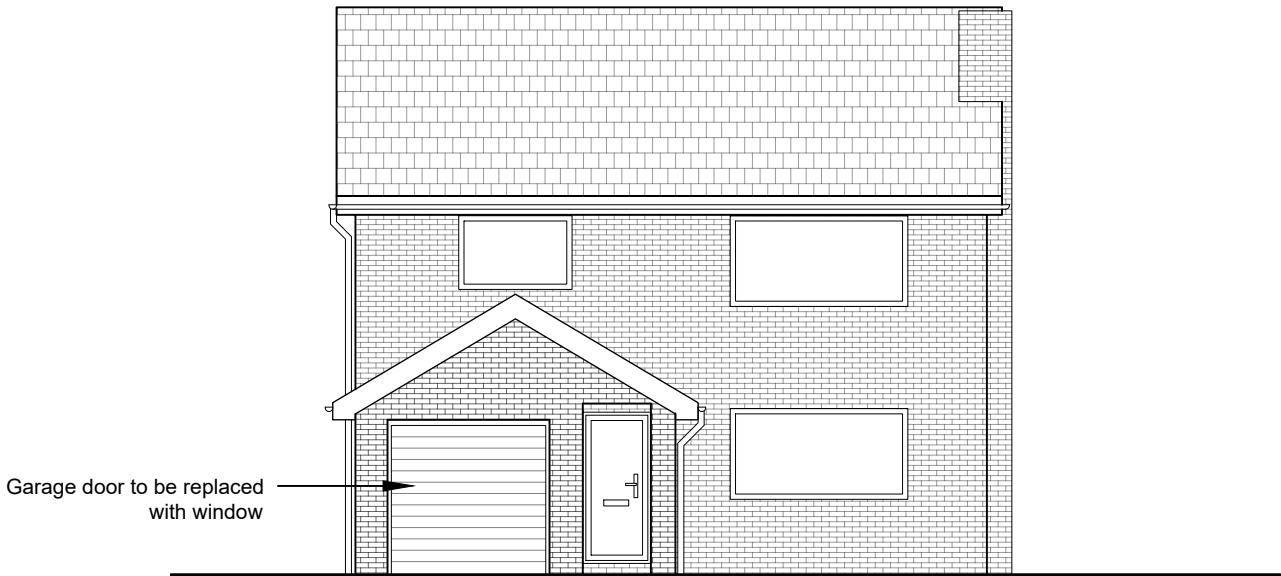


 


Existing front/north elevation

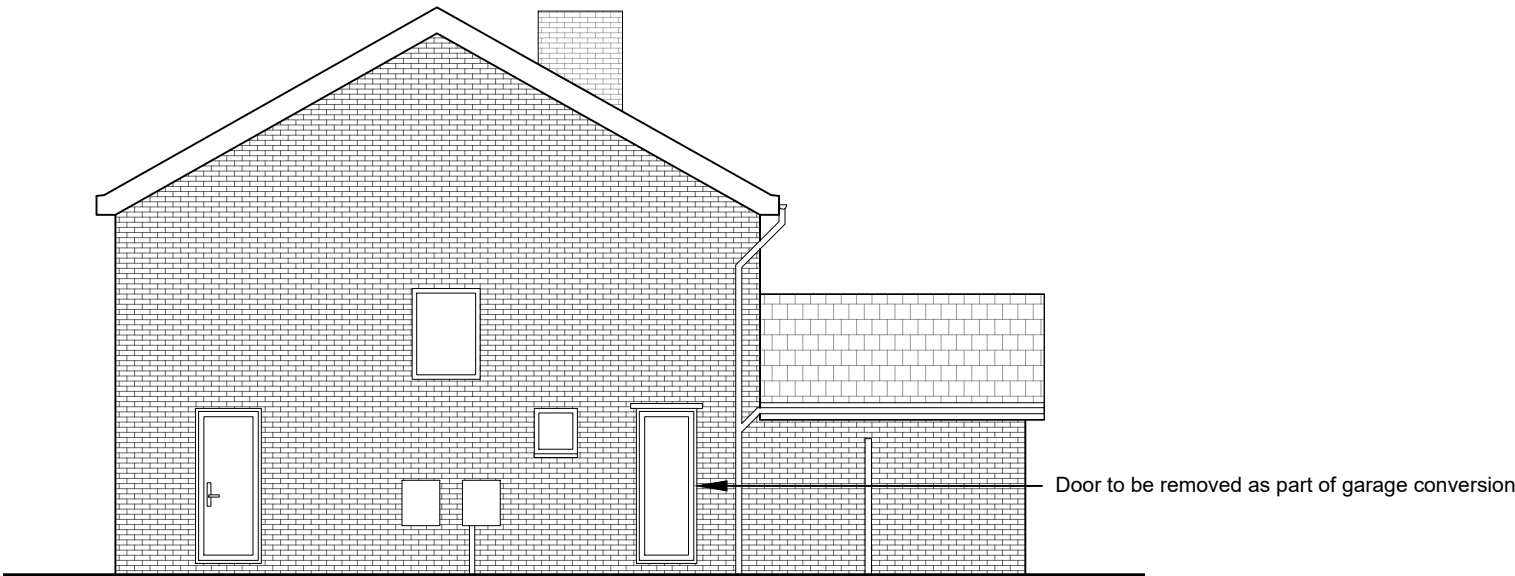

Existing side/east elevation

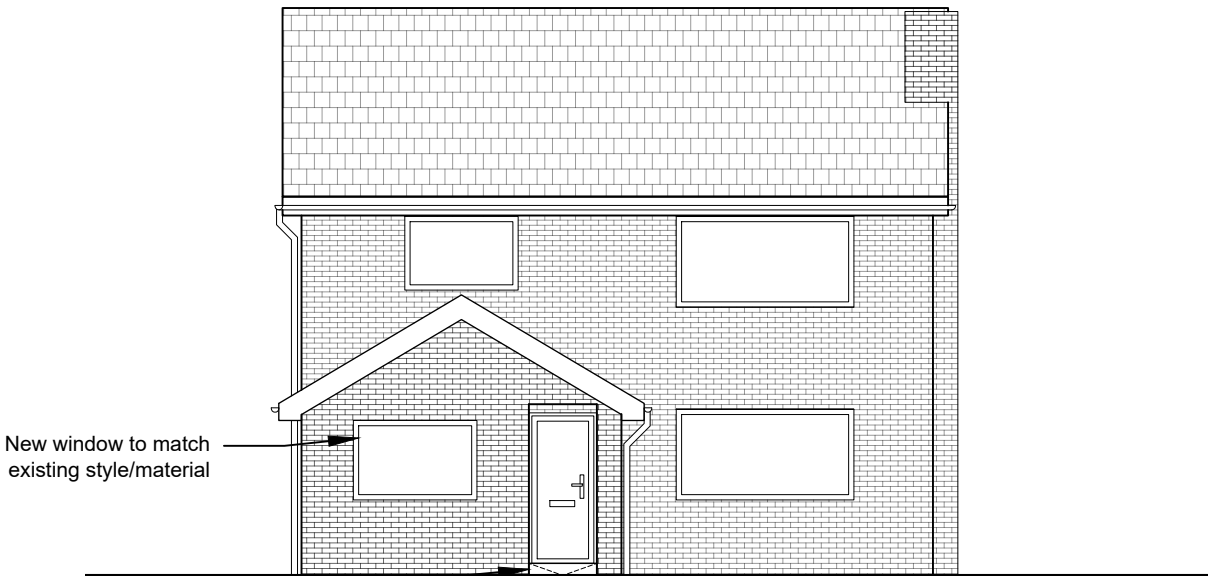

Proposed front/north elevation

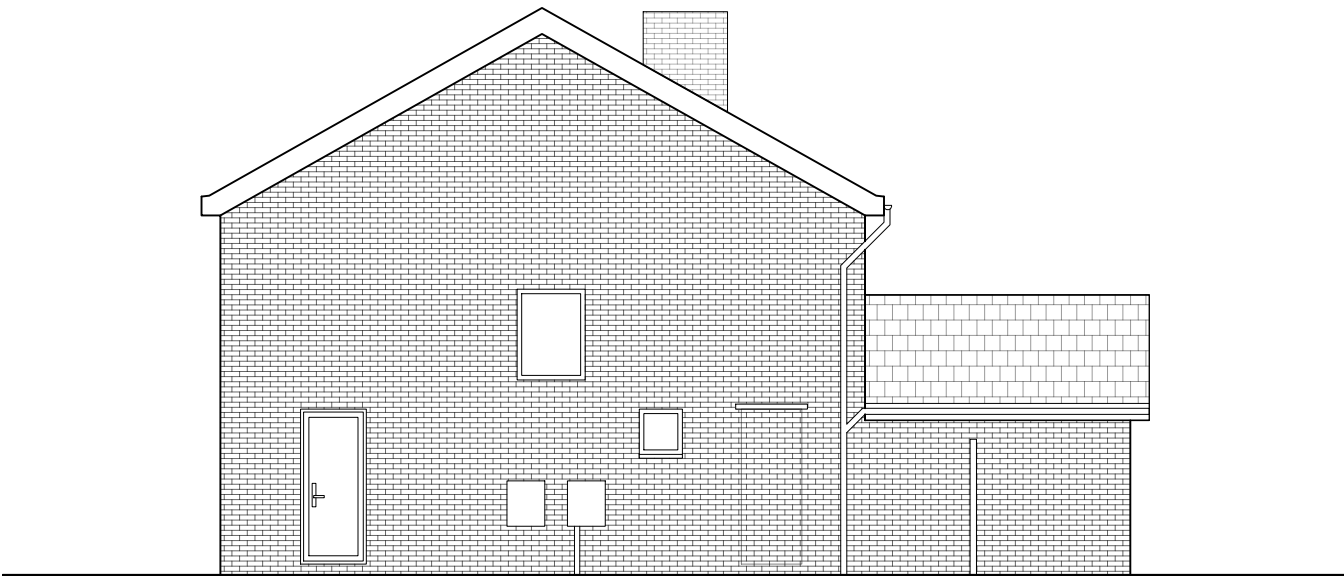

Proposed side/east elevation

NOTES:

1. All dimensions are in mm and must be checked on site.
2. Drawings are to be read in conjunction with accompanying documents.
3. Any errors or inaccuracies should be brought to the attention of Grumitt Wade Mason

Contact Information

Unit 3, Tungsten Building, George Street, Portslade, Brighton, BN41 1RA

Tel: 01273 410836
Email: danny@amberliving.co.uk



Revision	Description	By	Date
-	-	-	-

Client Name

Mr and Mrs Back

Address

40 Wheelwright Lane, Burgess Hill

Drawing Title

Existing and proposed elevations

Drawing Reference

DS/Wheelwrightlane40/04

Date

16/2/26

Scale

1:100

Paper

A3

Drawn By

DS

Revision

-

Direction

