



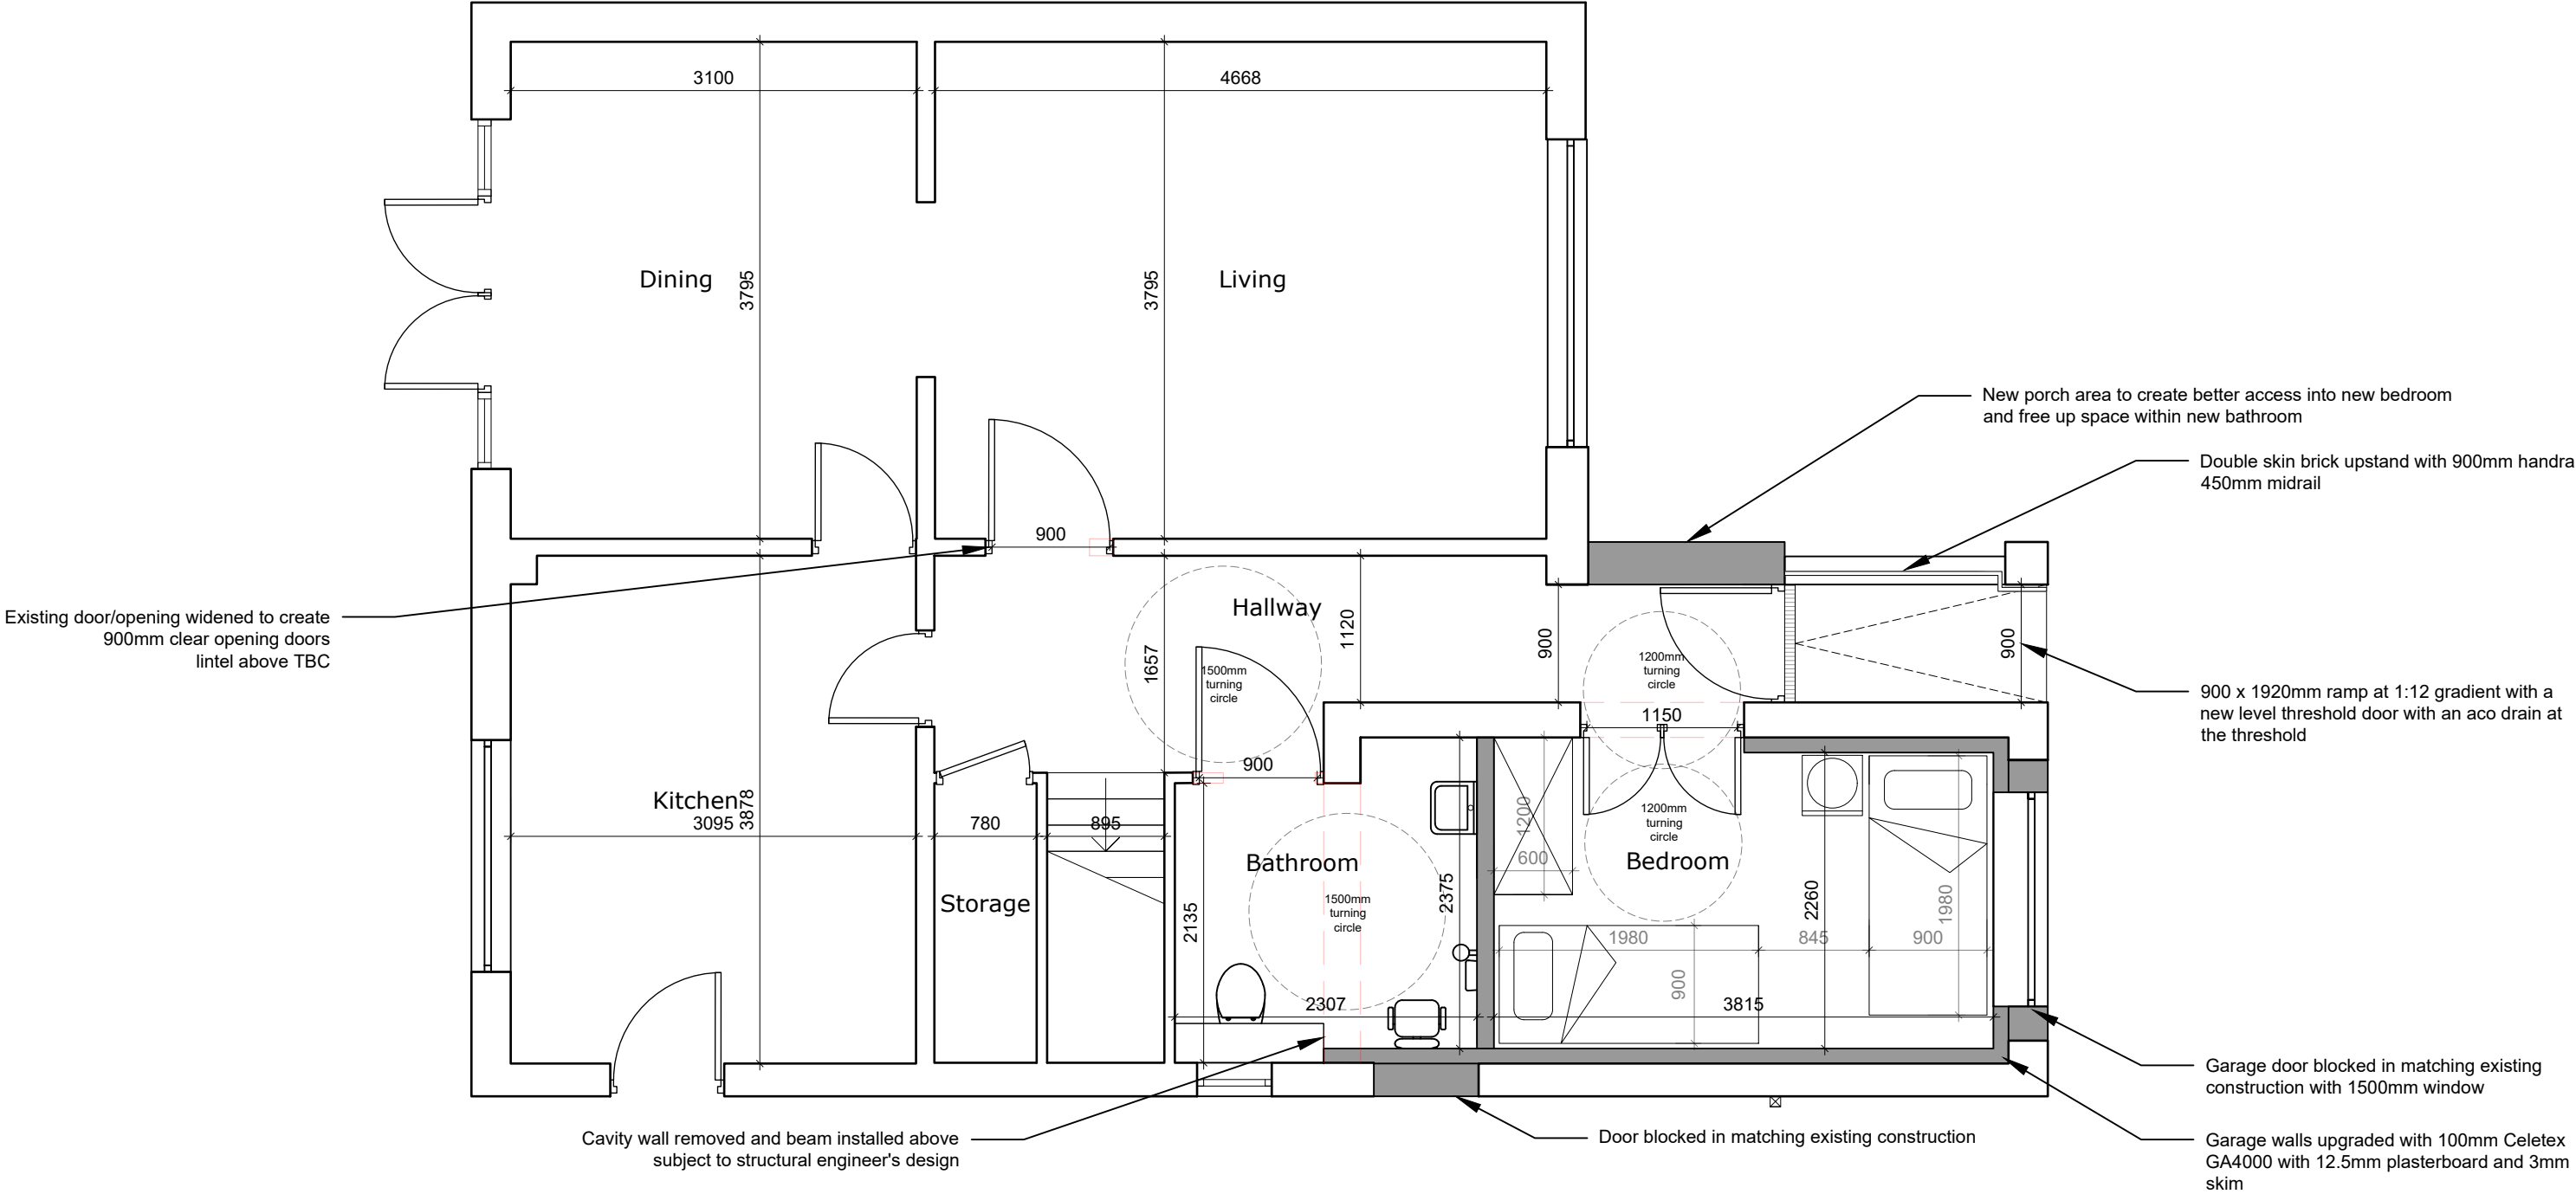

NOTES:

1. All dimensions are in mm and must be checked on site.
2. Drawings are to be read in conjunction with accompanying documents.
3. Any errors or inaccuracies should be brought to the attention of Grumitt Wade Mason

Contact Information
Unit 3, Tungsten Building, George Street, Portslade, Brighton, BN41 1RA
Tel: 01273 410836
Email: danny@amberliving.co.uk

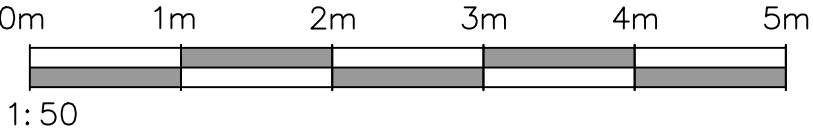

Revision	Description	By	Date
- A	- 2No single beds shown kitchen door to remain	DS	- 19/2/26

Client Name	Mr and Mrs Back
Address	40 Wheelwright Lane, Burgess Hill
Drawing Title	Proposed ground floor plan- Option 3
Drawing Reference	DS/Wheelwrightlane40/05
Date	16/2/26
Scale	1:50
Paper	A3
Drawn By	DS
Revision	-
Direction	