



NOTES:

- DRAWINGS SHOULD ONLY BE SCALED FOR PLANNING PURPOSES. DO NOT SCALE FOR THIS DRAWING FOR CONSTRUCTION PURPOSES.
- ALL DIMENSIONS ARE IN MM, UNLESS STATED OTHERWISE.
- ALL DIMENSIONS TO BE CHECKED ON SITE PRIOR TO CONSTRUCTION OR ORDERING.
- ANY ERRORS OR OMISSIONS TO BE NOTIFIED TO CITYZEN IMMEDIATELY.
- CONTRACTOR TO READ & CHECK ALL MANUFACTURES LITERATURE AND IMPLEMENT ITS REQUIREMENTS PRIOR TO INSTALLATION OF ANY MATERIALS AND COMPONENTS.
- CITYZEN IS NOT RESPONSIBLE FOR ANY BUILDING WORK THAT IS CARRIED OUT ON SITE.
- THIS DRAWING IS TO BE READ IN CONJUNCTION WITH ALL NECESSARY ARCHITECTURAL, STRUCTURAL AND SPECIALIST DRAWINGS, SPECIFICATIONS, SCOPES OF WORK & ROOM DATA SHEETS.
- ALL MATERIALS AND WORKMANSHIP SHALL CONFORM WITH THE RELEVANT BRITISH AND EUROPEAN STANDARD, SPECIFICATIONS AND CODES OF PRACTICE.
- ALL PROPERTY BOUNDARY LINES ARE ASSUMED.
- IF IN ANY DOUBT, ASK.

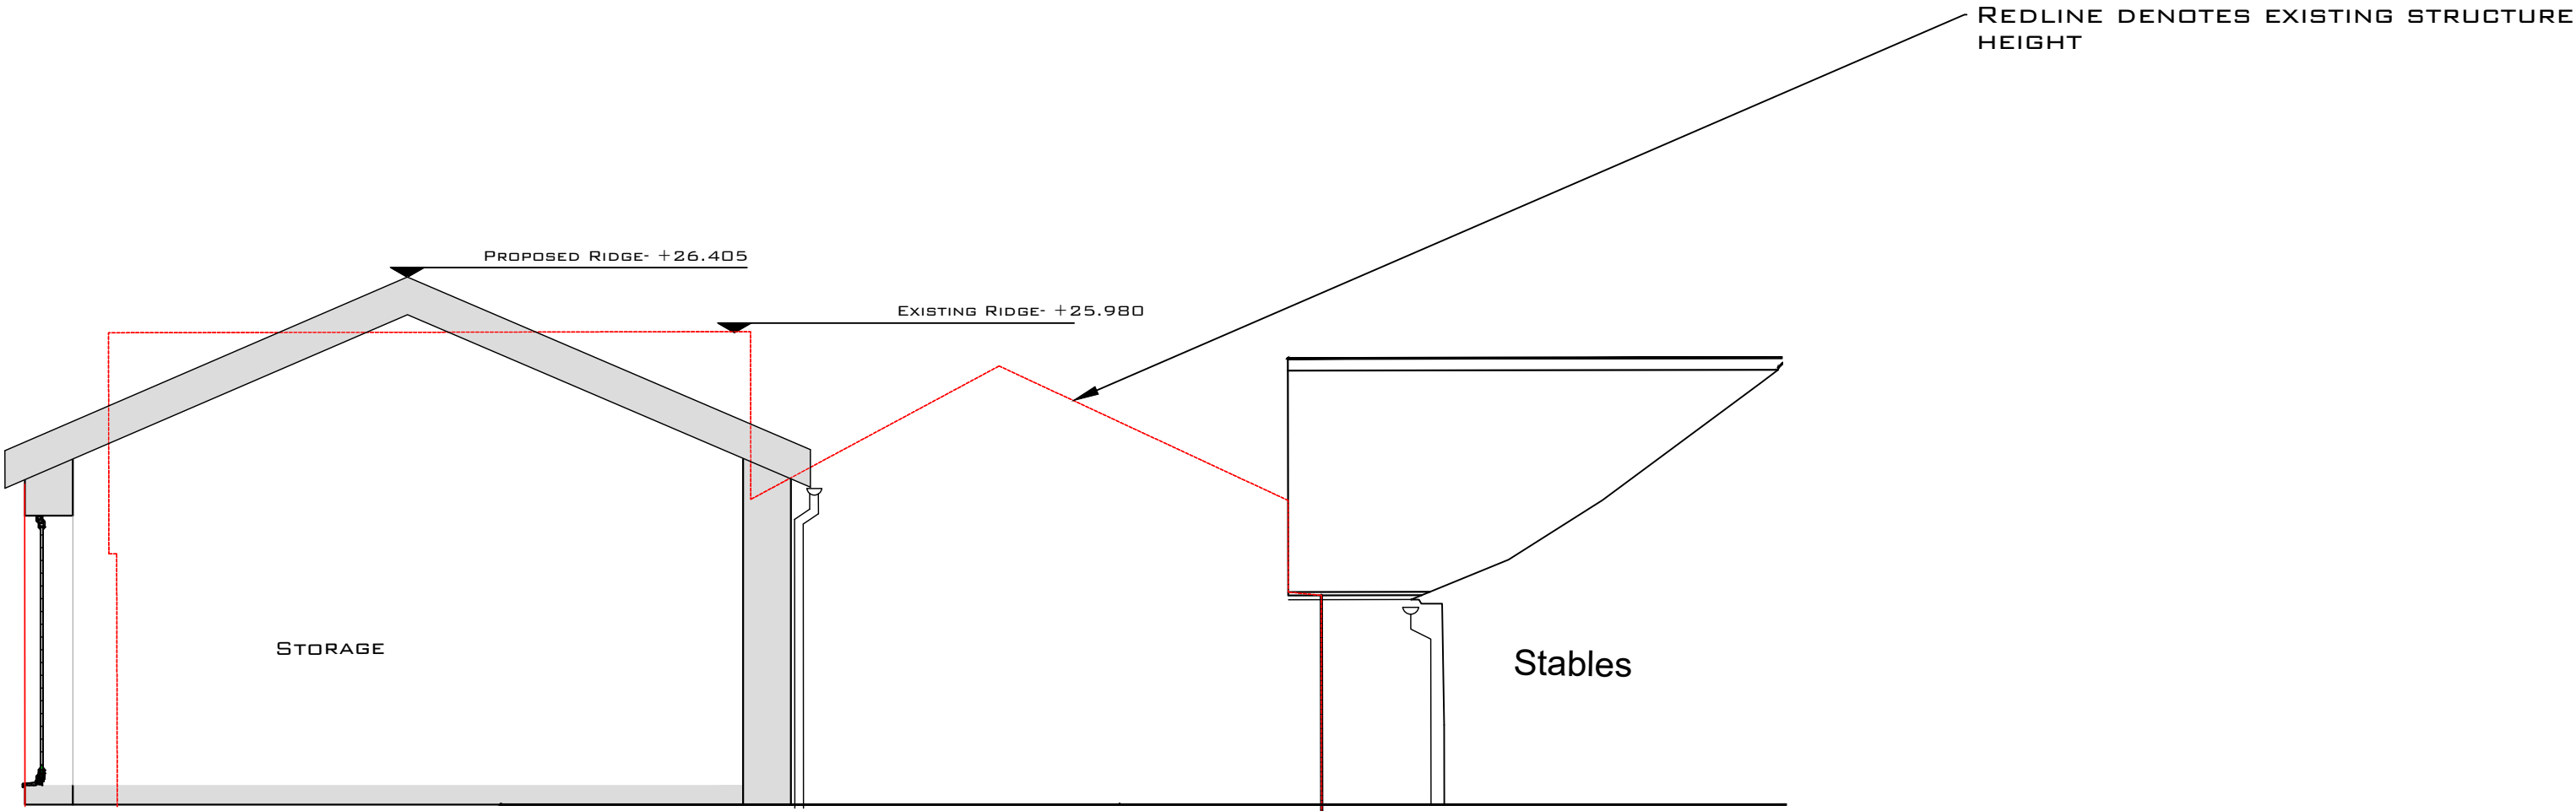


SECTION THROUGH A-A

1:50 SCALE @ A1

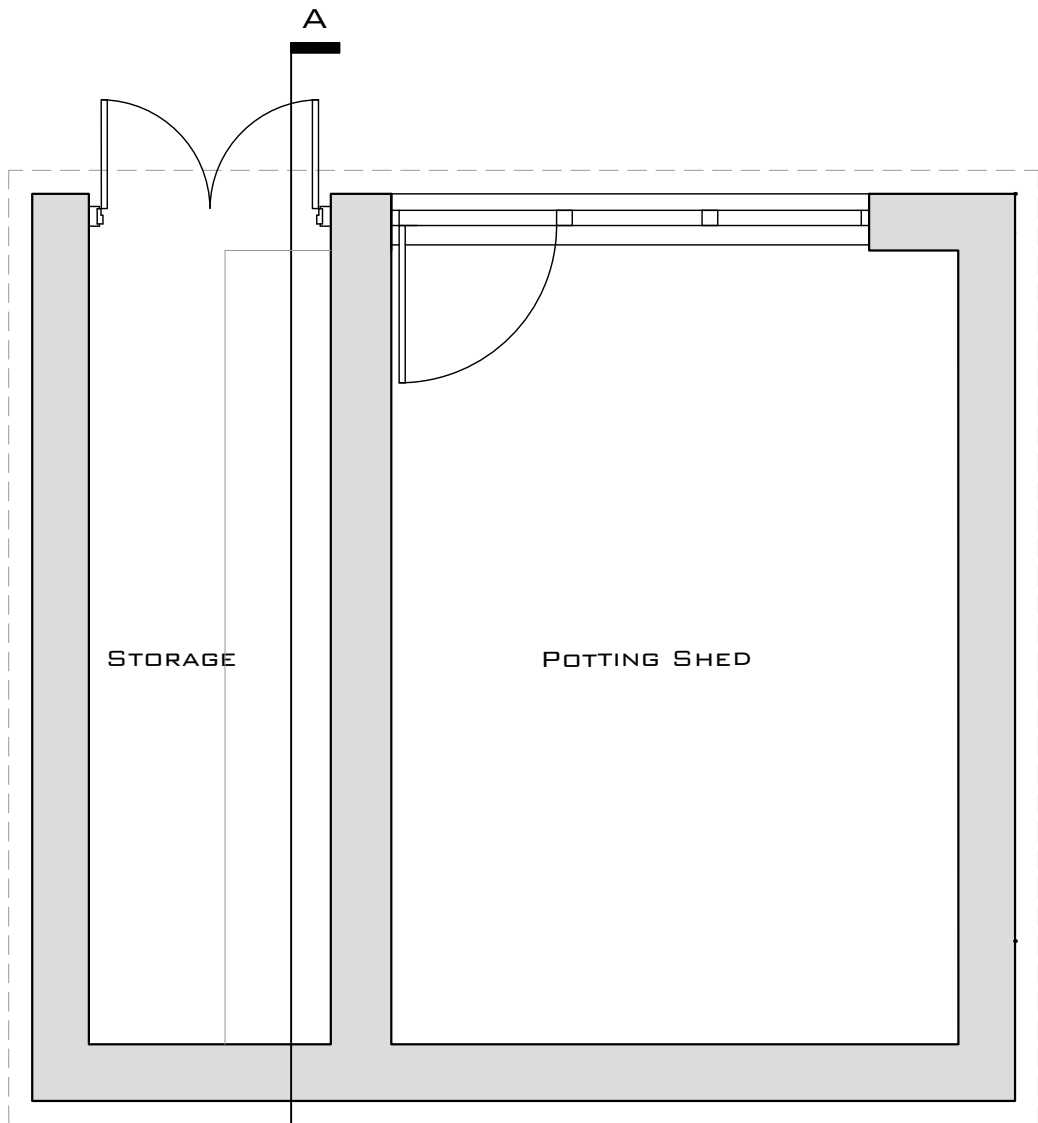

GROUND FLOOR PLAN 39M²

1:50 SCALE @ A1

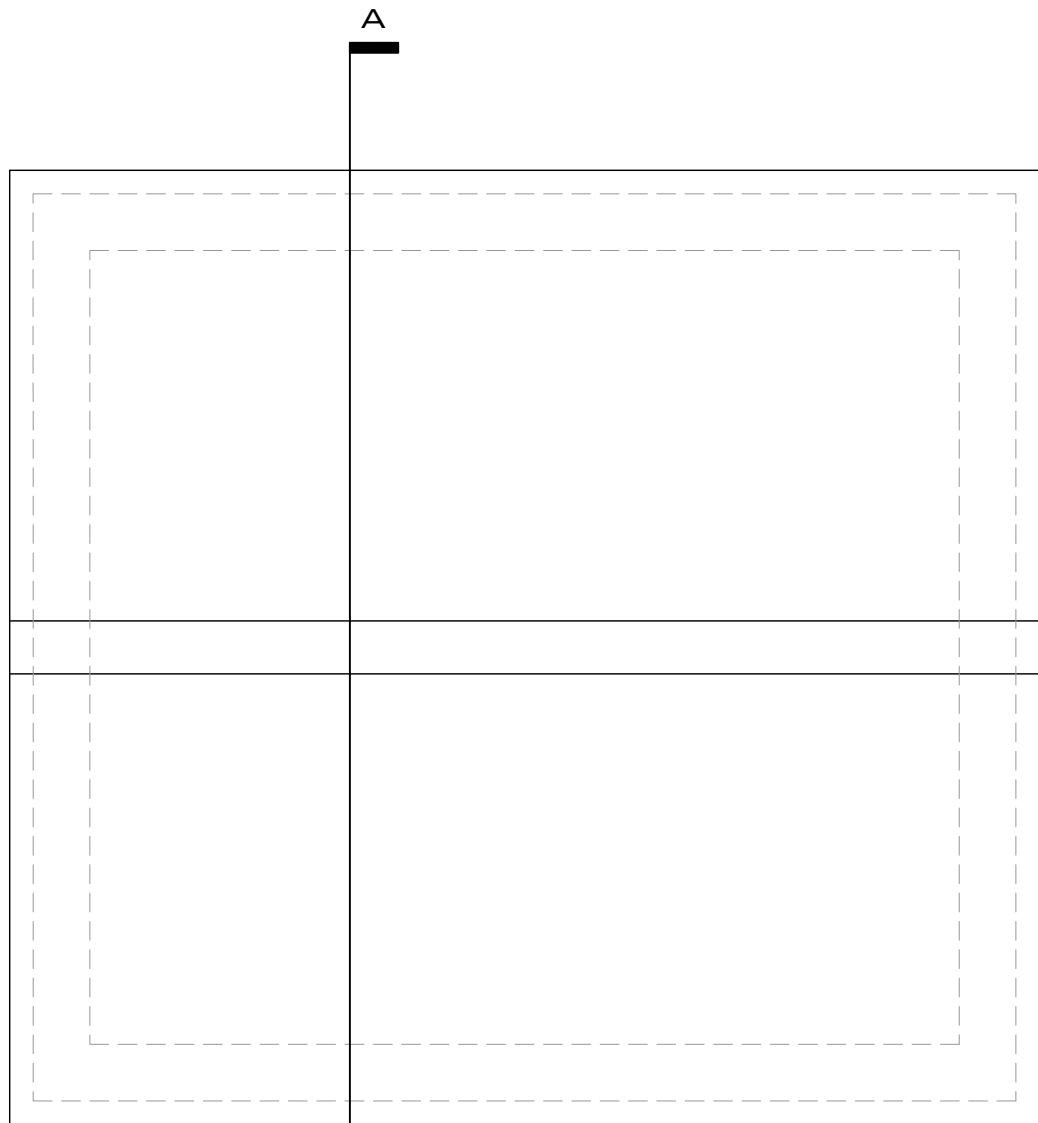

ROOF LEVEL PLAN

1:50 SCALE @ A1



1:50 @ A1

P02	16.03.26	Ridge height reduced & outbuilding position moved forward to show delineation between buildings	MQ	JS	JS
P01	14.10.25	Issued for approval	MQ	JS	JS

REV	DATE	REVISION	DRN	CHD	APP
-----	------	----------	-----	-----	-----

CITYZEN

ARCHITECTURE | ENVIRONMENT

MARITIME HOUSE
BASIN ROAD NORTH
HOVE
EAST SUSSEX
BN41 1WR

CONTACT@CITYZENDESIGN.CO.UK
WWW.CITYZENDESIGN.CO.UK
01273 915010

COPYRIGHT CITYZEN LIMITED

CIAT
CHARTERED PRACTICE

CLIENT: MR & MRS NEGUS PROVIDENCE CHAPEL COWFOLD ROAD BOLNEY RH17 5QU	PROJECT: STABLES AND OUTBUILDING
--	--

TITLE: PROPOSED POTTING SHED GA'S AND SECTION

DESIGNER: J.SMITH	DATE: 08.10.25	REVISION: P02
----------------------	-------------------	------------------

PURPOSE OF DRAWING: STAGE APPROVAL	SUITABILITY: S3	RIBA STAGE: STAGE 3
---------------------------------------	--------------------	------------------------

DRAWING NUMBER: 2551-CTZ-XX-XX-DR-A-2052
