


B

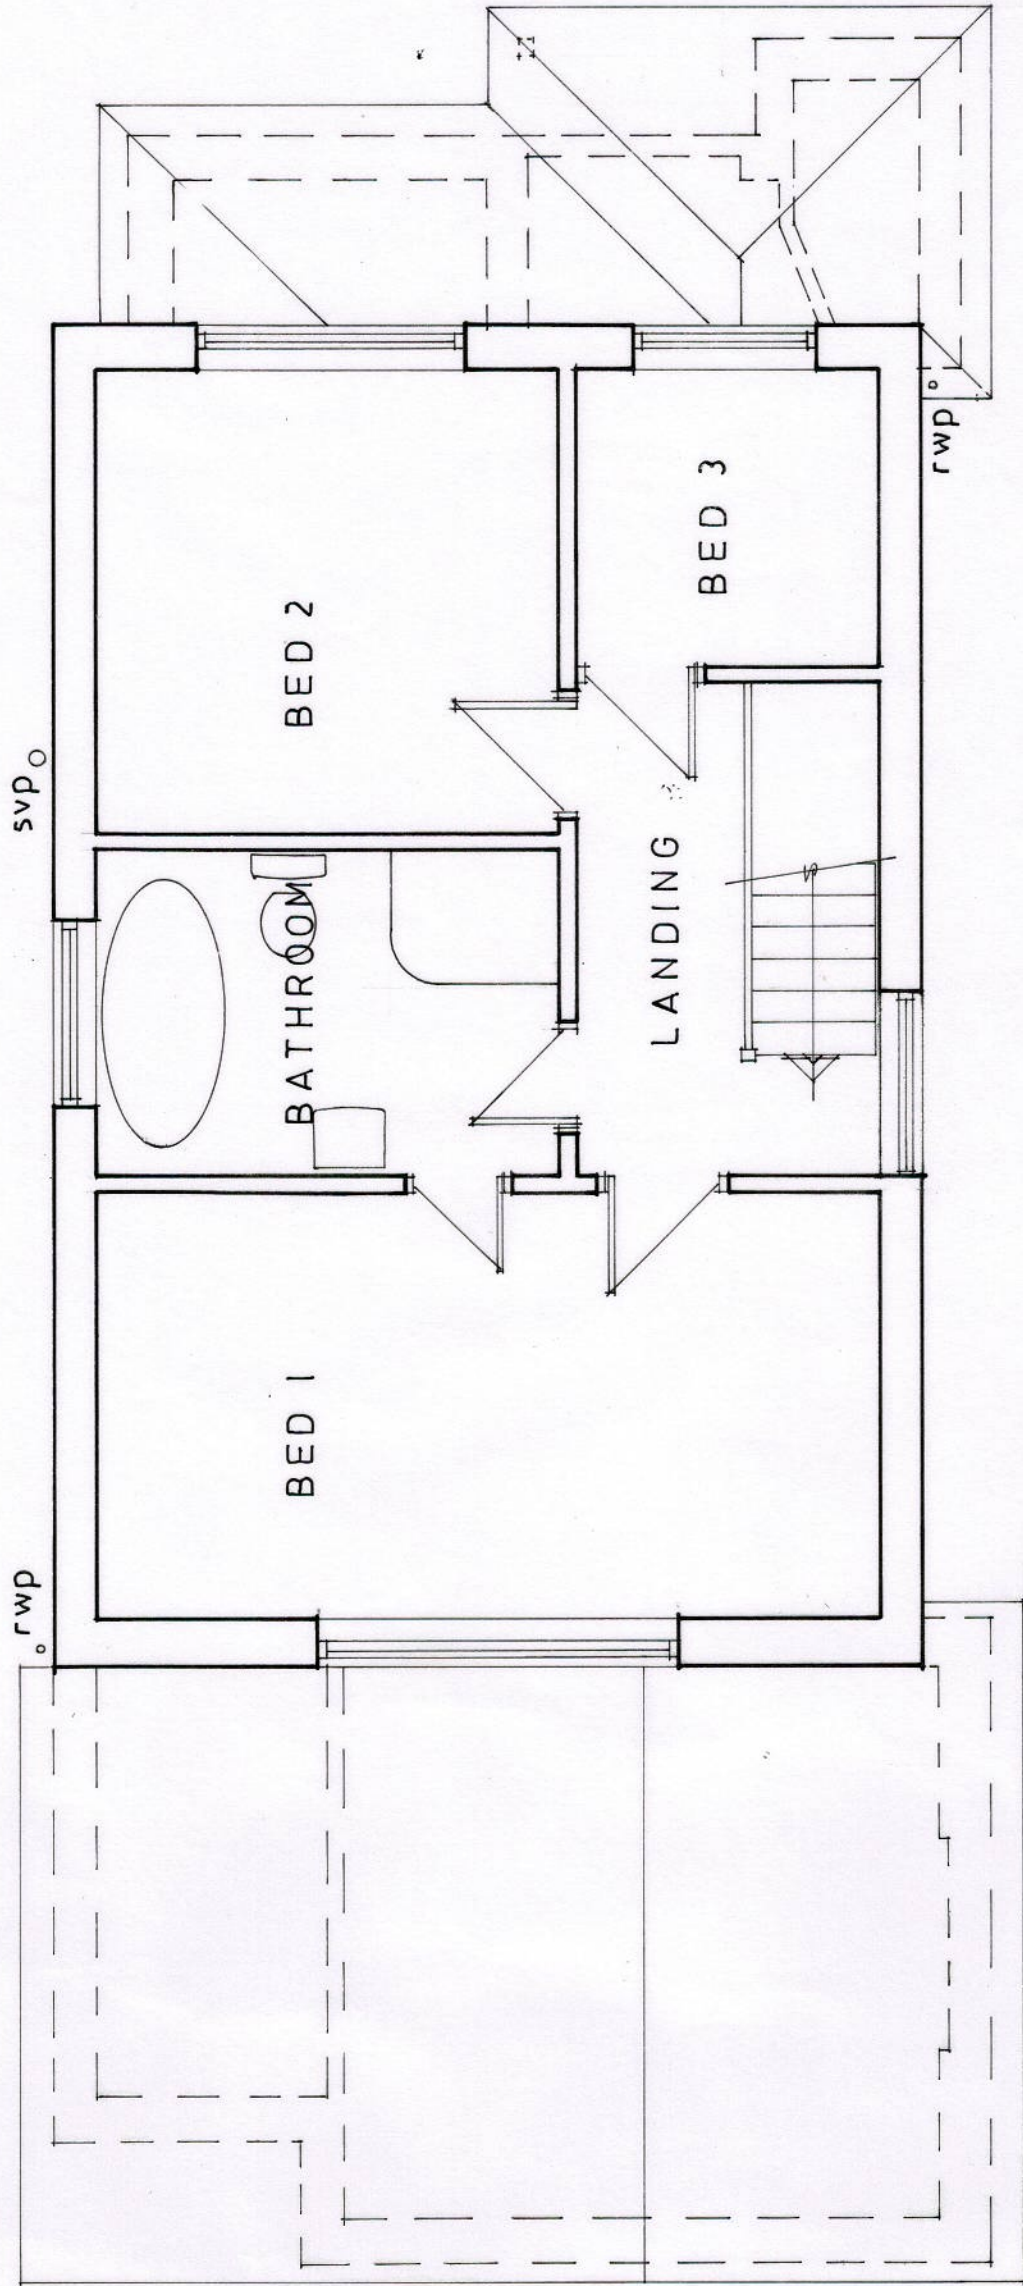

B

FIRST FLOOR PLAN

Belmont Designs Practice Limited
37 Ashenground Road
Haywards Heath
West Sussex
RH16 4PS
email:james@belmont-designs.co.uk

Architectural Practice

Client Mr & Mrs C Davidge
Date Sept 2025
Scale 1:50 @ A3
Drawn JTM
Drawing No B.033.25.03

Site 69 Wood Ride
Haywards Heath
RH16 4NL

Project Proposed two storey
extensions to the side
of the property

Existing First Floor Plan

