


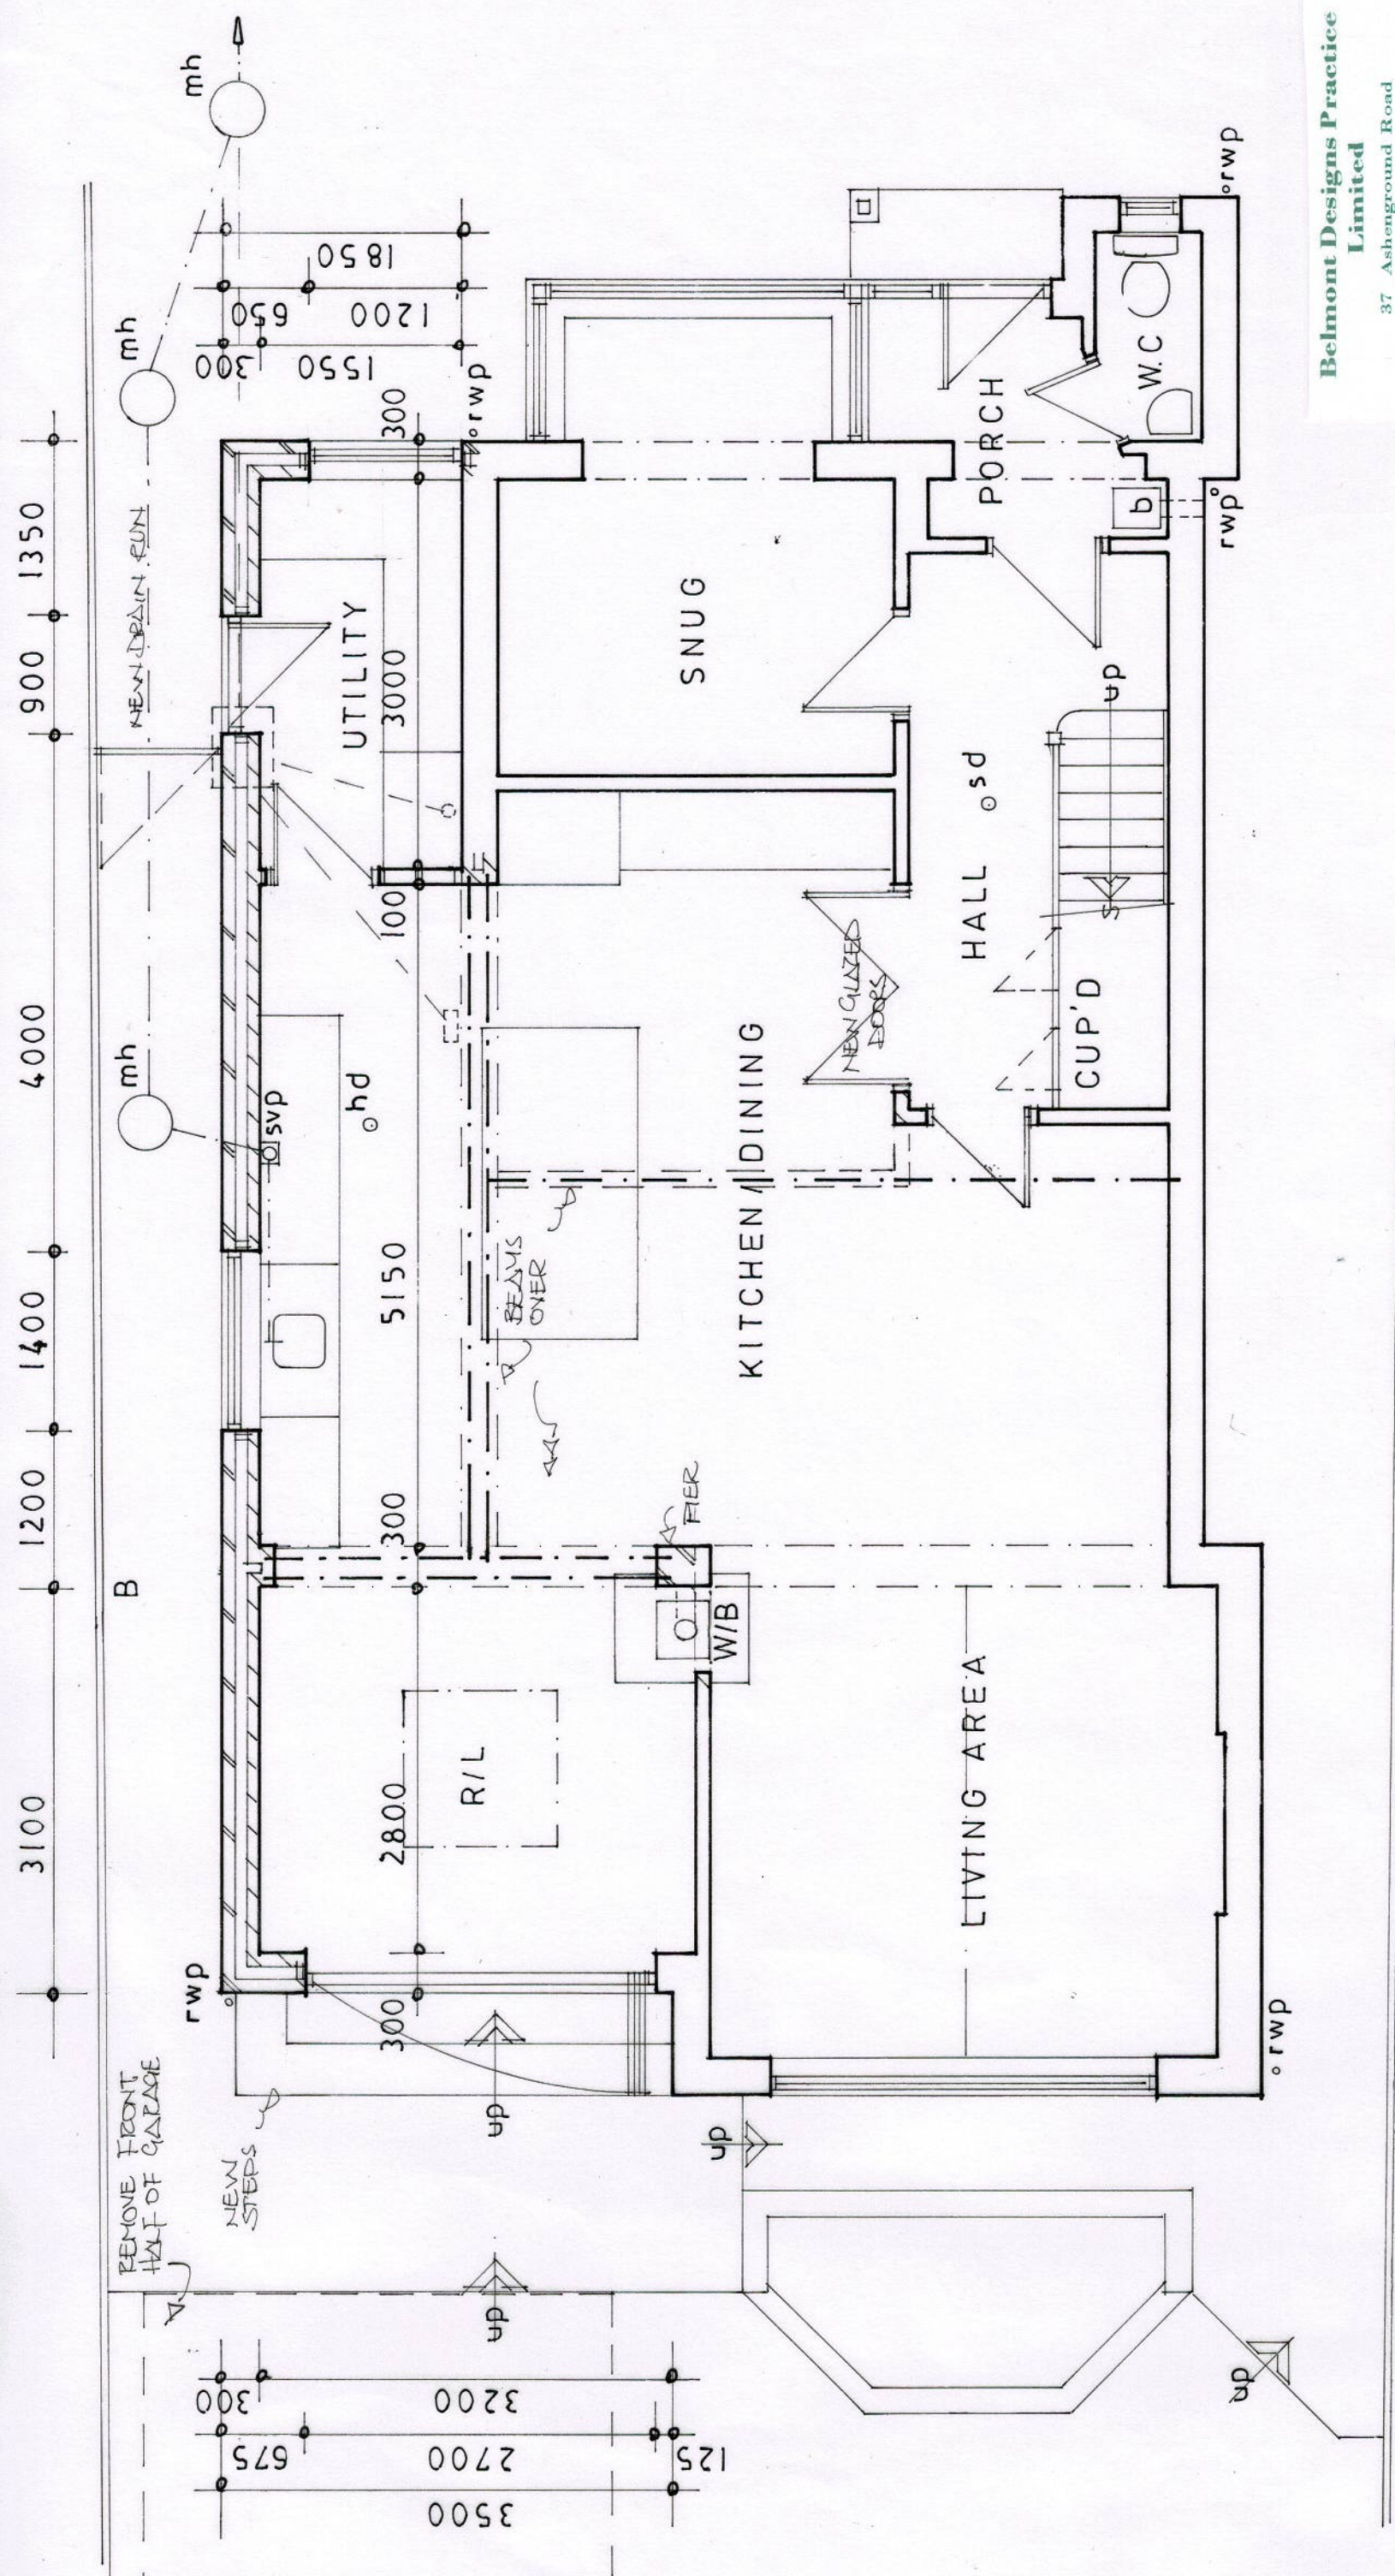

GROUND FLOOR PLAN

Belmont Designs Practice Limited
37 Ashenground Road
Haywards Heath
West Sussex
RH16 4PS
email:james@belmont-designs.co.uk

Architectural Practice

Client
Mr & Mrs C Davidge

Site
69 Wood Ride
Haywards Heath
RH16 4NL

Project
Proposed two storey
extensions to the side
of the property

Date
Sept 2025

Scale
1:50 @ A3

Drawn
JTM

Drawing No
B.033.25.05

copyright and all
dimensions to be
checked prior to
commencement

Proposed Ground floor Plan

