



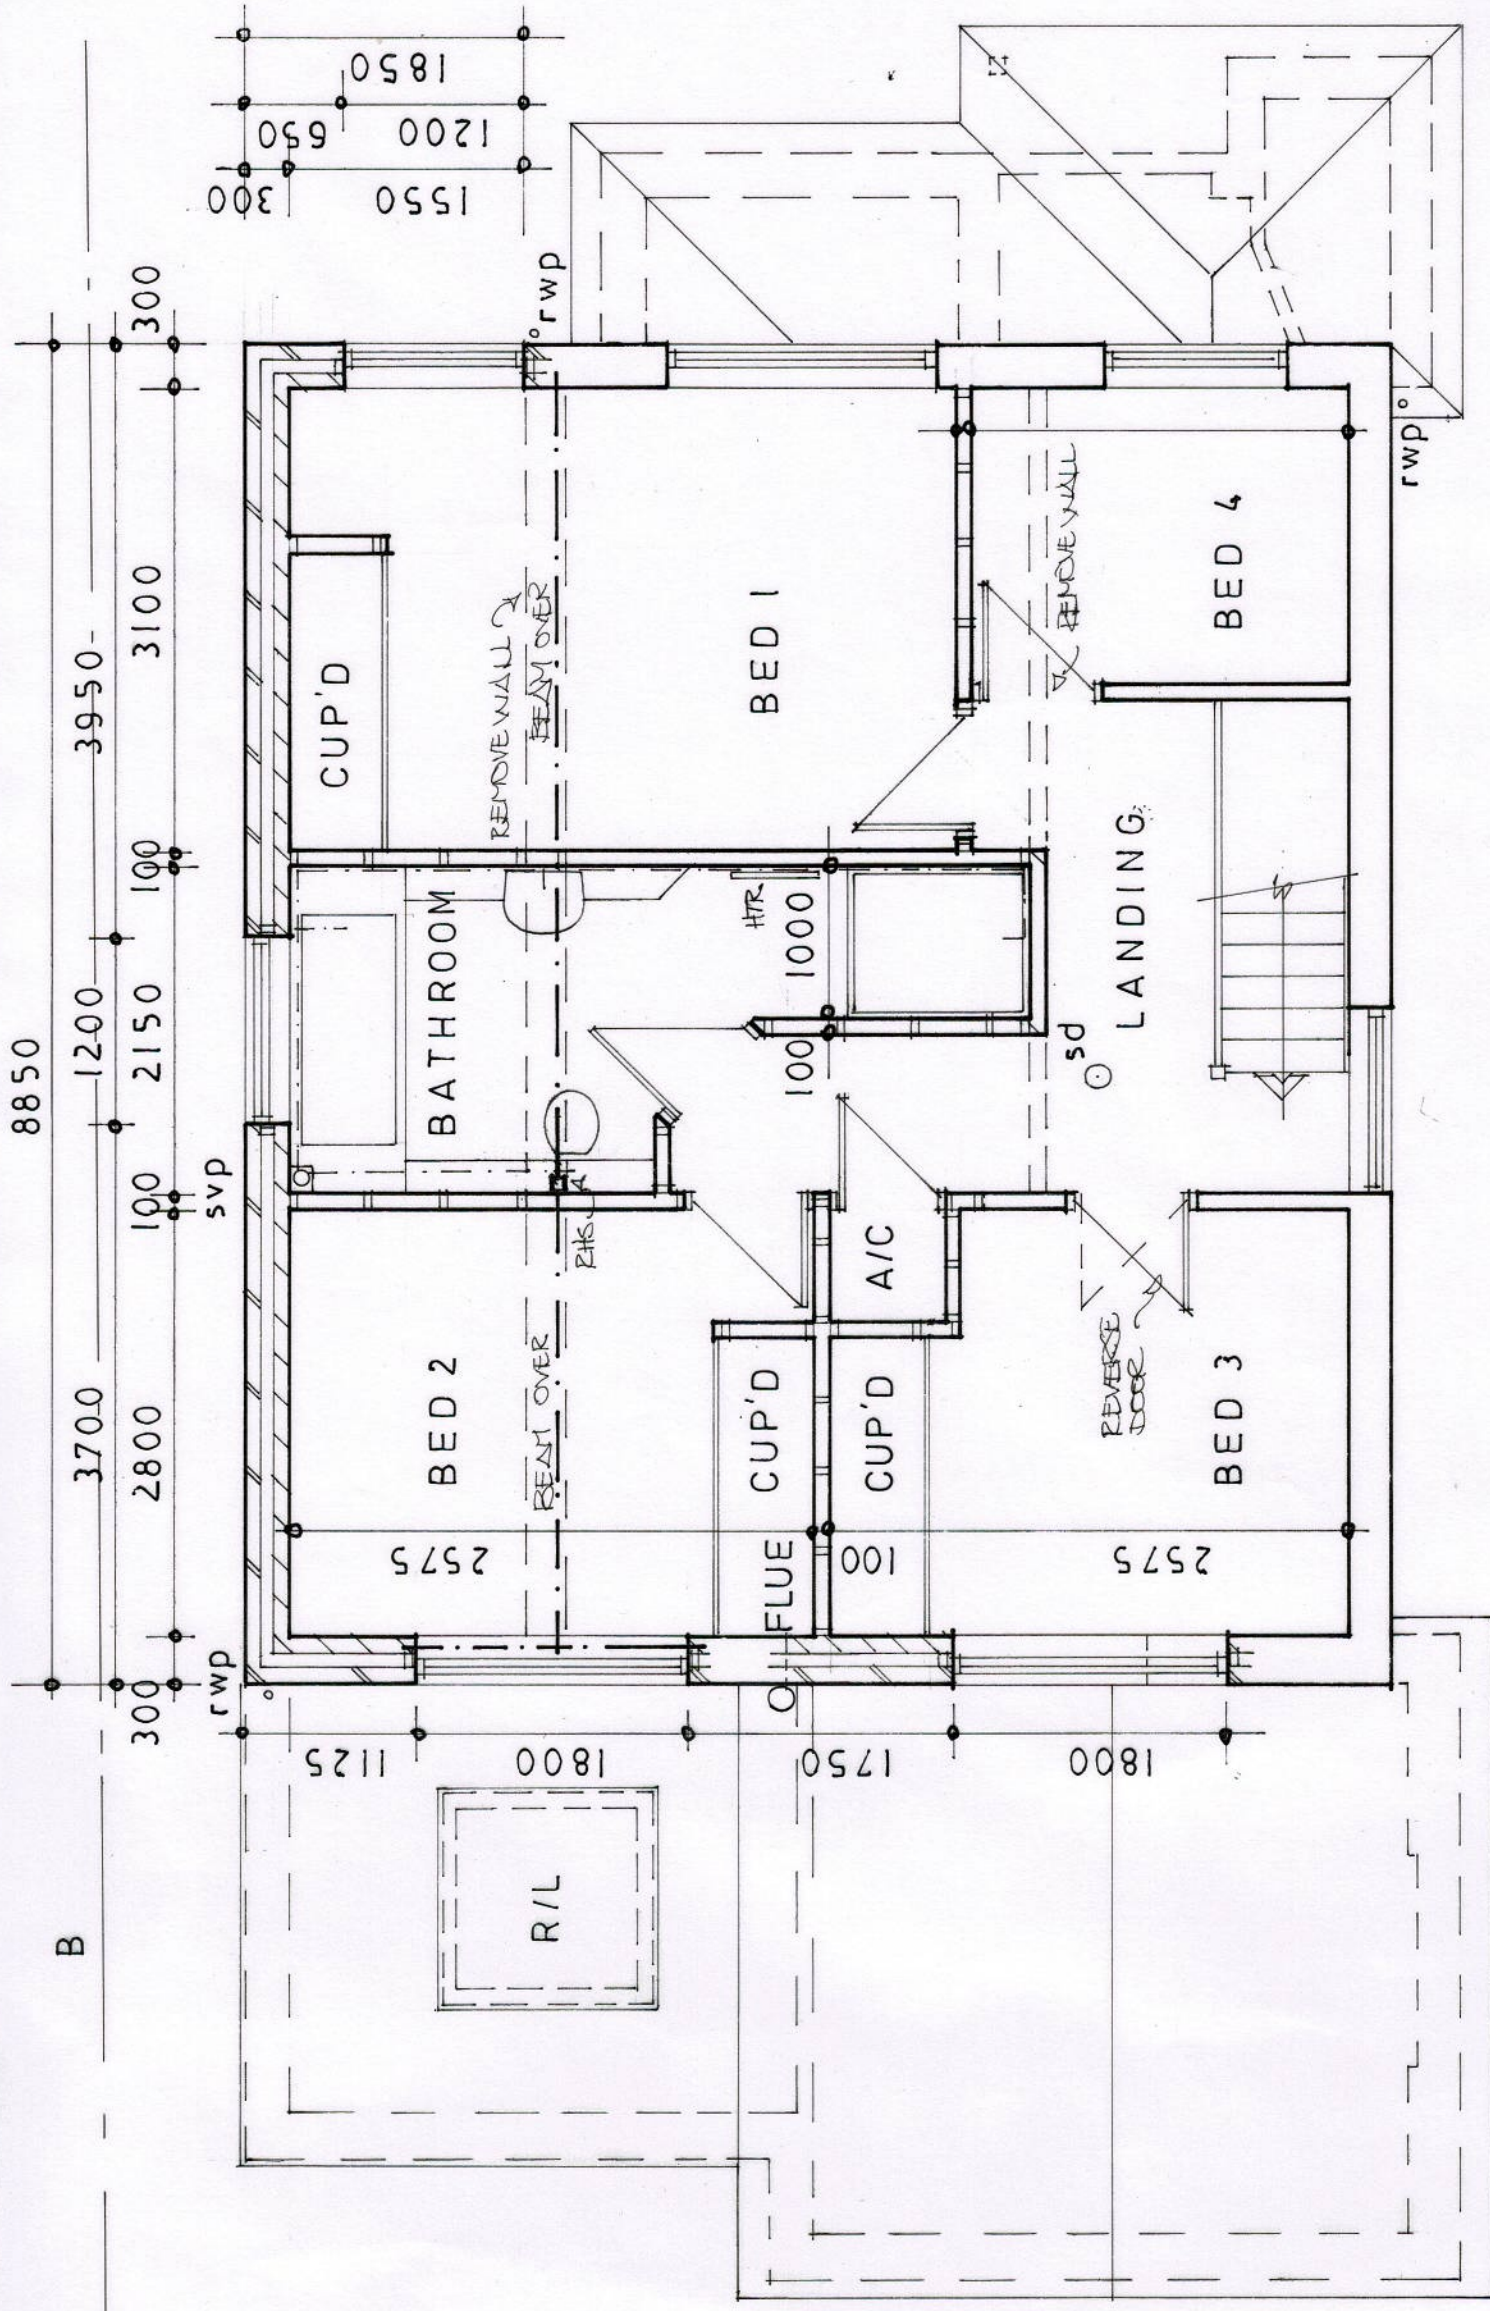

FIRST FLOOR PLAN

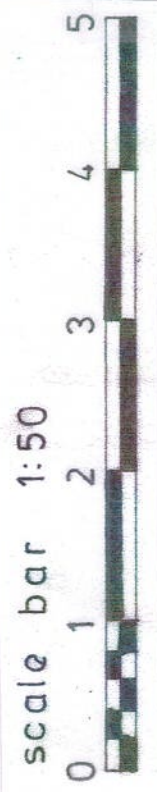

Belmont Designs Practice Limited

37 Ashenground Road
Haywards Heath
West Sussex
RH16 4PS
email:james@belmont-designs.co.uk

Architectural Practice

Client: Mr & Mrs C Davidge
Date: Sept 2025
Scale: 1:50 @ A3
Drawn: JTM
Drawing No: B.033.25.06

Site: 69 Wood Ride
Haywards Heath
RH16 4NL

Project: Proposed two storey extensions to the side of the property

copyright and all dimensions to be checked prior to commencement

Proposed First Floor Plan