



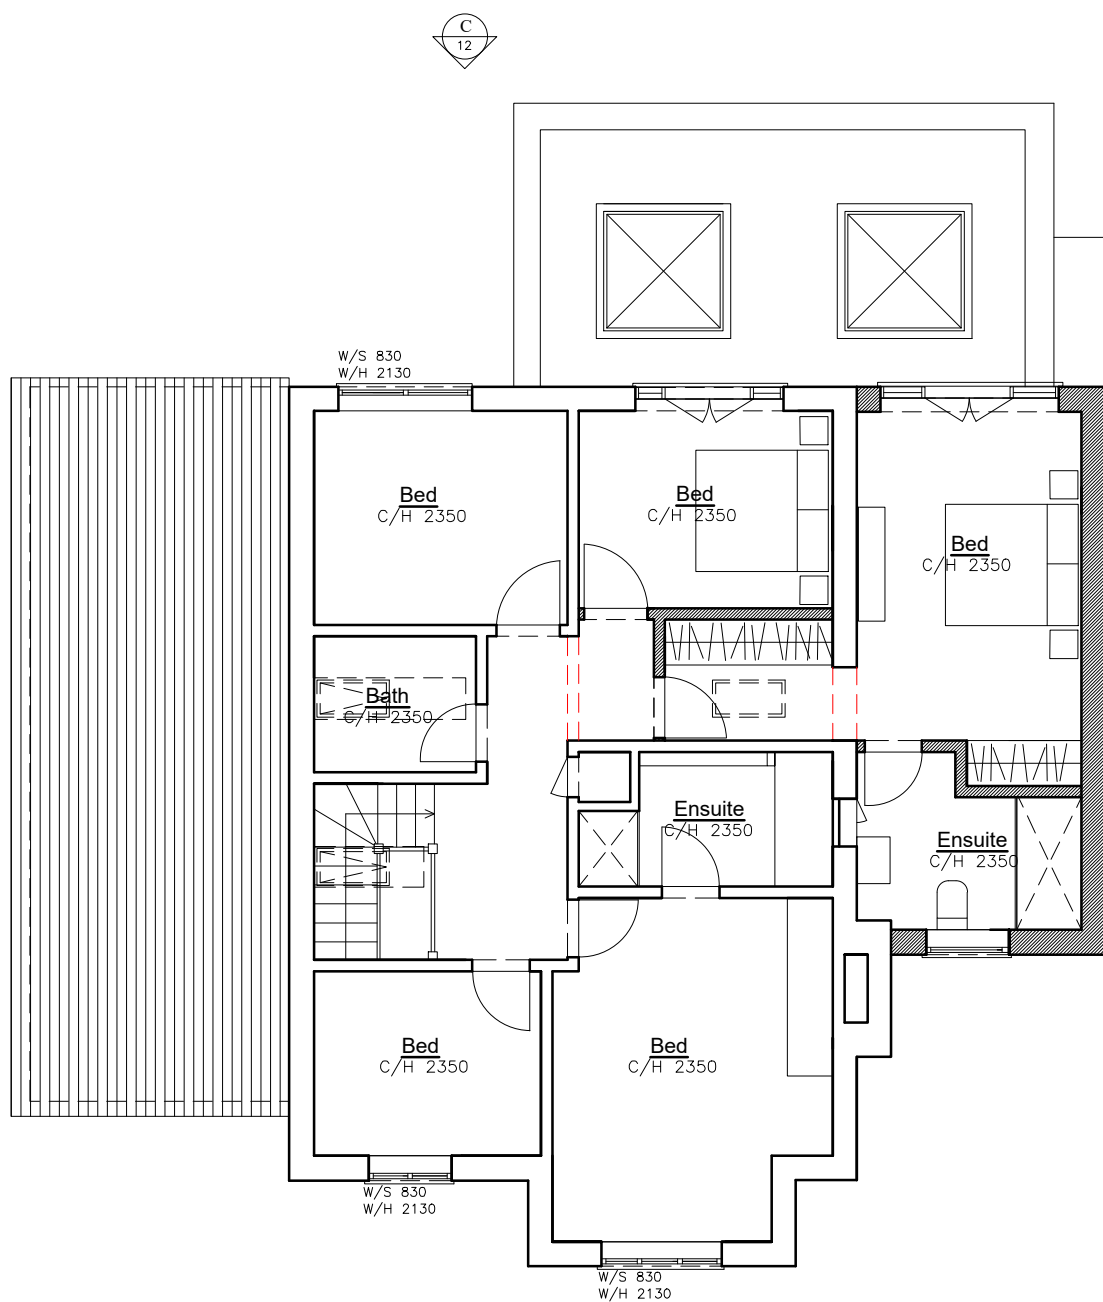

Proposed First Floor Plan

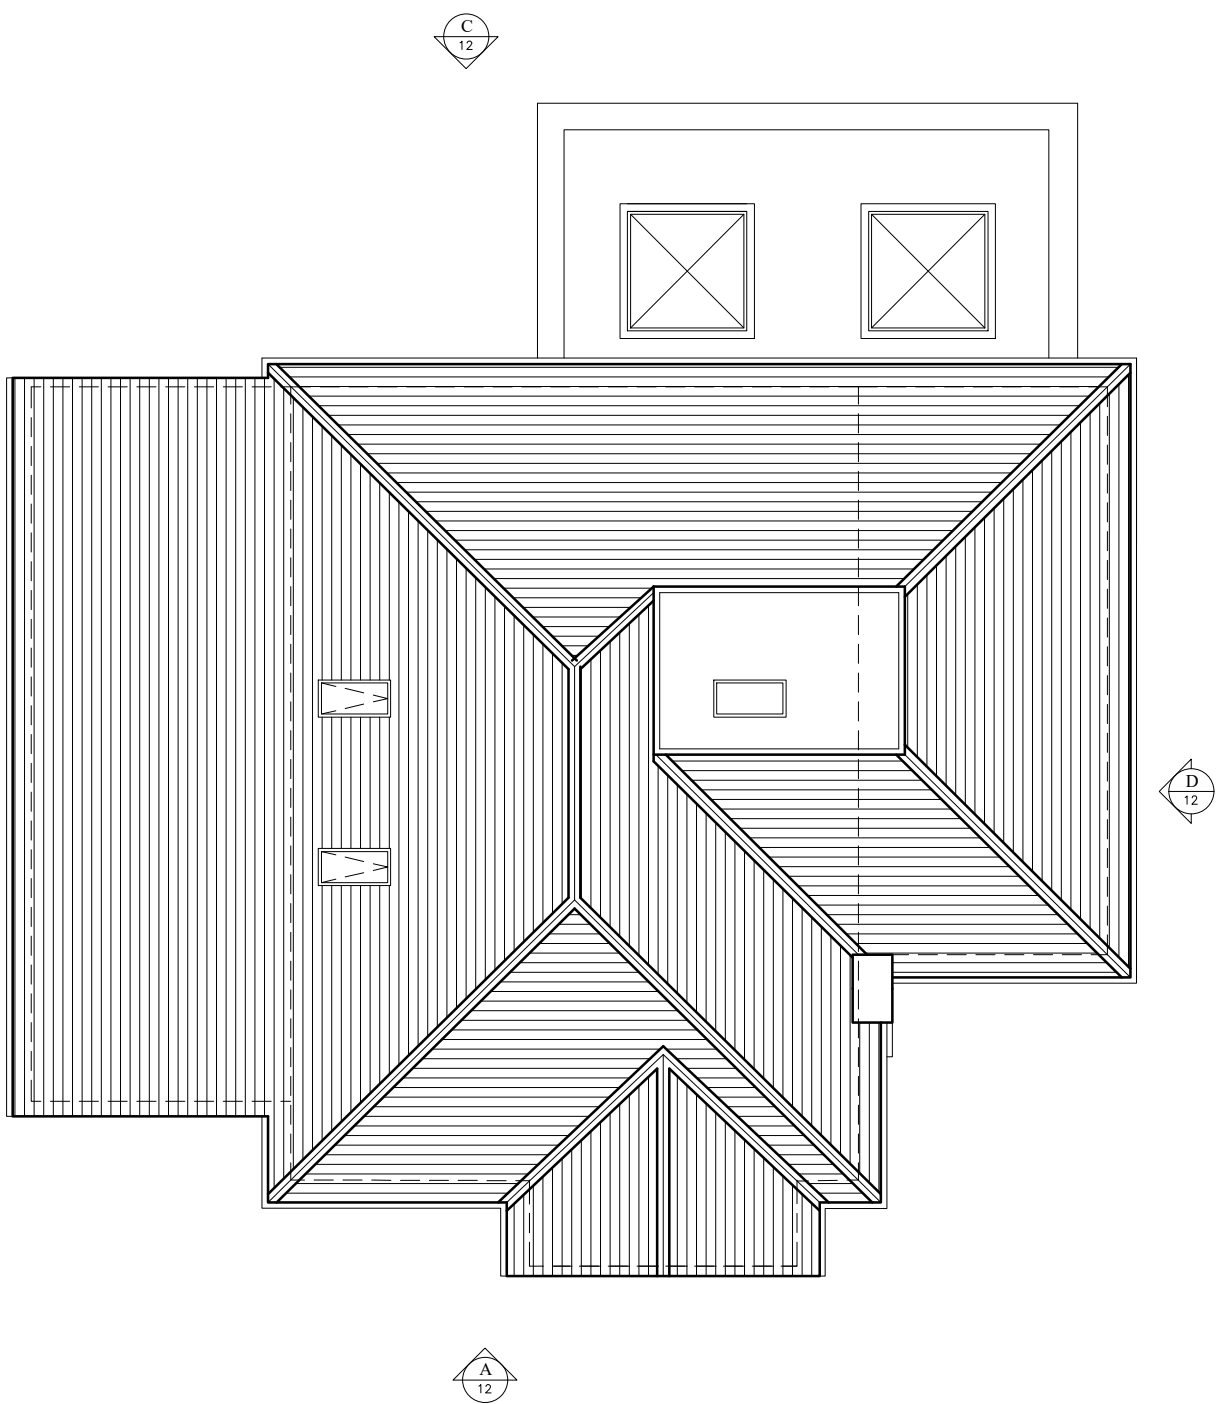


Proposed Roof Plan

--- PROPOSED DEMOLITION

PROPOSED NEW INTERNAL & EXTERNAL WALLS



PLANNING DRAWING

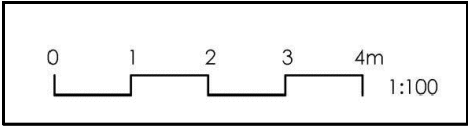

Title Proposed First Floor & Roof Plan				SARAH BREEZE RIBA	
Drawn by SB		Checked by NK&LK		Client Neil and Lucie Kerr	
Scale A3 @ 1:100		Date 27/04/26		Project 5 Watermead Balcombe West Sussex RH17 6EY	
Project no.	Dwg. no.	Revision	Prelim.		
BA227	11	--			