


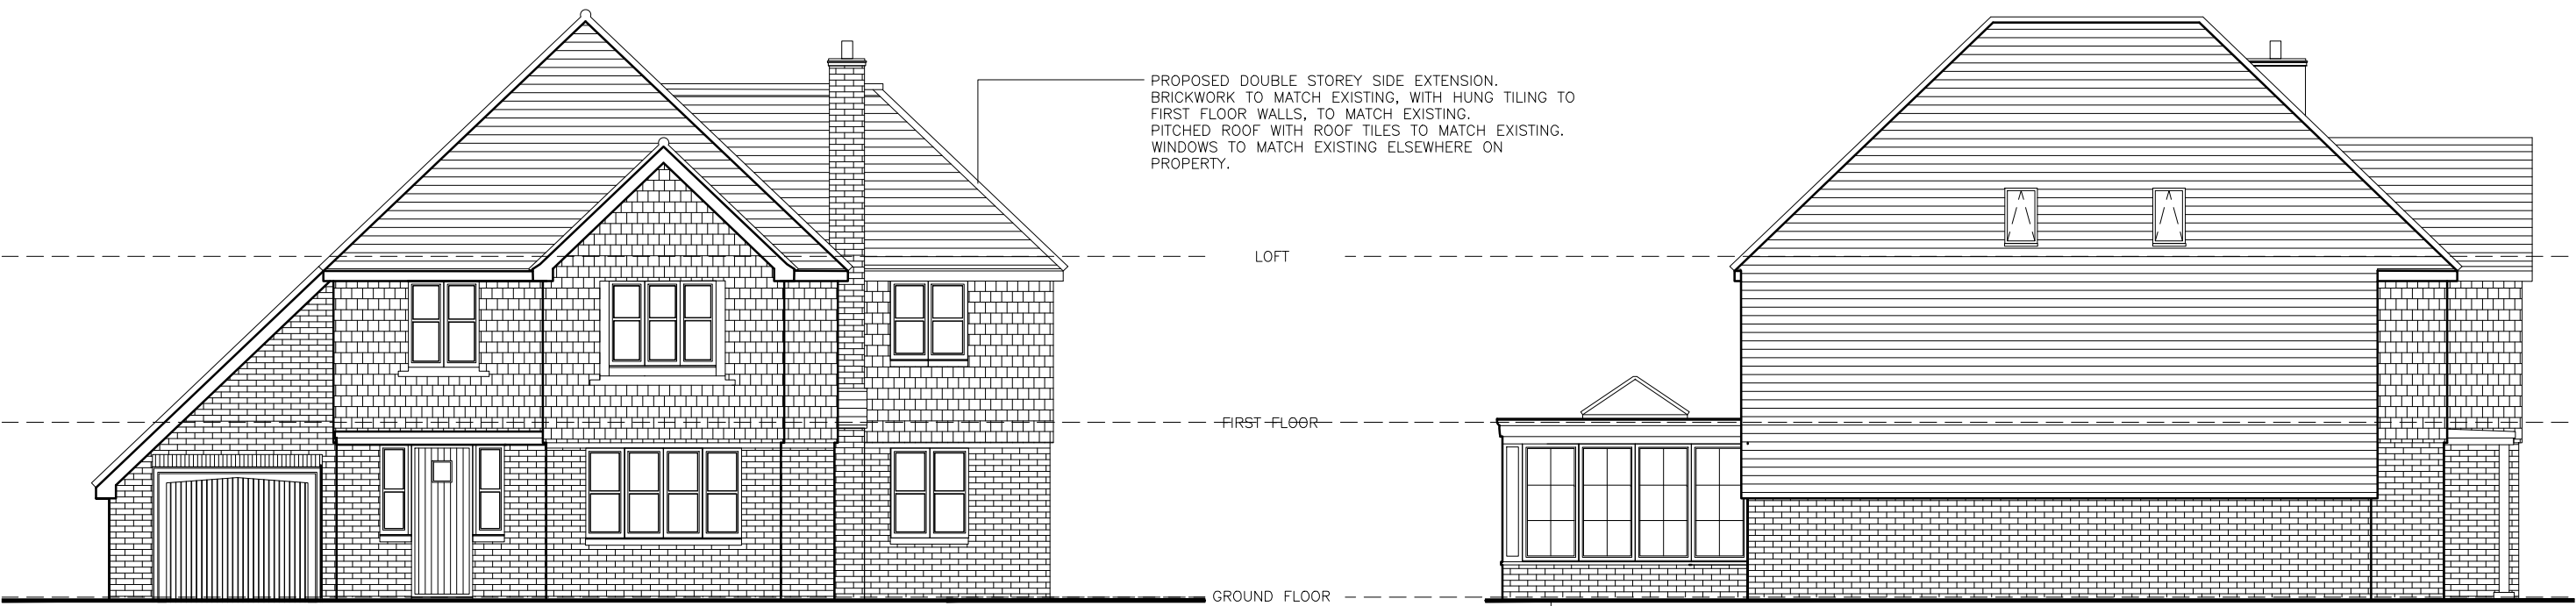

PROPOSED DOUBLE STOREY SIDE EXTENSION.
BRICKWORK TO MATCH EXISTING, WITH HUNG TILING TO
FIRST FLOOR WALLS, TO MATCH EXISTING.
PITCHED ROOF WITH ROOF TILES TO MATCH EXISTING.
WINDOWS TO MATCH EXISTING ELSEWHERE ON
PROPERTY.

LOFT


FIRST FLOOR

GROUND FLOOR

A) Proposed Front Elevation

B) Proposed Side Elevation

PROPOSED SINGLE STOREY REAR EXTENSION.
BRICKWORK TO MATCH EXISTING,
FLAT ROOF WITH COPING SURROUND AND 2NO.
LANTERN STYLE ROOFLIGHTS
TIMBER FRAME DOORS AND WINDOWS, WITH
TIMBER PANELLING.

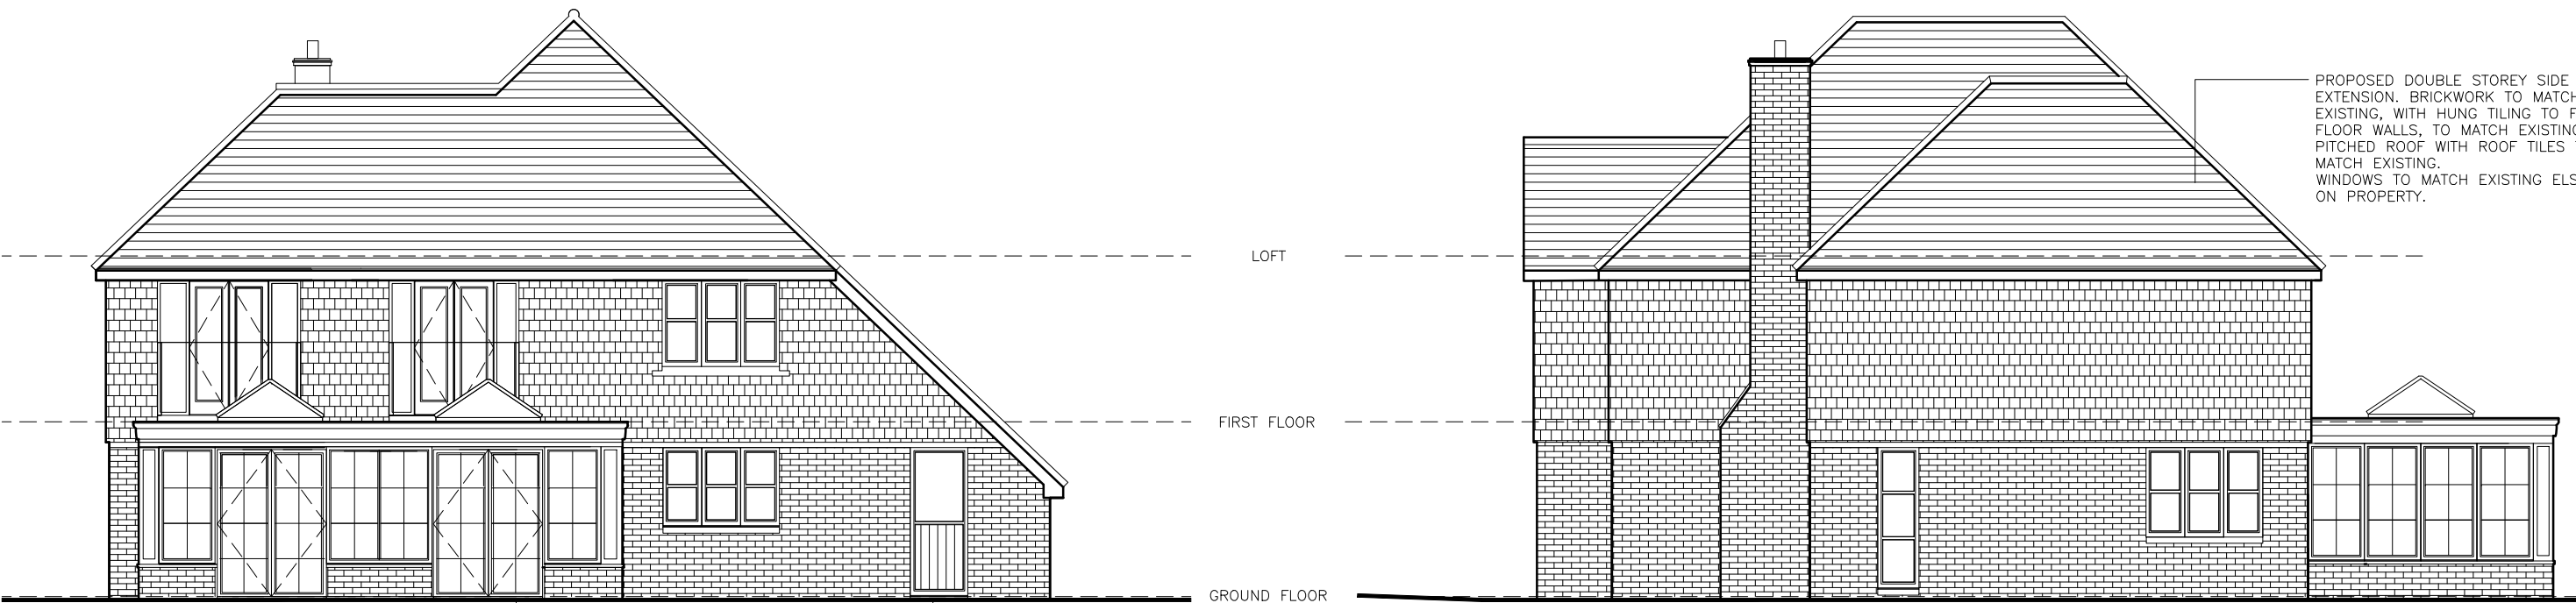

LOFT

FIRST FLOOR

GROUND FLOOR

PROPOSED DOUBLE STOREY SIDE
EXTENSION. BRICKWORK TO MATCH
EXISTING, WITH HUNG TILING TO
FIRST FLOOR WALLS, TO MATCH EXISTING.
PITCHED ROOF WITH ROOF TILES TO
MATCH EXISTING.
WINDOWS TO MATCH EXISTING ELSEWHERE
ON PROPERTY.


C) Proposed Rear Elevation

D) Proposed Side Elevation

PROPOSED NEW DOOR TO REAR WALL

PROPOSED SINGLE STOREY REAR EXTENSION.
BRICKWORK TO MATCH EXISTING,
FLAT ROOF WITH COPING SURROUND AND 2NO.
LANTERN STYLE ROOFLIGHTS
TIMBER FRAME DOORS AND WINDOWS, WITH
TIMBER PANELLING.

PLANNING DRAWING

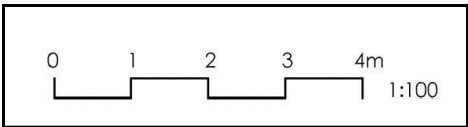

Title Proposed Elevations				SARAH BREEZE RIBA	
Drawn by SB		Checked by NK&LK		Client Neil and Lucie Kerr	
Scale A3 @ 1:100		Date 27/04/26		Project 5 Watermead Balcombe West Sussex RH17 6EY	
Project no.	Dwg. no.	Revision	Prelim.		
BA227	12	--			