



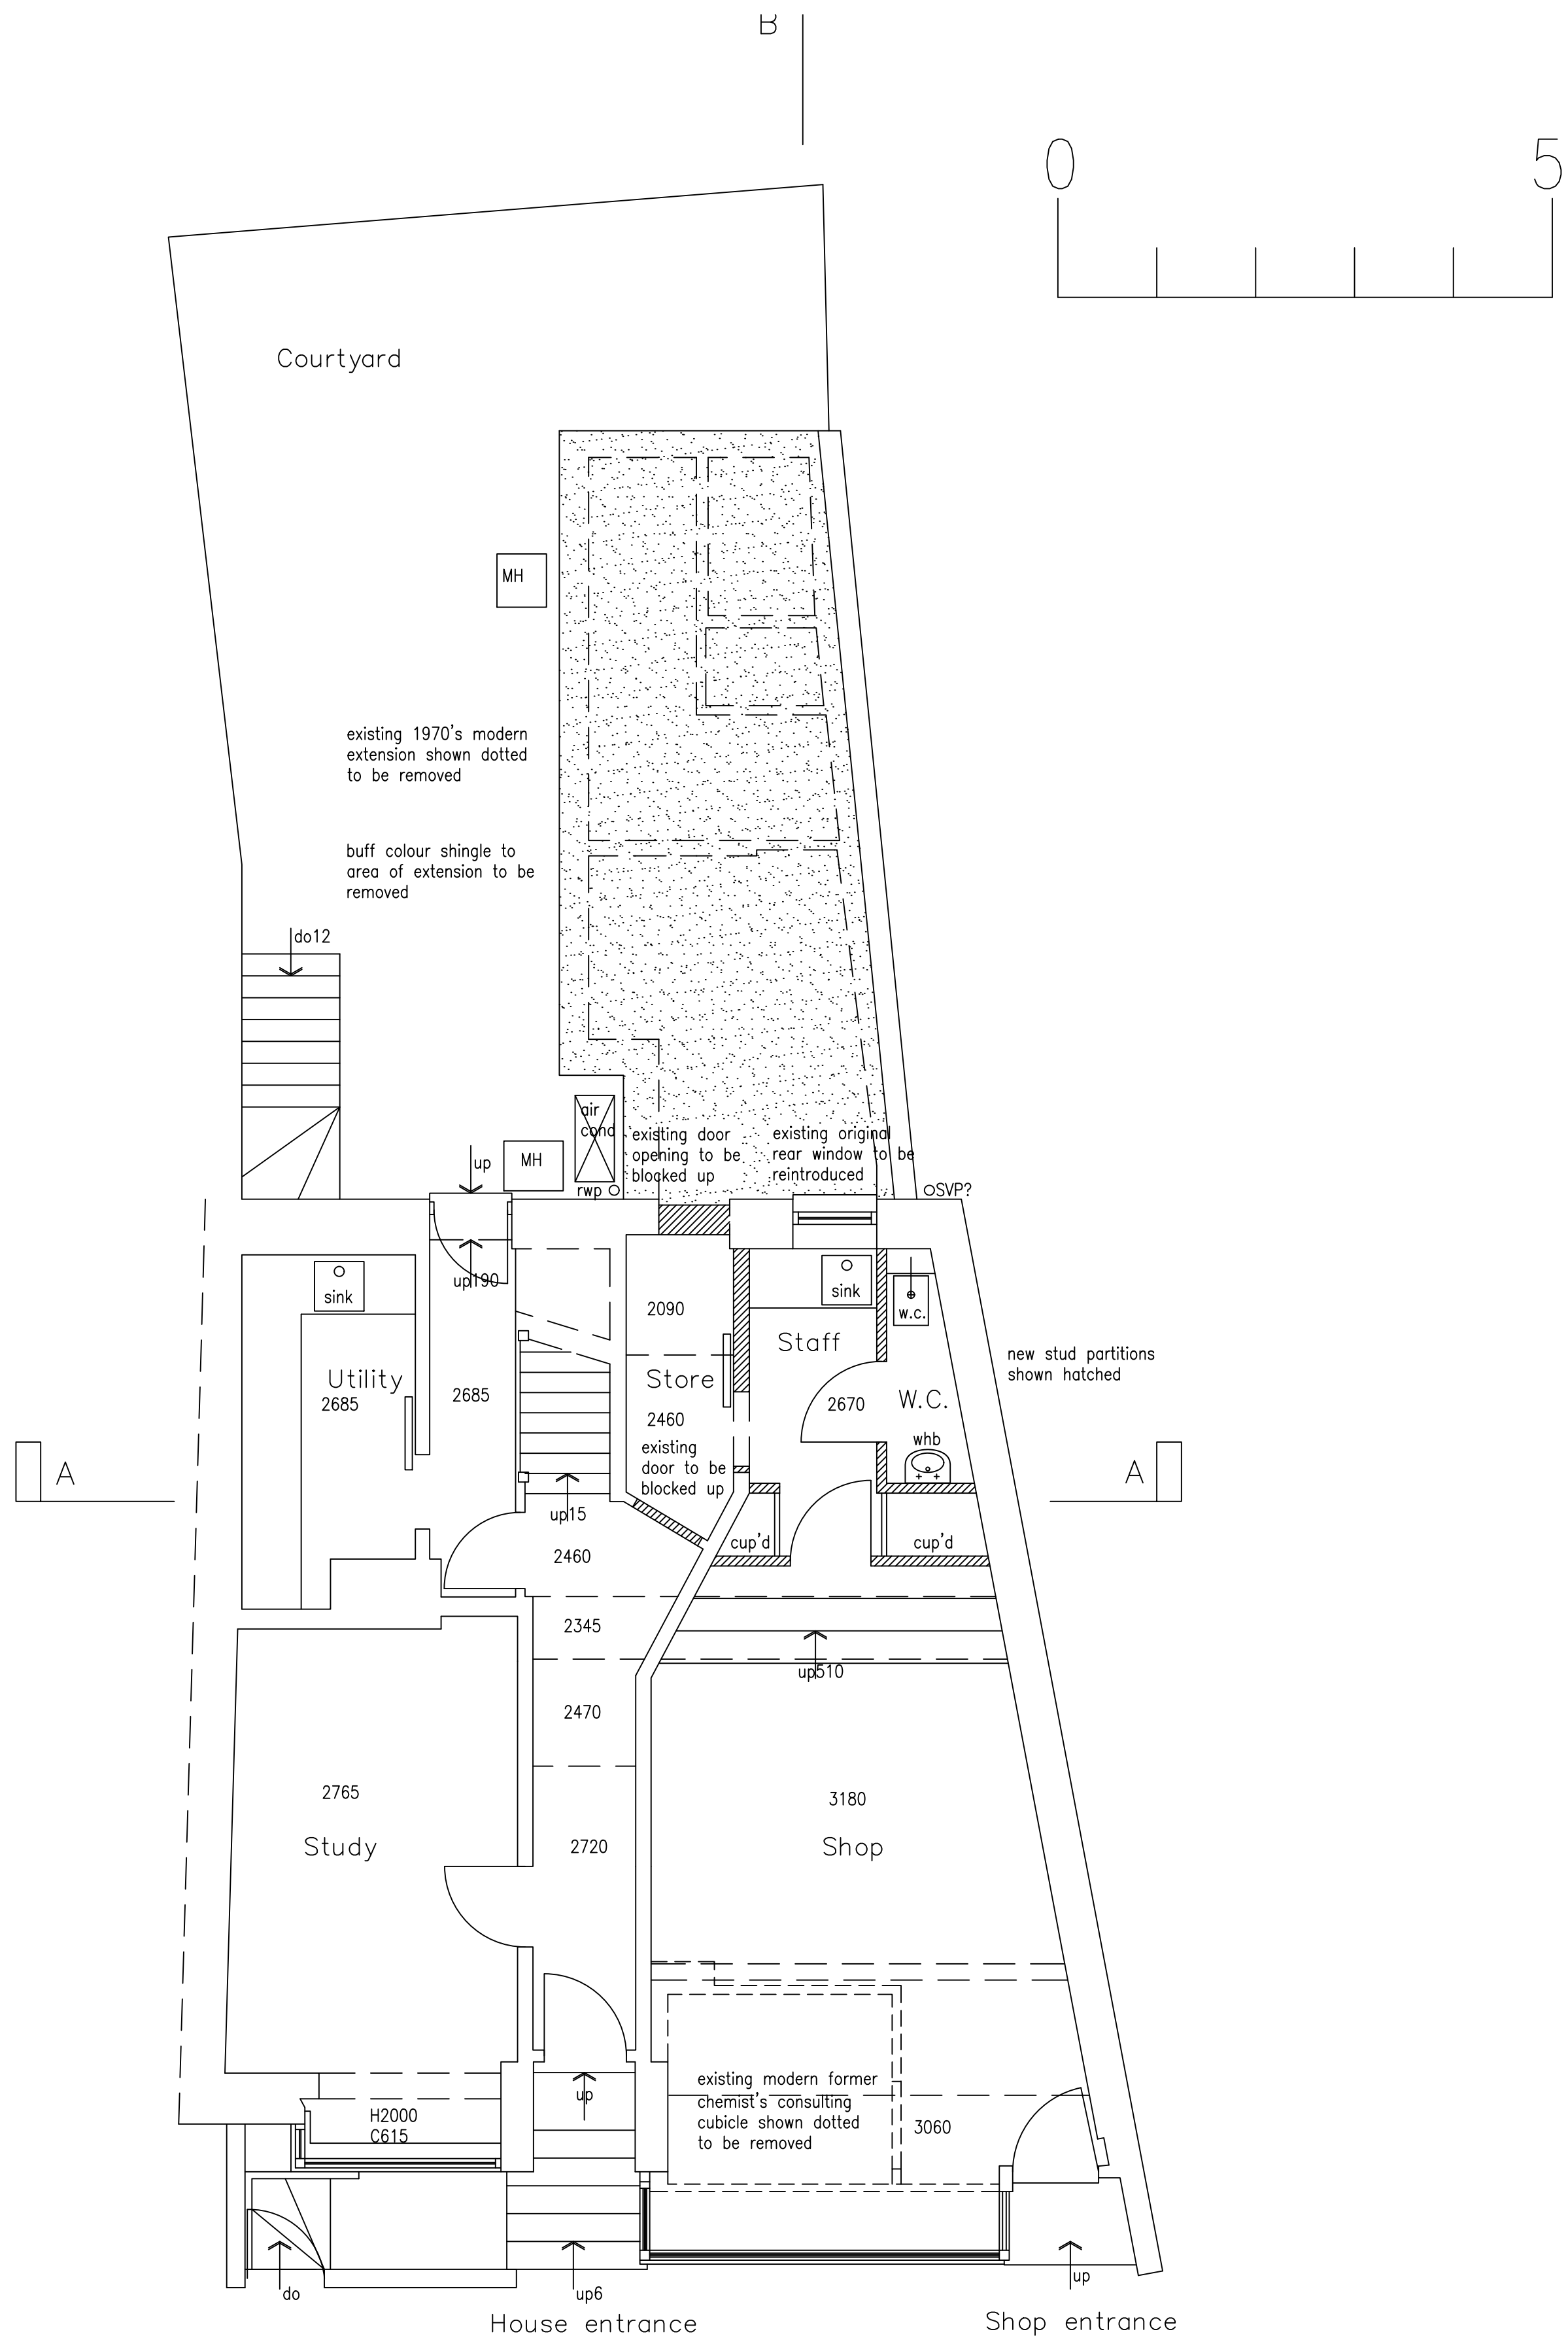

Ground Floor Plan as Proposed

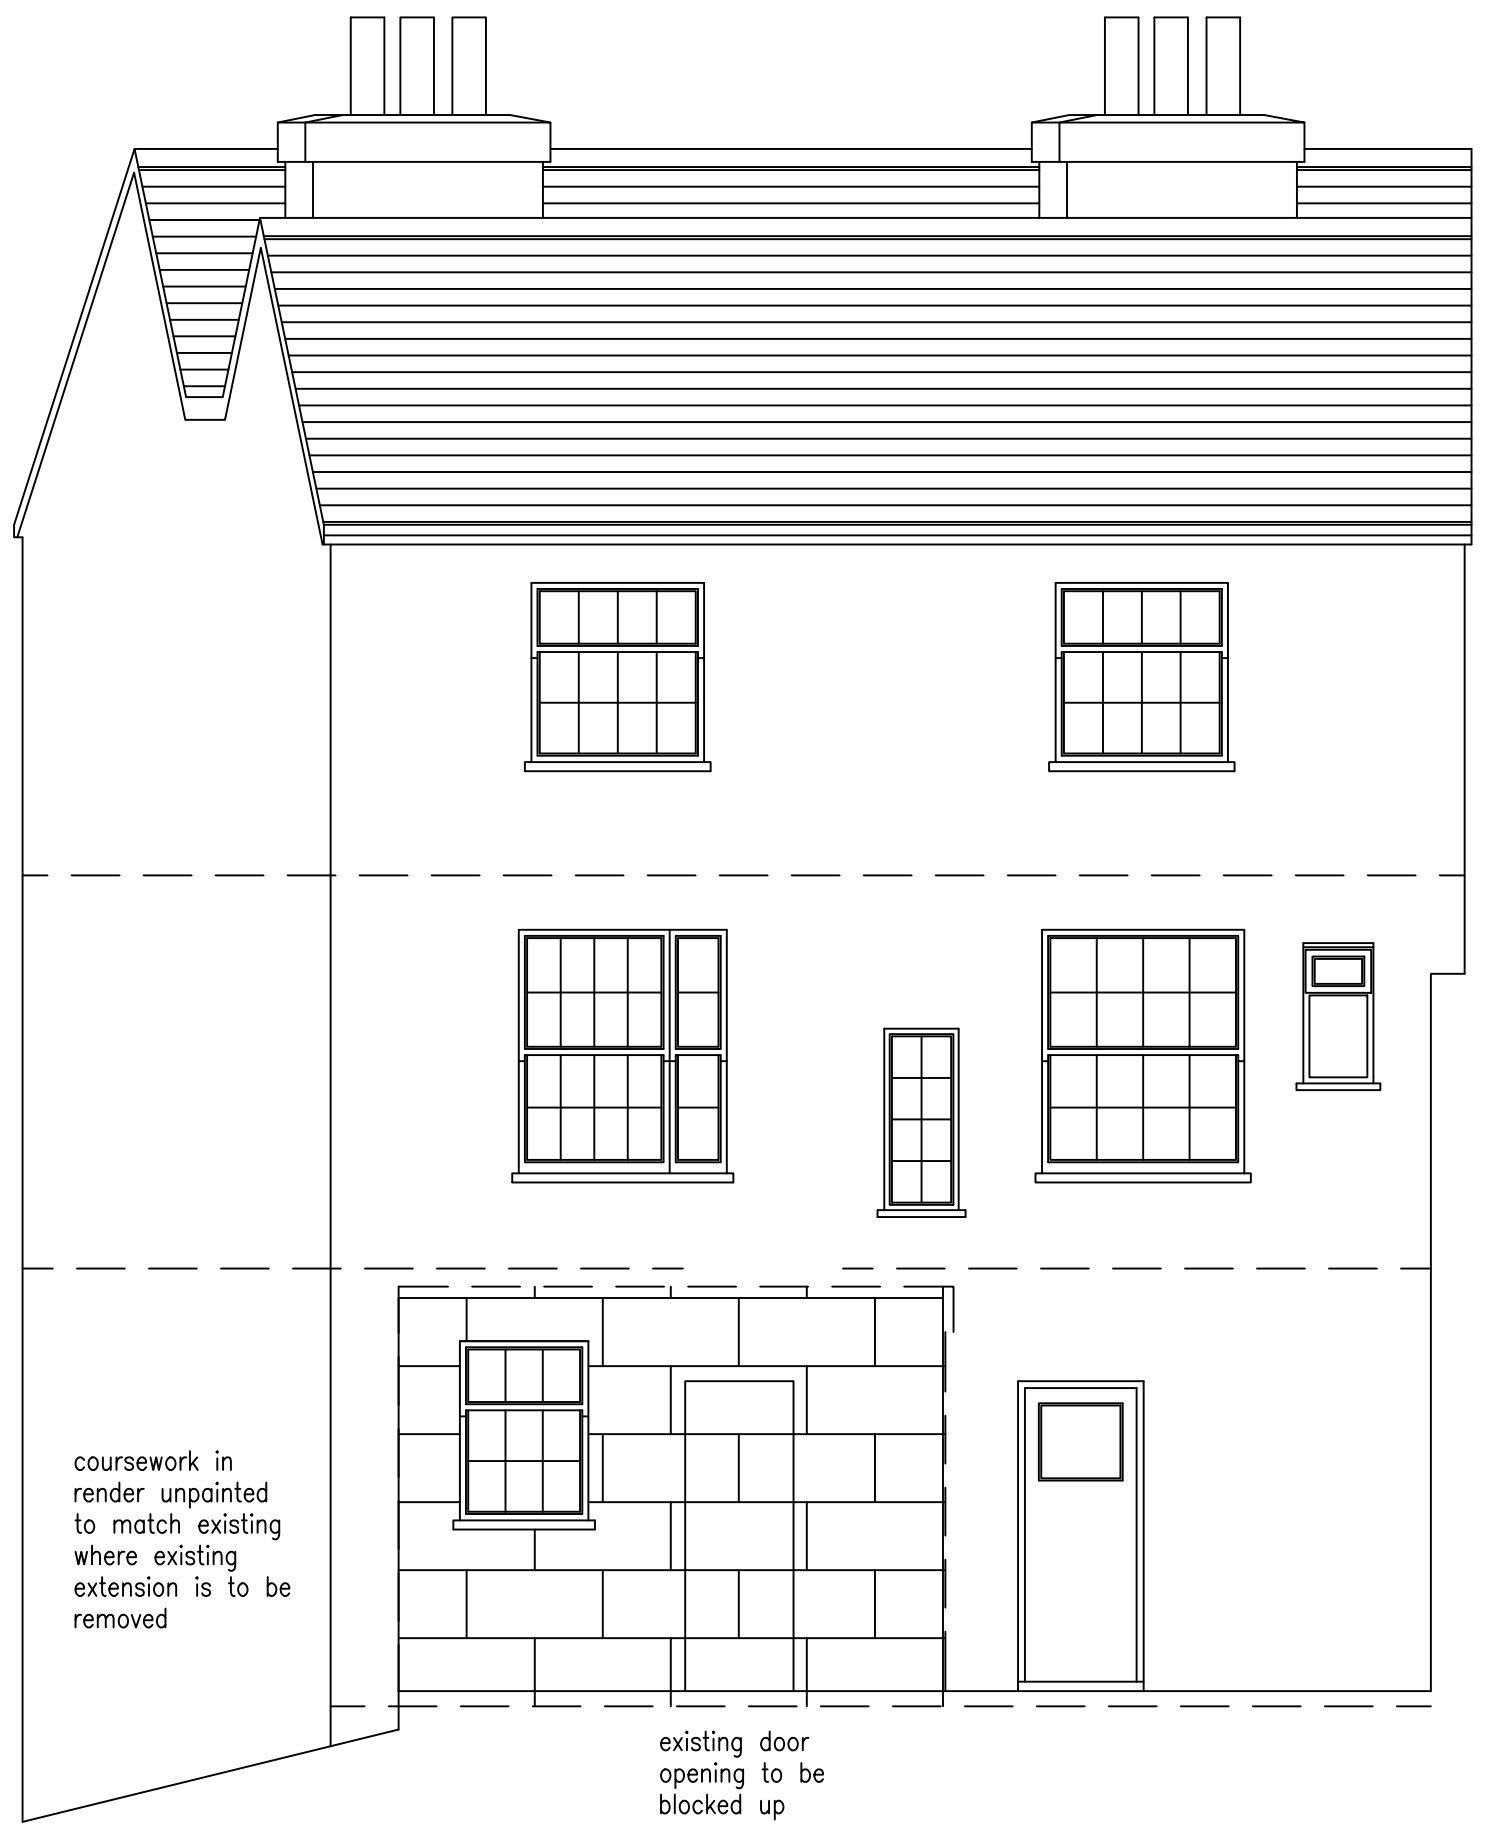

Rear Elevation Coursework as Proposed



Buff Colour Shingle to external area where rear extension is to be removed

NOTES
DO NOT SCALE OFF THIS DRAWING.

CHECK ALL DIMENSIONS ON SITE BEFORE ANY WORK IS COMMENCED.
ALL GOODS MATERIALS AND WORKMANSHIP MUST CONFORM WITH CURRENT BUILDING REGULATIONS, BRITISH STANDARDS AND CODES OF PRACTICE.

Rev	Date	By	Amendment

Client
Ms R Bryant

Site Address
**Heathfield House
11 High Street
Cuckfield
RH17 5JU**

Project
Proposed change of use of part of the ground floor to residential, removal of the rear extension and change of colour of the shop front and upper walls

Drawing Title
**Landscaping and Rear Elevation
Planning Conditions**

Date	Scale	Drawn By	JM
Jan 2026	1:50@A1	Checked By	JTM
Job No	Dwg No	Rev	
B.037.25	09	*	