





Front Elevation



Side Elevation

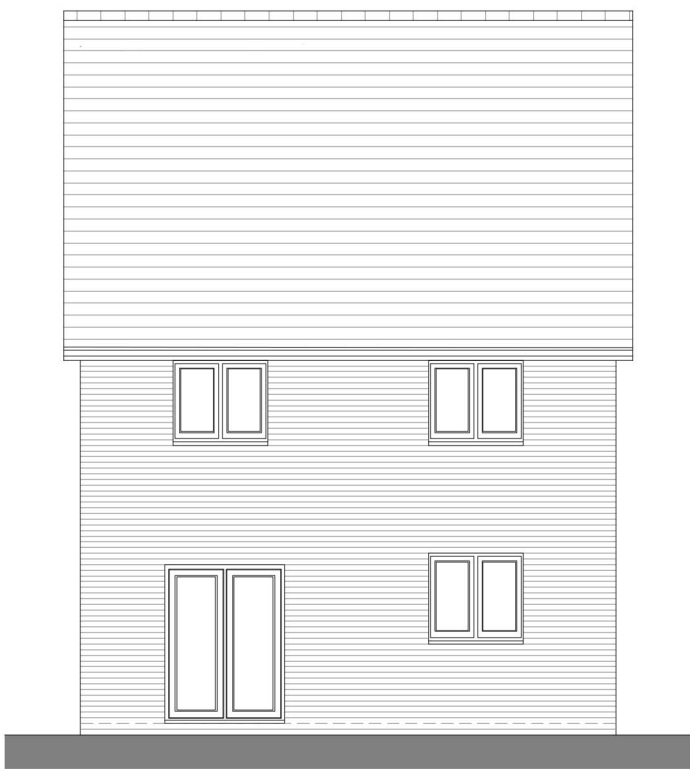


Rear Elevation

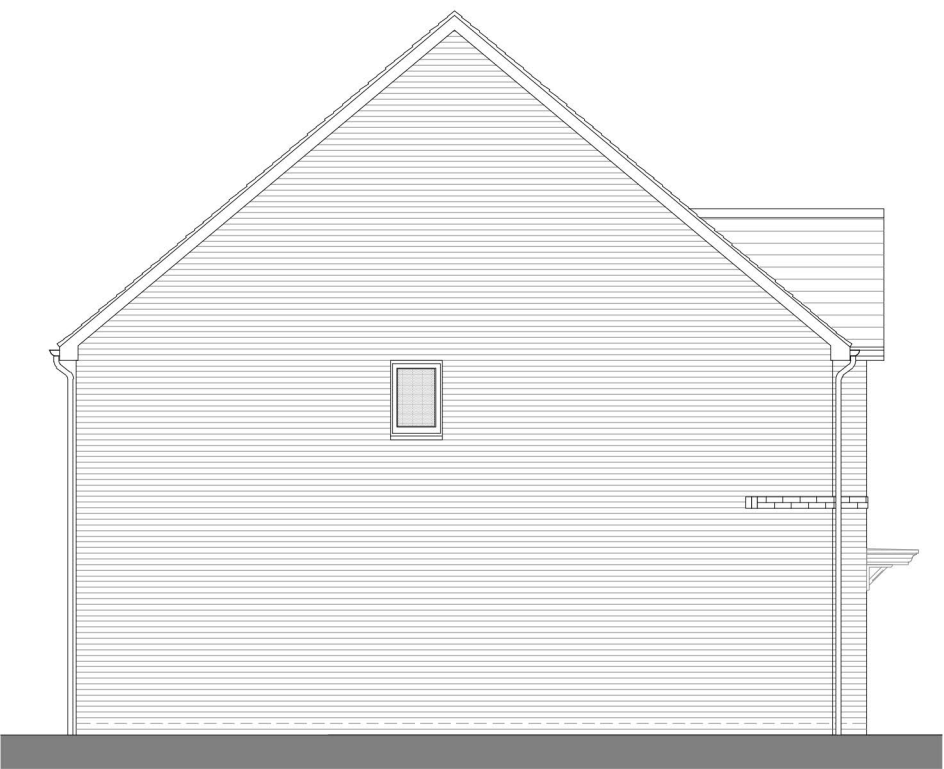

Side Elevation

PLOT No.
As Drawn - 75, 82, 83
Handed -

 

Romsey T:01794 367703		Rev	Description	Date	Au	Ch	Project Foxhole Farm, Bolney	
Portishead T:01275 407000							Drawing House Type Esher - Detached Elevations - Option 1 (Brick)	
London T:01794 367703							Client Cala Homes (South Home Counties)	
www.thrivearchitects.co.uk		A	Planning Issue	28.07.26	KLH	WWM	Job no. CALA250729	Date July 2026
							Dwg no. HT.ES.DET-e1	Rev. A
							Author KLH	Scale 1:100 at A3
							Checker	Office Romsey
							Status PLANNING	
							Client ref.	

This drawing is the copyright of Thrive Architects Ltd ©. All rights reserved. Ordnance Survey Data © Crown Copyright. All rights reserved. Licence No. 100007359. Permission is granted to scale from this drawing for the purposes of Local Authority Planning Applications only. For all other purposes DO NOT scale from this drawing. Contractors, sub-contractors and suppliers are to check all relevant dimensions and levels of the site and building before commencing any shop drawings or building work. Any discrepancies should be recorded to the Architect. Where applicable this drawing is to be read in conjunction with the Consultants' drawings / Clients' Construction Specification.

