




Front Elevation



Side Elevation

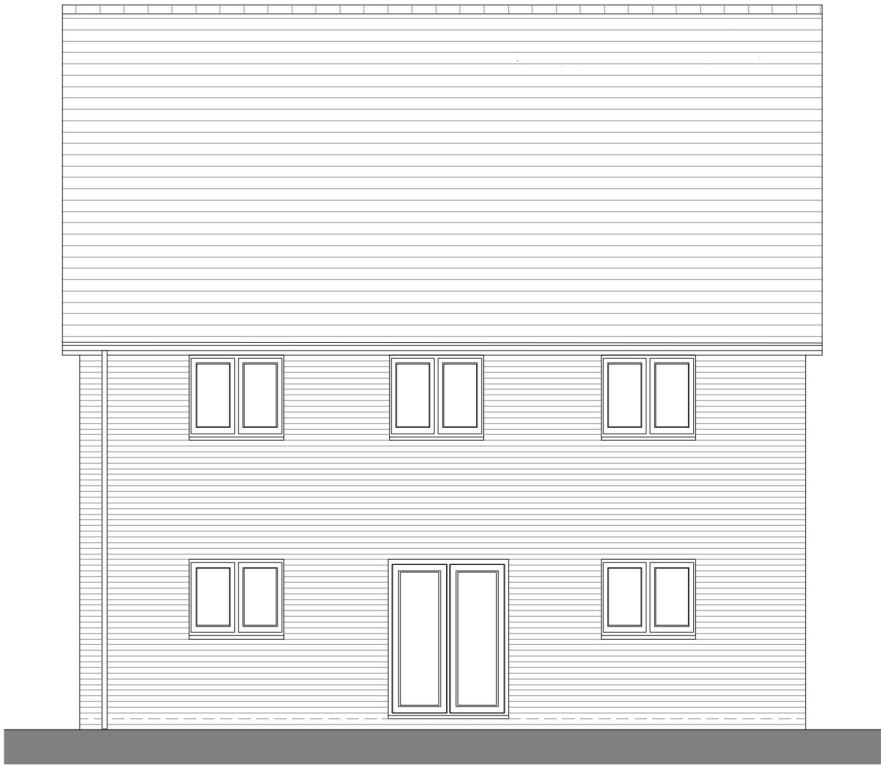

Rear Elevation



Side Elevation

scale 1:100
0 2m 4m 6m



PLOT No.
As Drawn - 80, 94
Handed -

Romsey T:01794 367703
Portishead T:01275 407000
London T:01794 367703
www.thrivearchitects.co.uk

Rev	Description	Date	Au	Ch
A	Planning Issue	28.07.26	KLH	WWM

This drawing is the copyright of Thrive Architects Ltd ©. All rights reserved. Ordnance Survey Data © Crown Copyright. All rights reserved. Licence No. 100007359. Permission is granted to scale from this drawing for the purposes of **Local Authority Planning Applications only**. For all other purposes DO NOT scale from this drawing. Contractors, sub-contractors and suppliers are to check all relevant dimensions and levels of the site and building before commencing any shop drawings or building work. Any discrepancies should be recorded to the Architect. Where applicable this drawing is to be read in conjunction with the Consultants' drawings / Clients' Construction Specification.

Project	Foxhole Farm, Bolney		
Drawing	House Type - Wayfaring - Detached Elevations - Option 1 (Brick)		
Client	Cala Homes (South Home Counties)		
Job no.	CALA250729	Date	July 2026
Dwg no.	HT.WF.e1	Rev.	A
Author	KLH	Checker	Scale 1:100 at A3
Status	PLANNING	Office	Romsey
Client ref.			

