
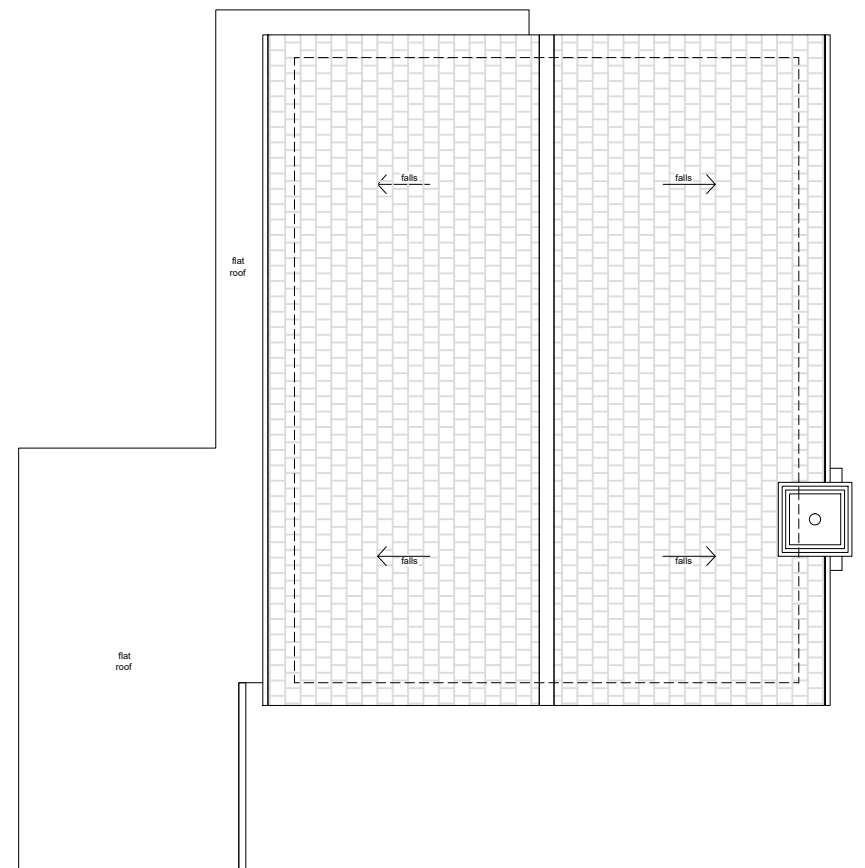
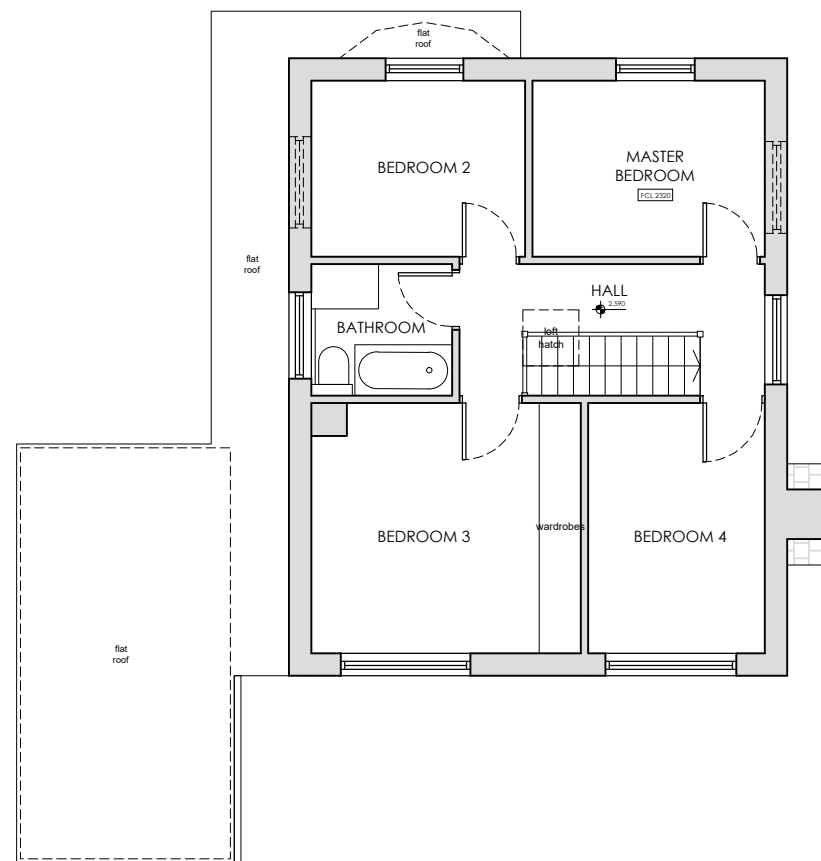


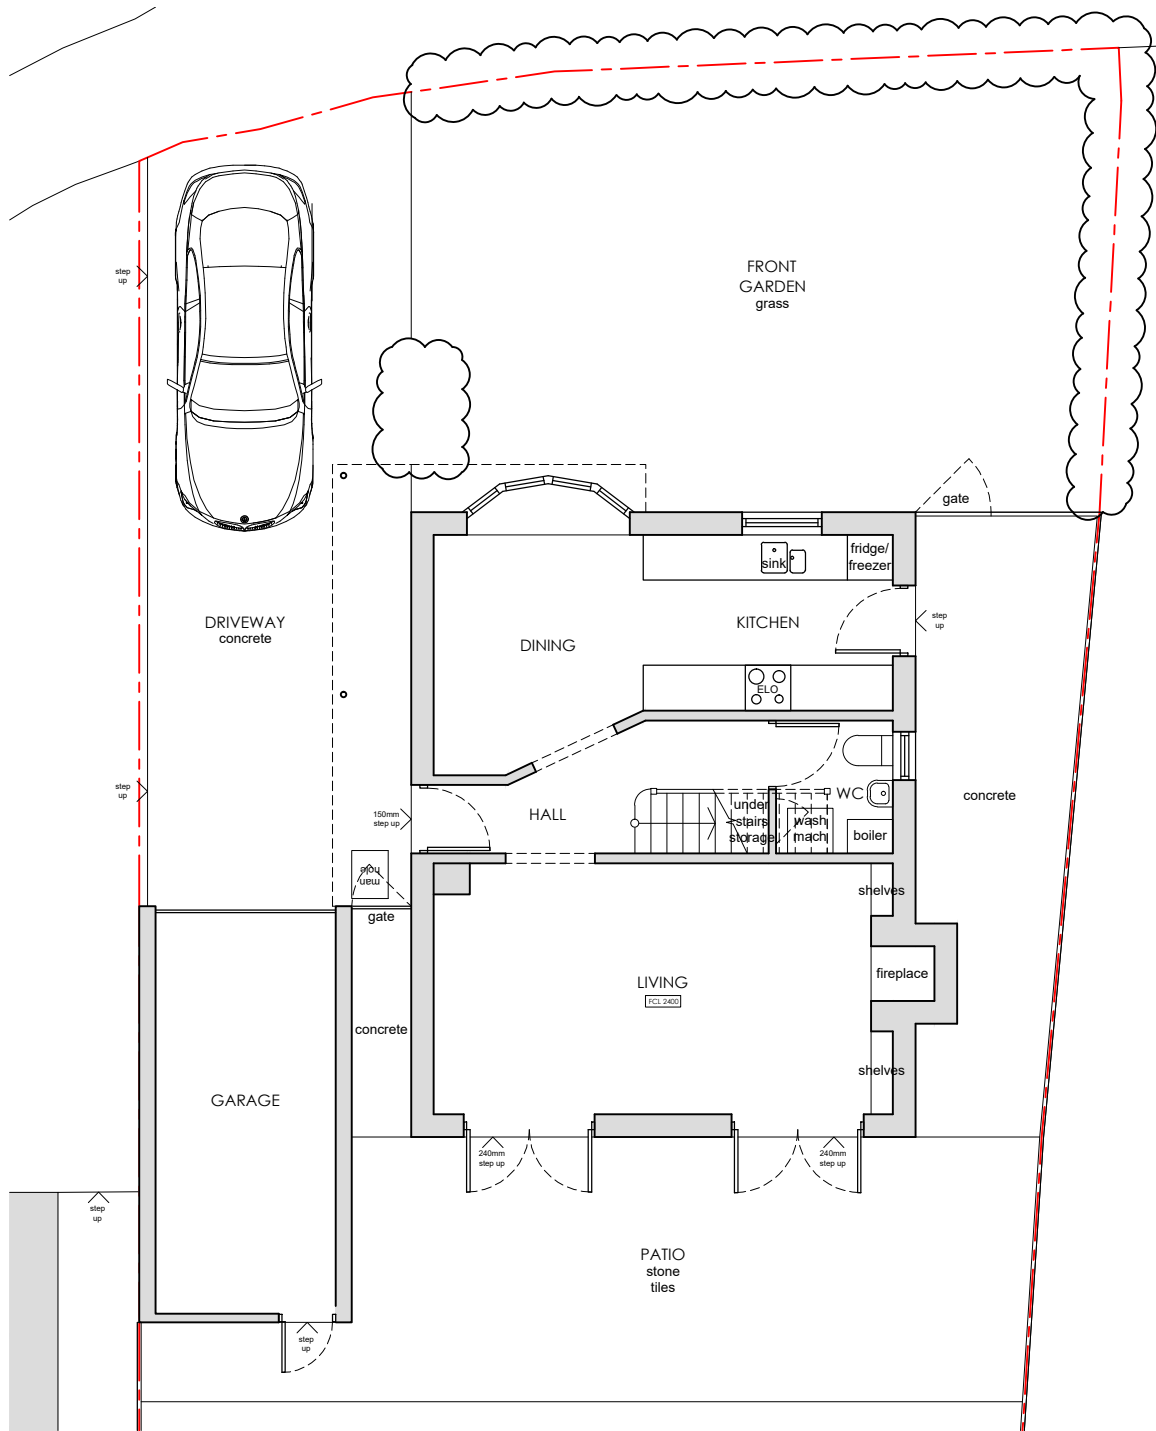

1

EXISTING GROUND FLOOR PLAN

SCALE 1:100

2

EXISTING FIRST FLOOR PLAN

SCALE 1:100

3

EXISTING ROOF PLAN

SCALE 1:100



EXISTING

REVISIONS

STATUS
EXISTING

PROJECT
1 COLLINGWOOD CLOSE

TITLE
EXISTING PLANS

SCALE
1:100

DATE
2025.11.12

DRAWING NUMBER
002

REV
*

VICTORIA MUSTARD ARCHITECT

135 Crawley Down Road, Felbridge, East Grinstead RH19 2PS
Mob 07779 245 093 vicki@victoriarmustardarchitects.com