



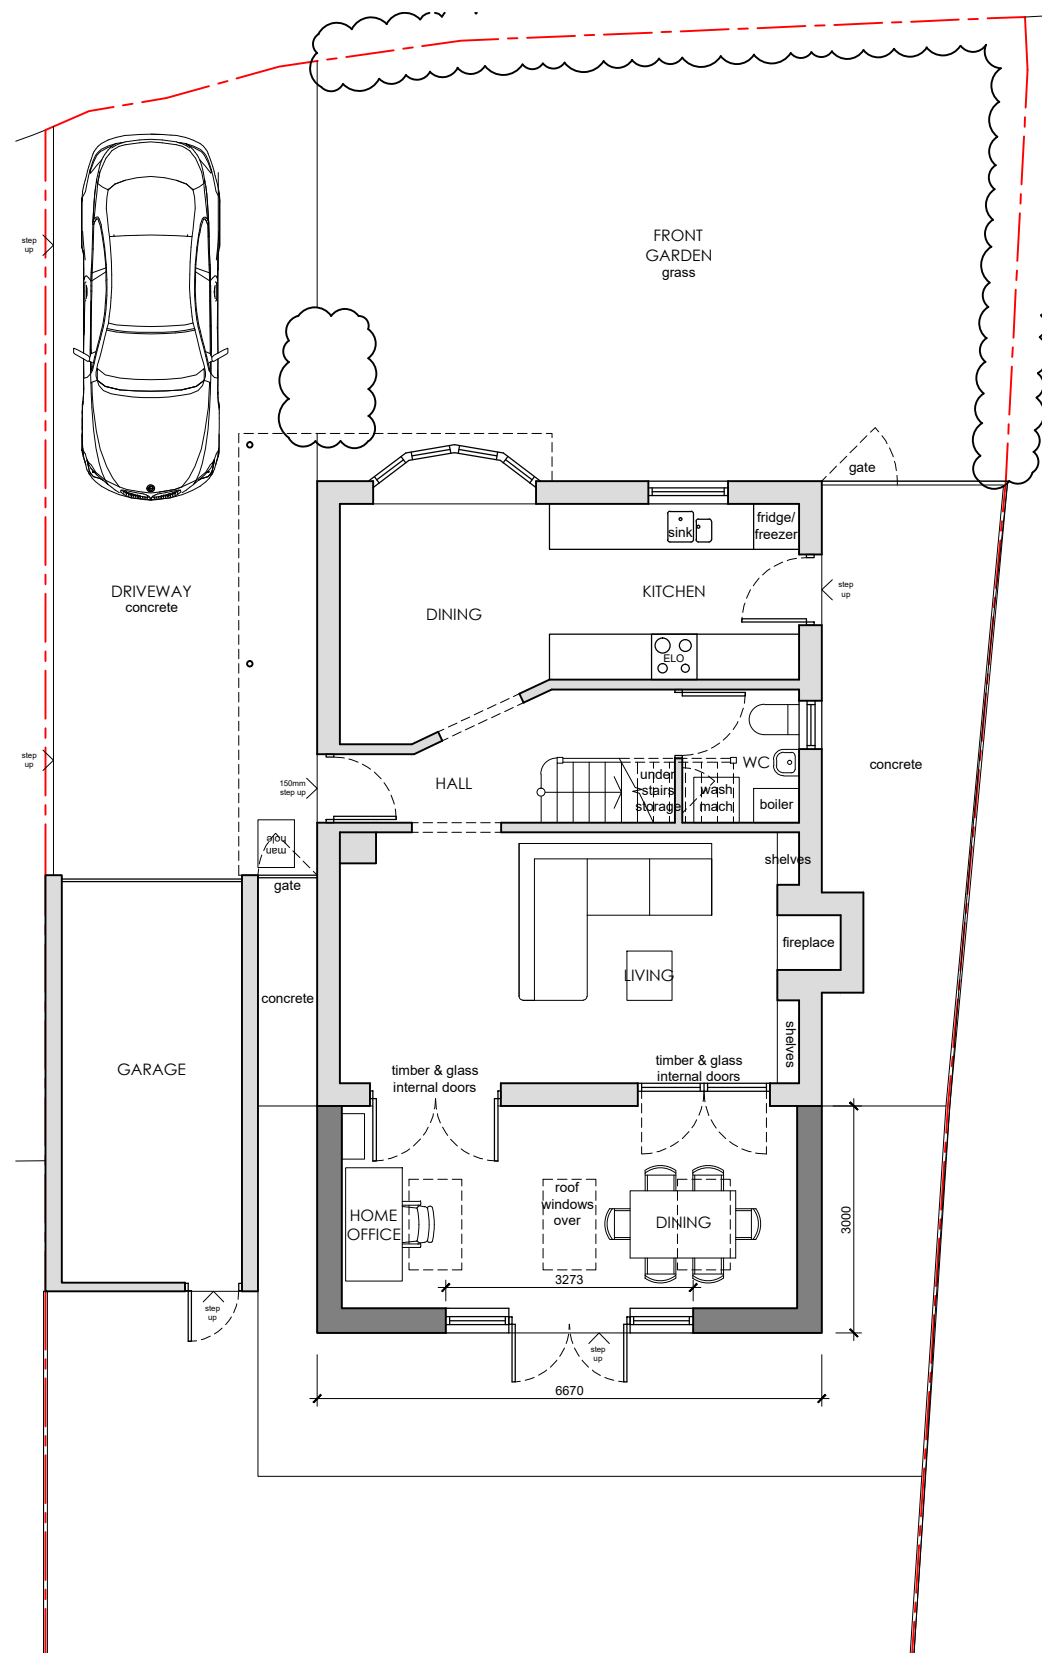


1 PROPOSED GROUND FLOOR PLAN

SCALE 1:100

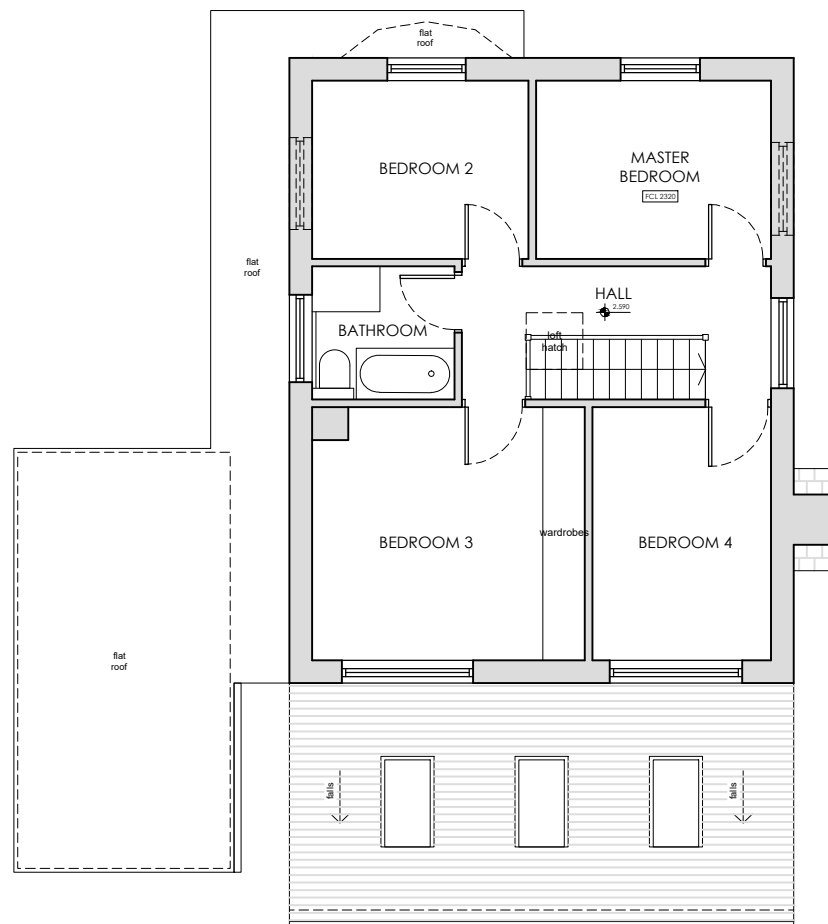

2 PROPOSED FIRST FLOOR PLAN

SCALE 1:100

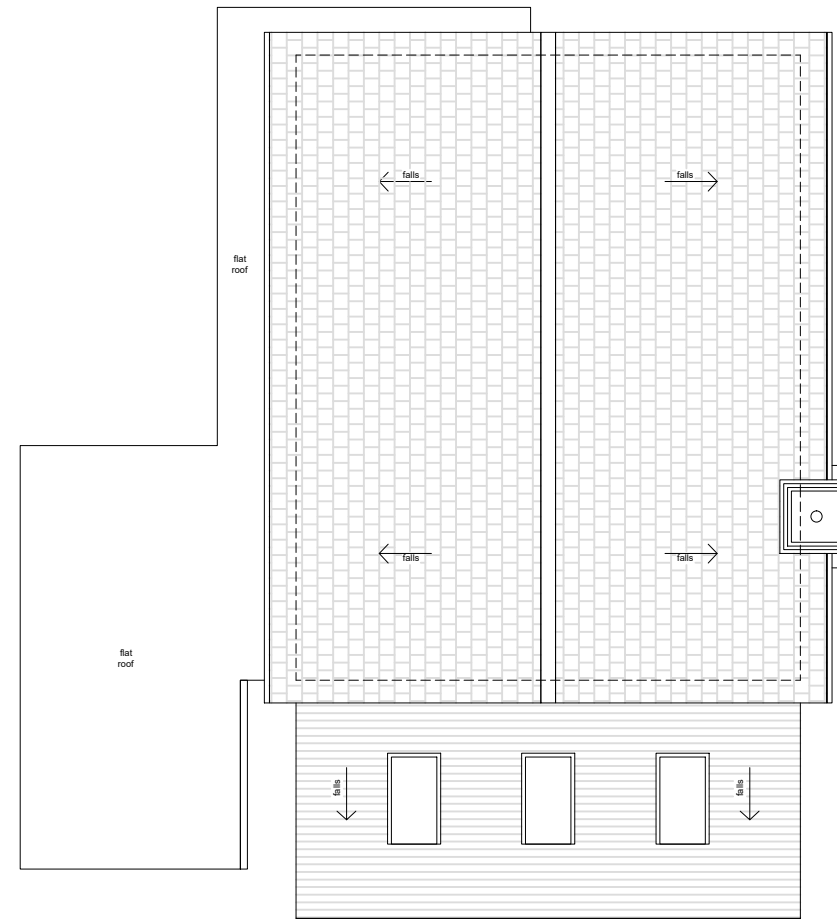

2 PROPOSED ROOF PLAN

SCALE 1:100



EXISTING
PROPOSED

REVISIONS

STATUS
PROPOSED

PROJECT
1 COLLINGWOOD CLOSE

TITLE
PROPOSED PLANS

SCALE
1:100

DATE
2025.11.12

DRAWING NUMBER
201

REV
*

VICTORIA MUSTARD ARCHITECT

135 Crawley Down Road, Felbridge, East Grinstead RH19 2PS
Mob 07779 245 093 vicki@victoriarmustardarchitects.com