


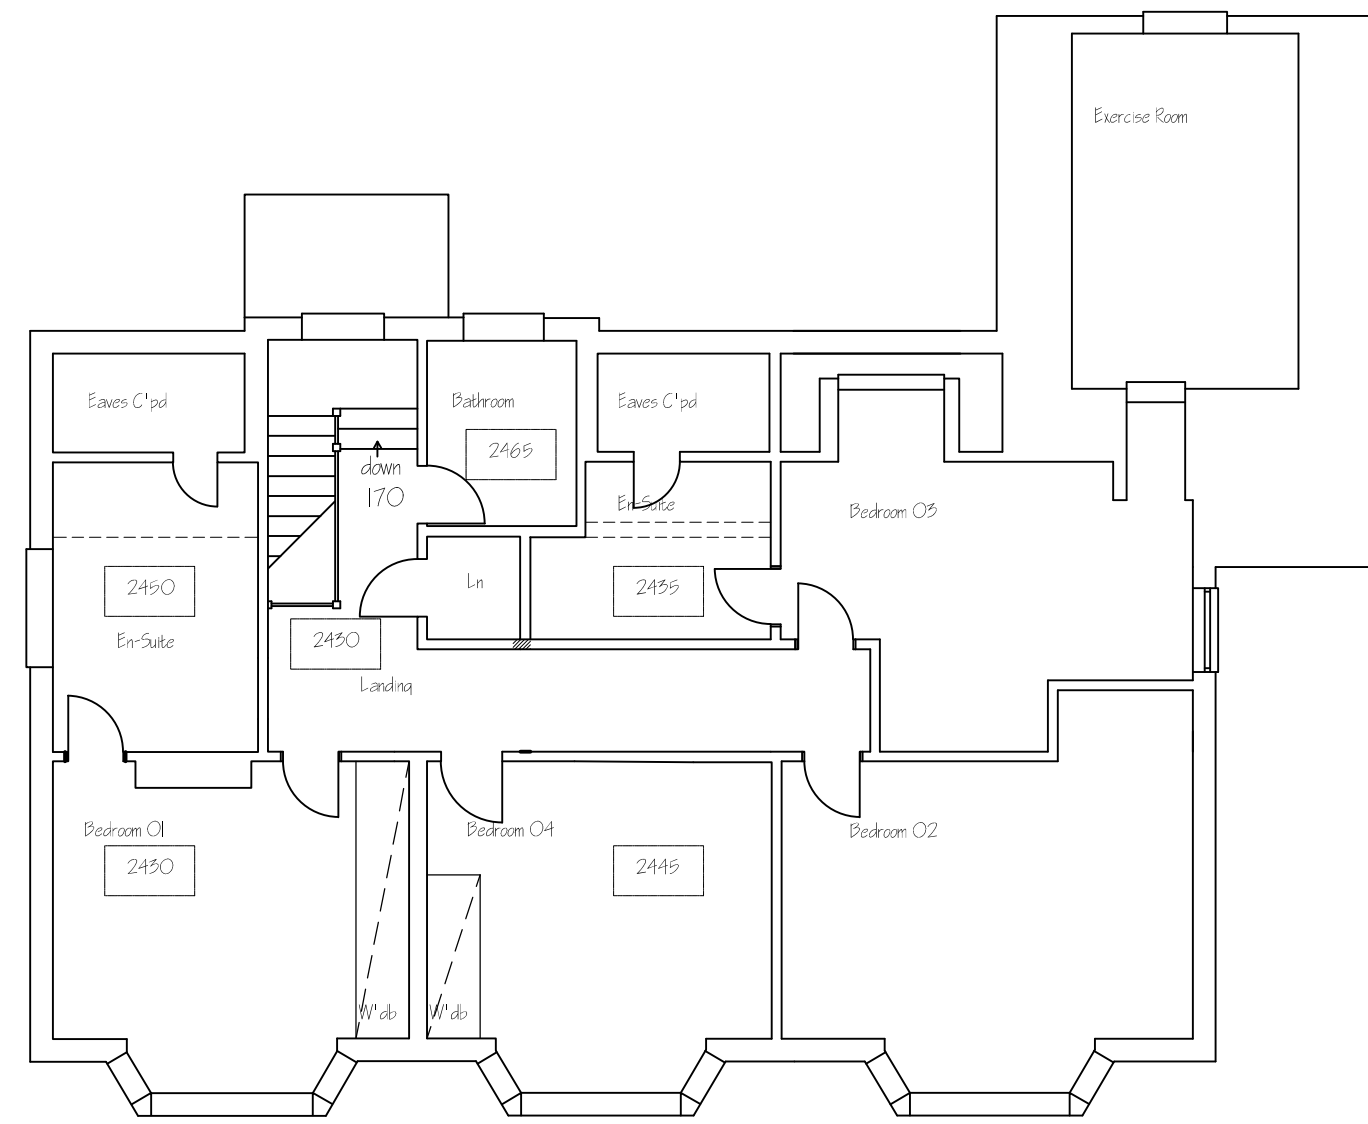


EXISTING FIRST FLOOR PLAN




EXISTING FRONT ELEVATION




EXISTING REAR ELEVATION

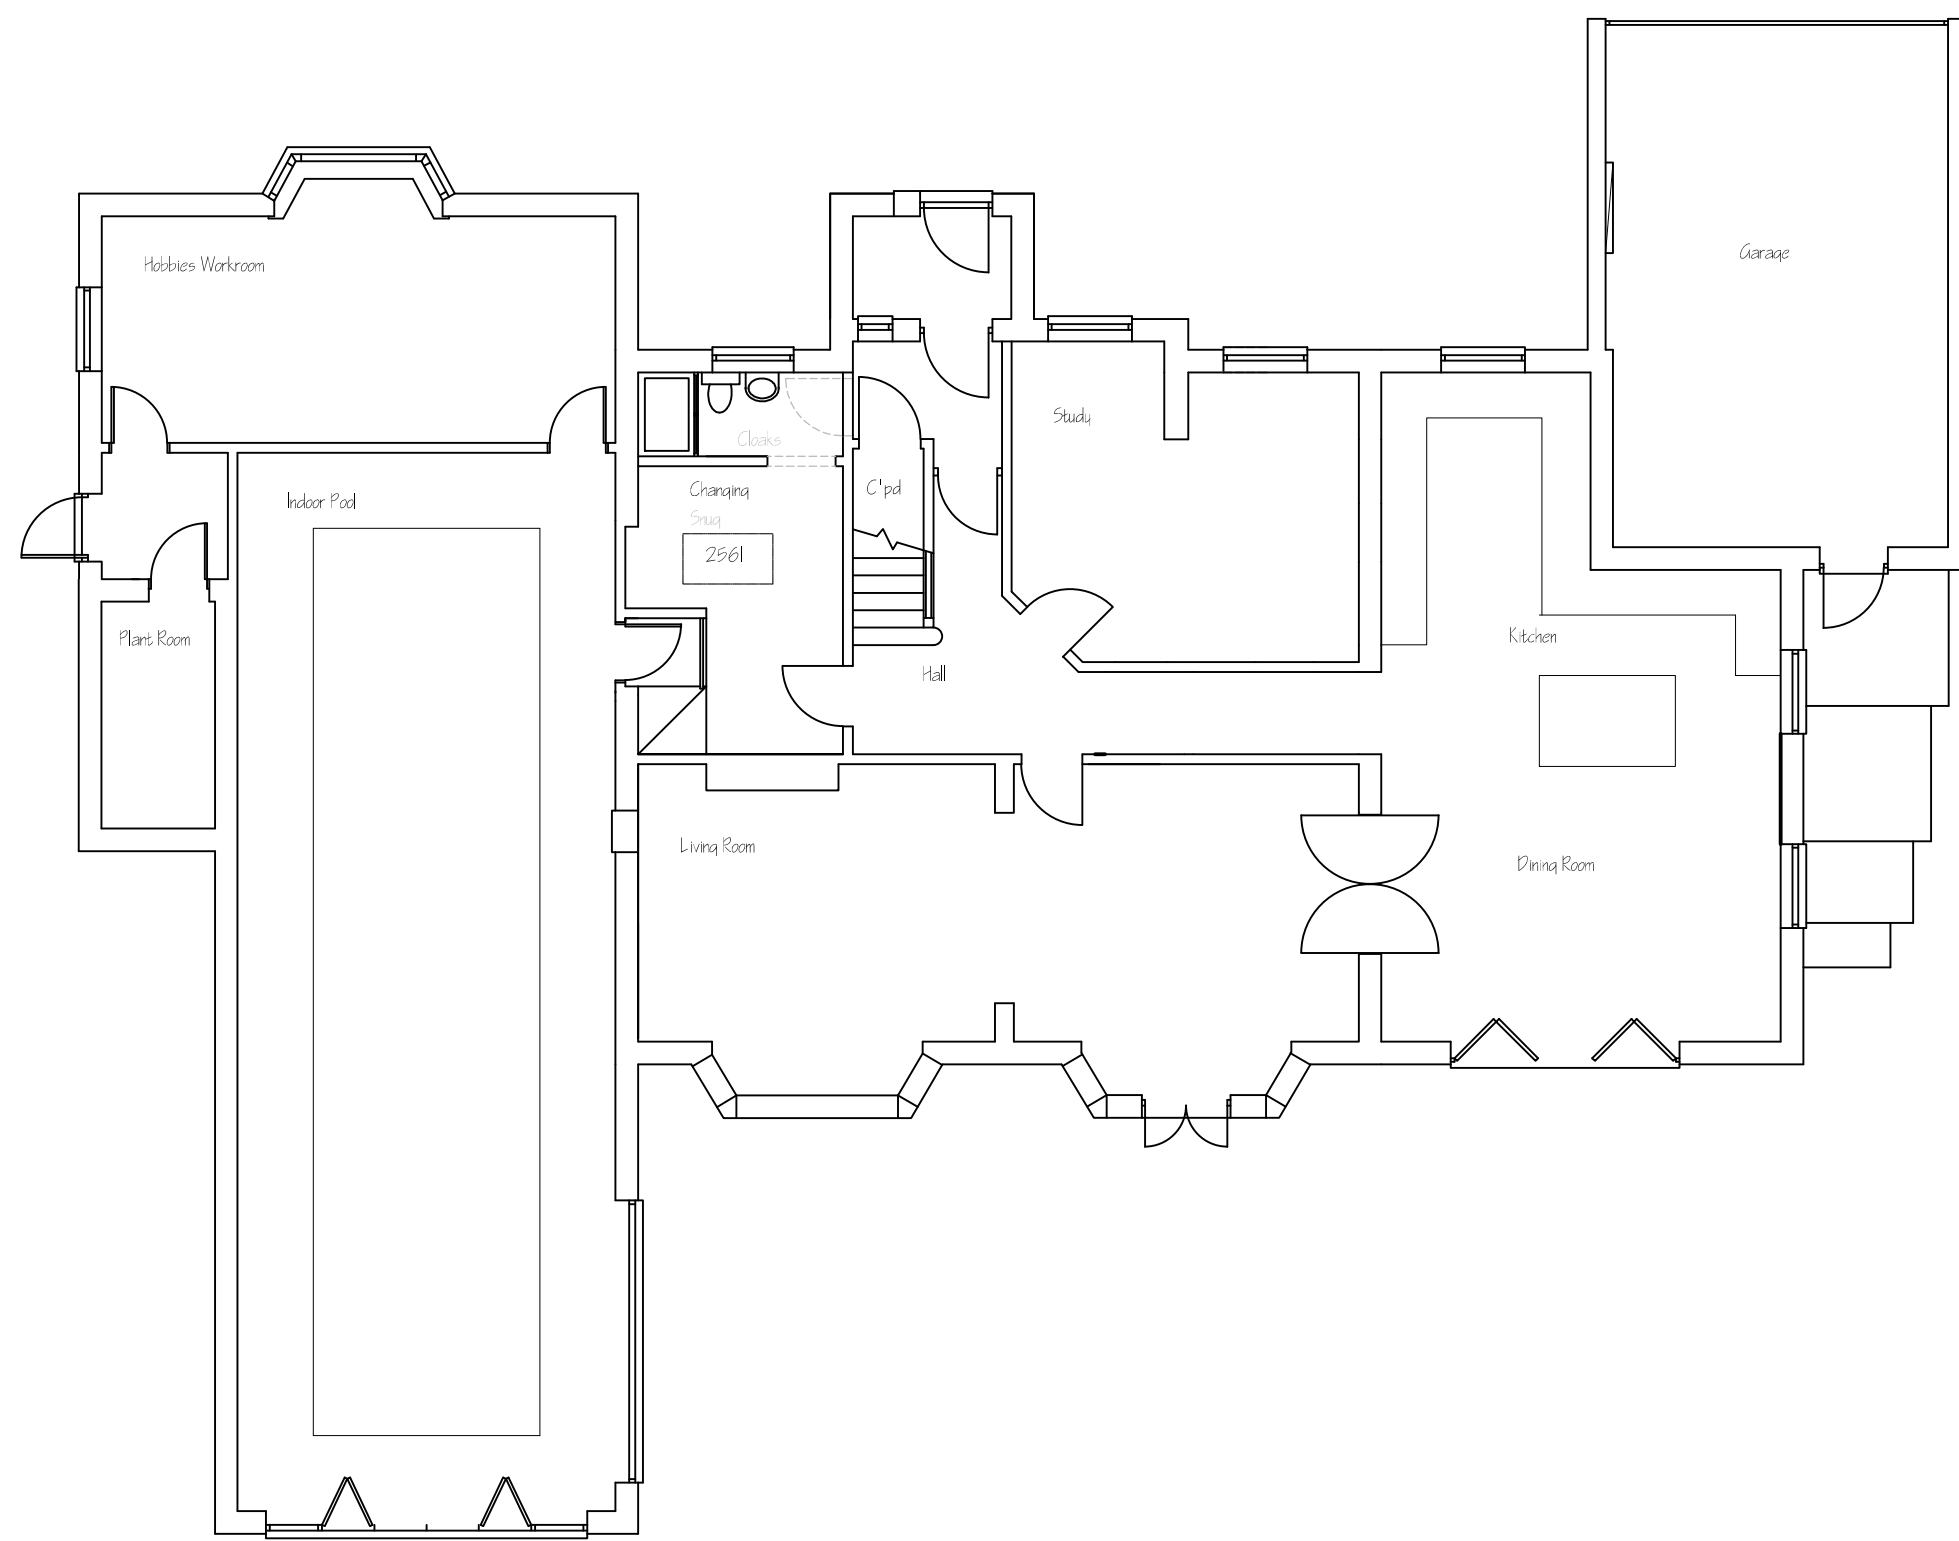

EXISTING GROUND FLOOR PLAN

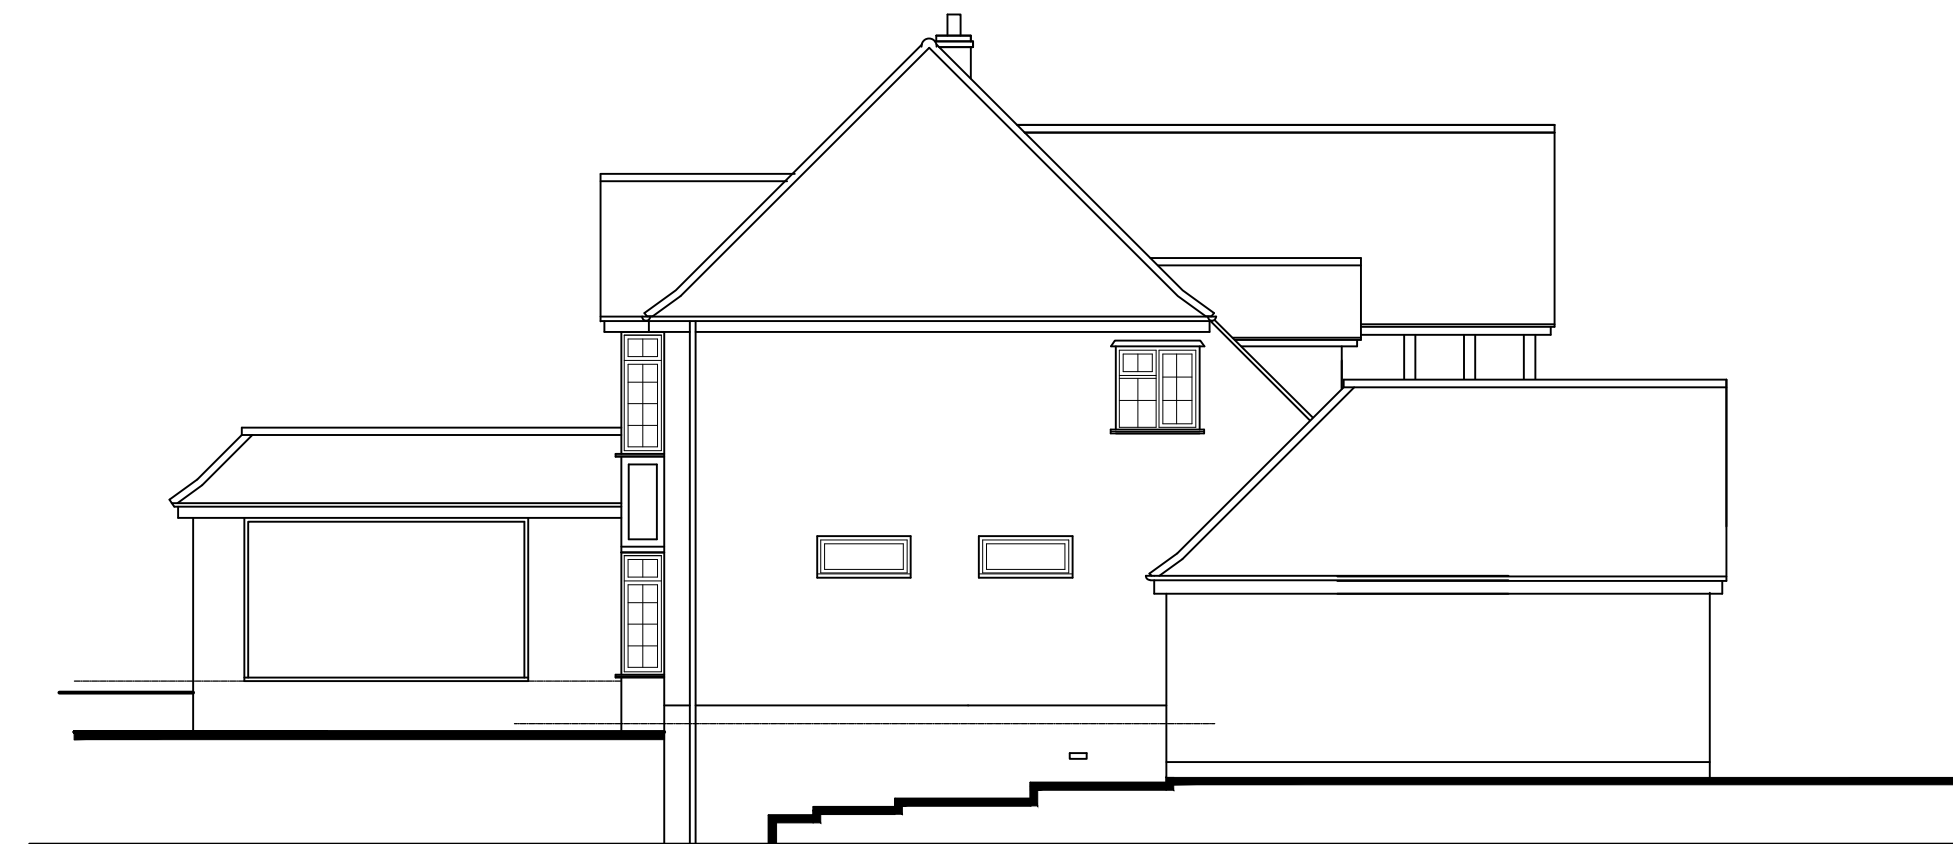

EXISTING SIDE ELEVATION

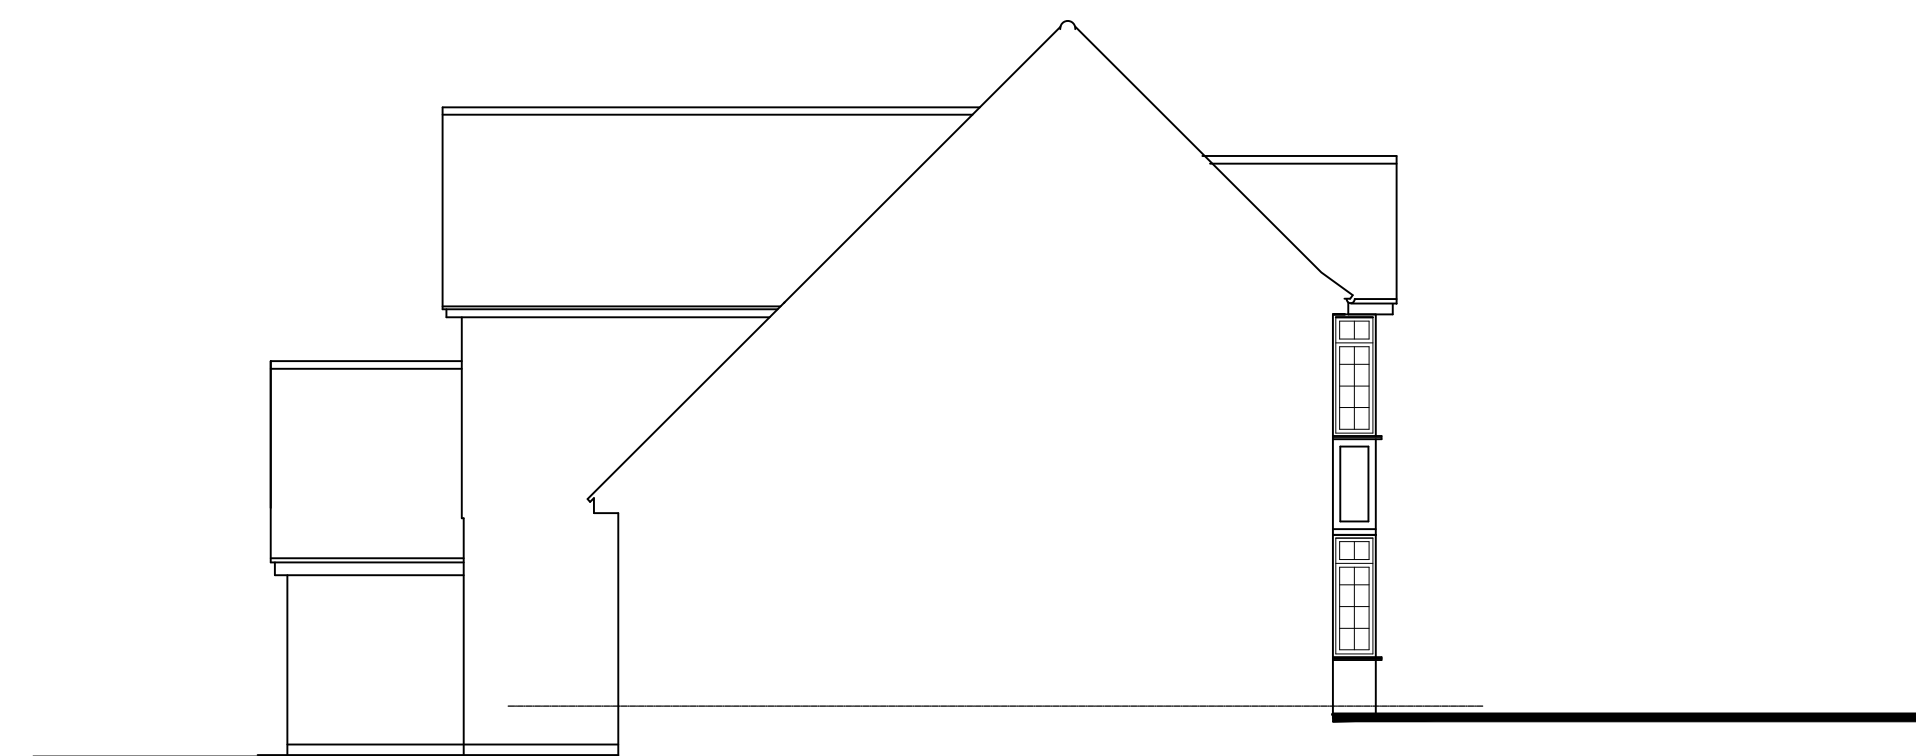

EXISTING SIDE ELEVATION

Project
Proposed Extension & Alterations
Oldlands
Oldlands Avenue, Balcombe
West Sussex, RH17 6LP

Drawing

Existing Floor Layouts and Elevations

 Architects & Planning Consultants
Clock Tower House, Lewes Road
Lindfield, West Sussex. RH16 2LH
Telephone 01444 - 484711

Client

Mr & Mrs L Thomsett

Drawing no.	date	scale	drawn
2224.M501	Oct 24	1:100	GRM
revisions			

©THE CONTRACTOR SHOULD CHECK ALL DIMENSIONS ON SITE.
NO DIMENSIONS TO BE SCALED FROM DRAWINGS.
IT IS THE CONTRACTORS RESPONSIBILITY TO ENSURE COMPLIANCE
WITH BUILDING REGULATIONS.