


# PRELIMINARY

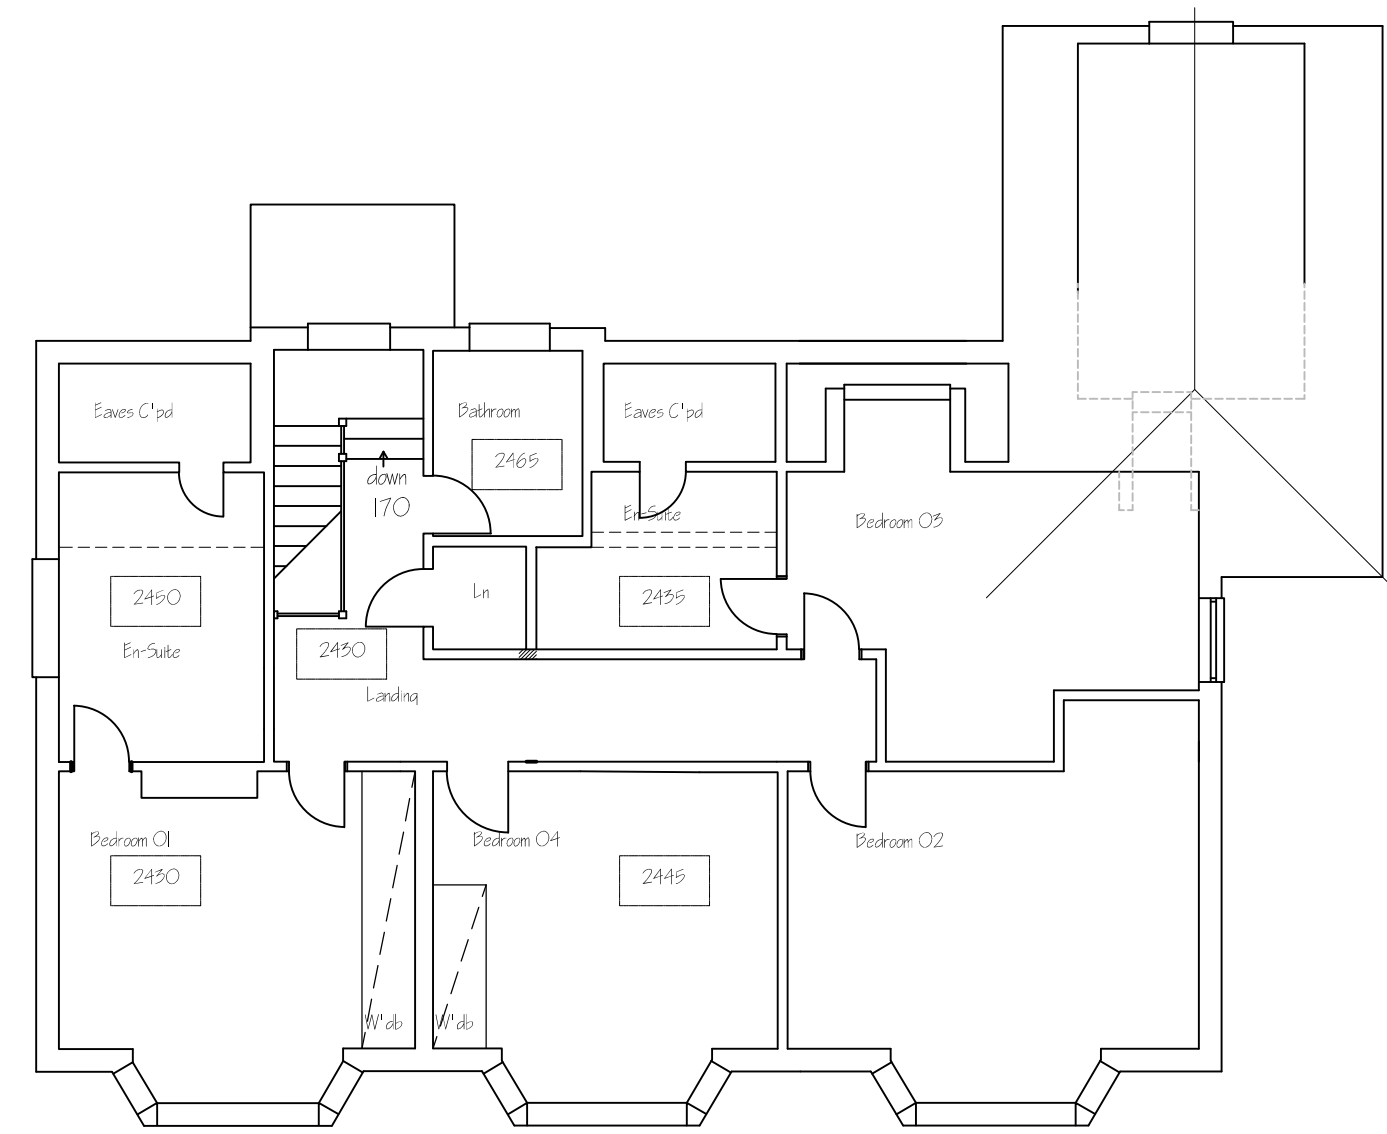


PROPOSED FIRST FLOOR PLAN




PROPOSED FRONT ELEVATION




PROPOSED REAR ELEVATION

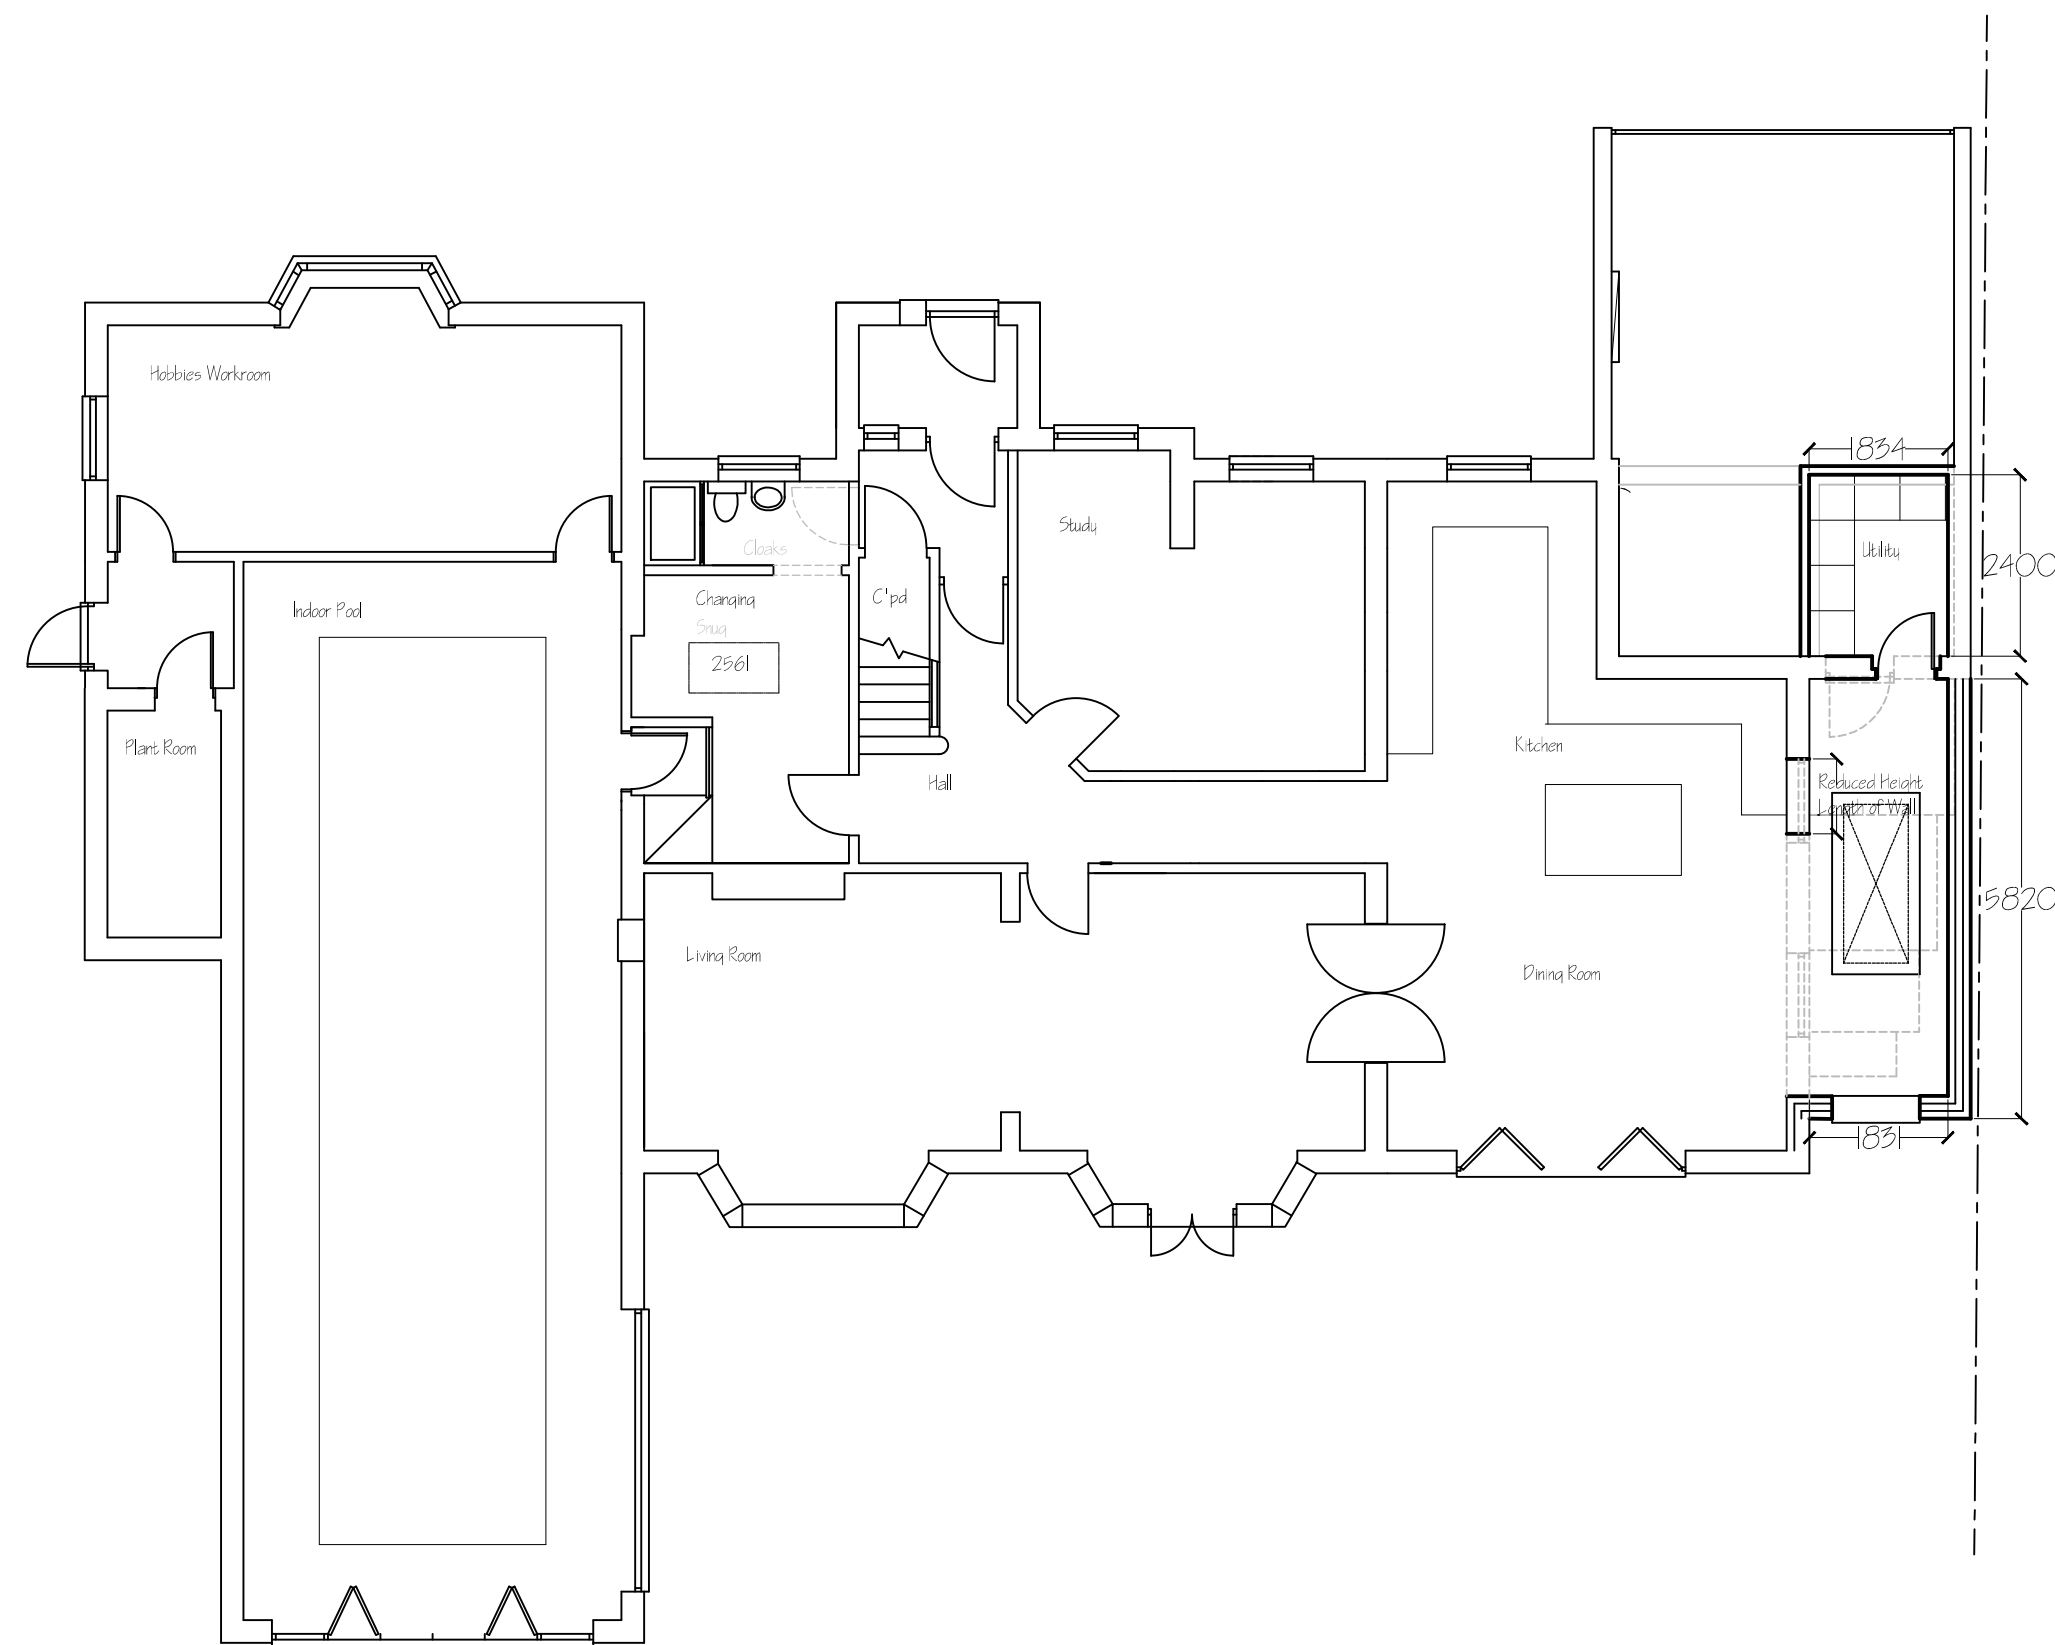

PROPOSED GROUND FLOOR PLAN

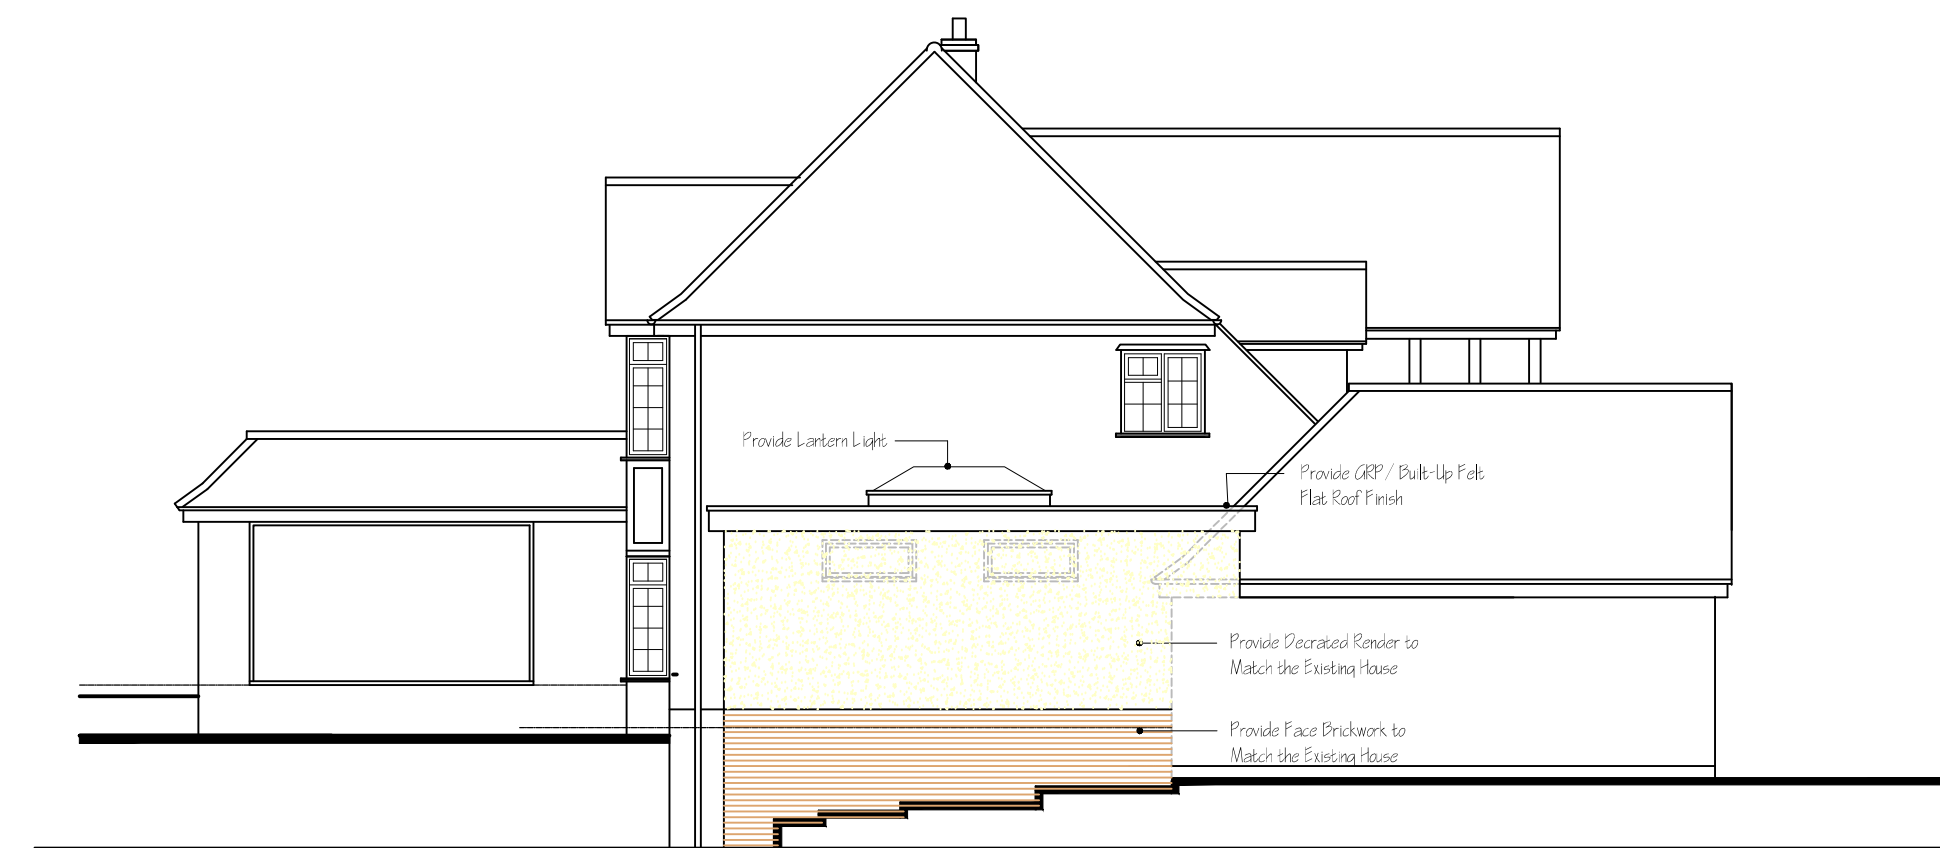

PROPOSED SIDE ELEVATION

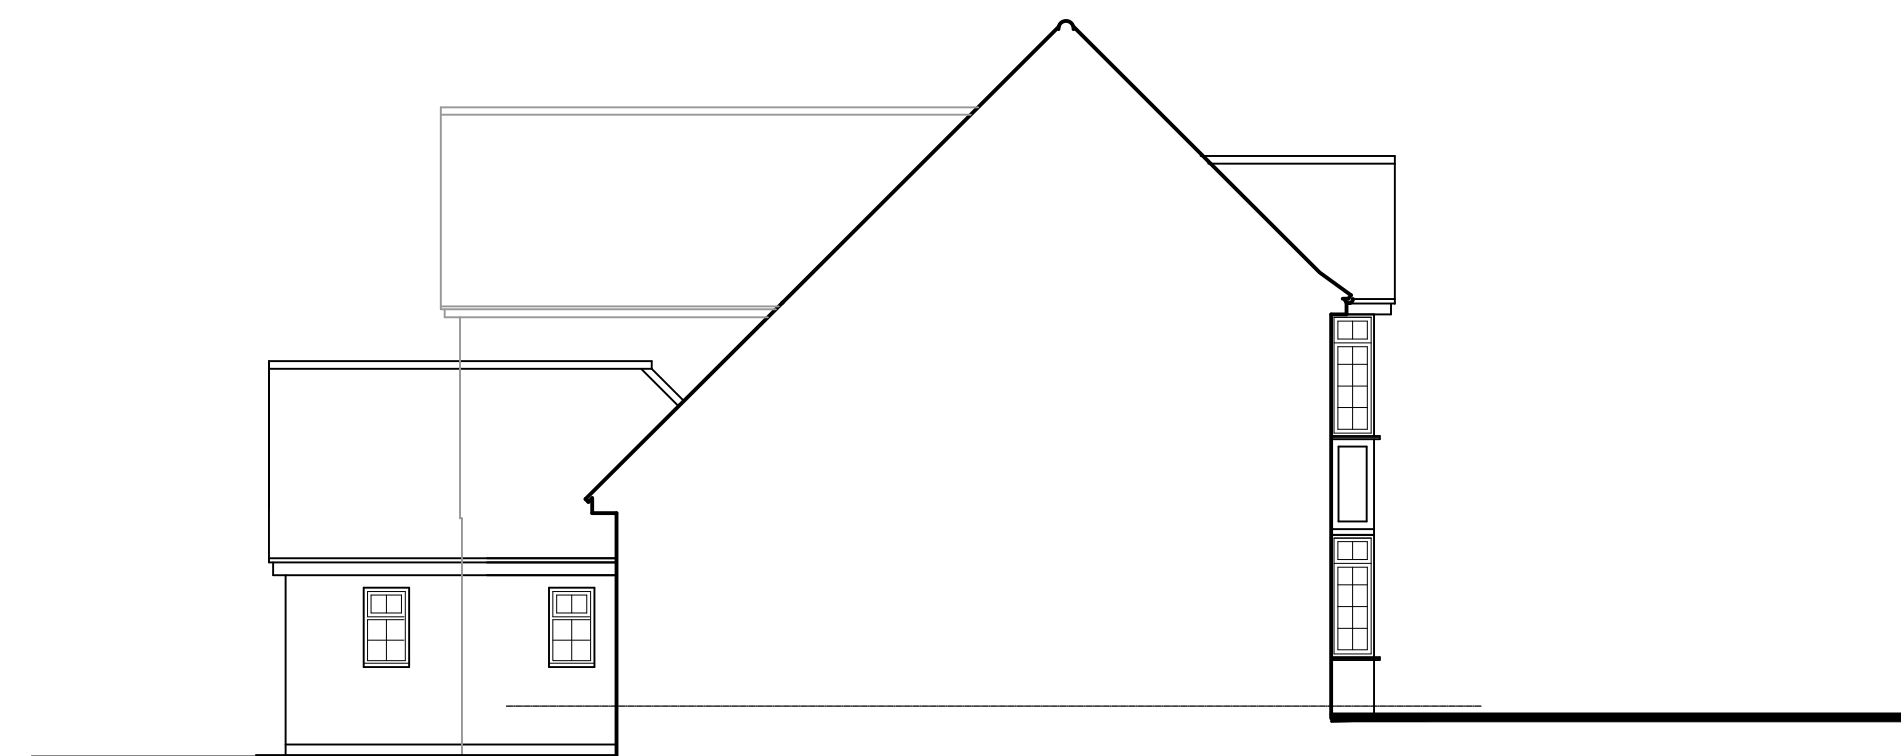

PROPOSED SIDE ELEVATION

Project Proposed Extension & Alterations  
Oldlands  
Oldlands Avenue, Balcombe  
West Sussex, RH17 6LP

Drawing

Proposed Floor Layouts and Elevations

 Architects & Planning Consultants  
Clock Tower House, Lewes Road  
Lindfield, West Sussex. RH16 2LH  
Telephone 01444 - 484711

Client

Mr & Mrs L Thomsett

| Drawing no. | date   | scale | drawn |
|-------------|--------|-------|-------|
| 2224.P01    | Oct 24 | 1:100 | GRM   |
| revisions   |        |       |       |
|             |        |       |       |
|             |        |       |       |
|             |        |       |       |

©THE CONTRACTOR SHOULD CHECK ALL DIMENSIONS ON SITE.  
NO DIMENSIONS TO BE SCALED FROM DRAWINGS.  
IT IS THE CONTRACTORS RESPONSIBILITY TO ENSURE COMPLIANCE  
WITH BUILDING REGULATIONS.