

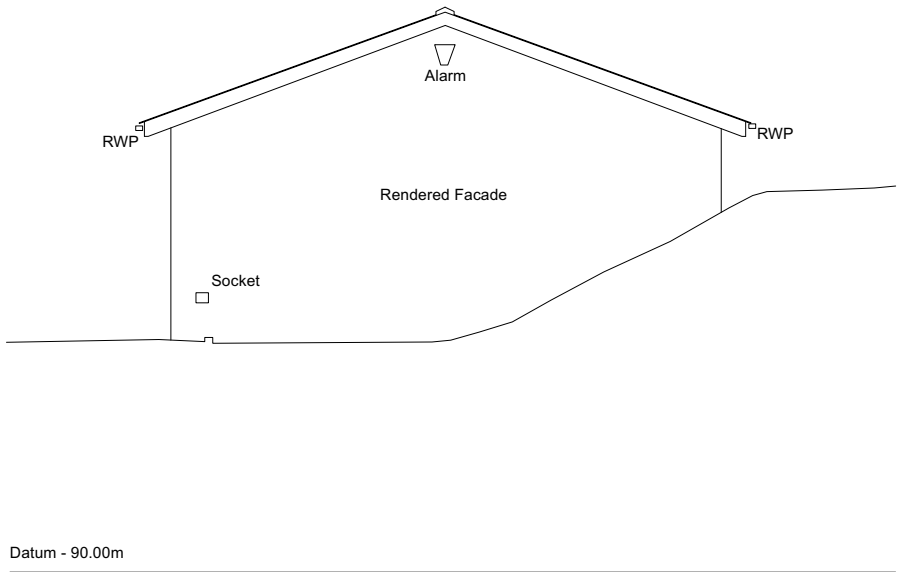


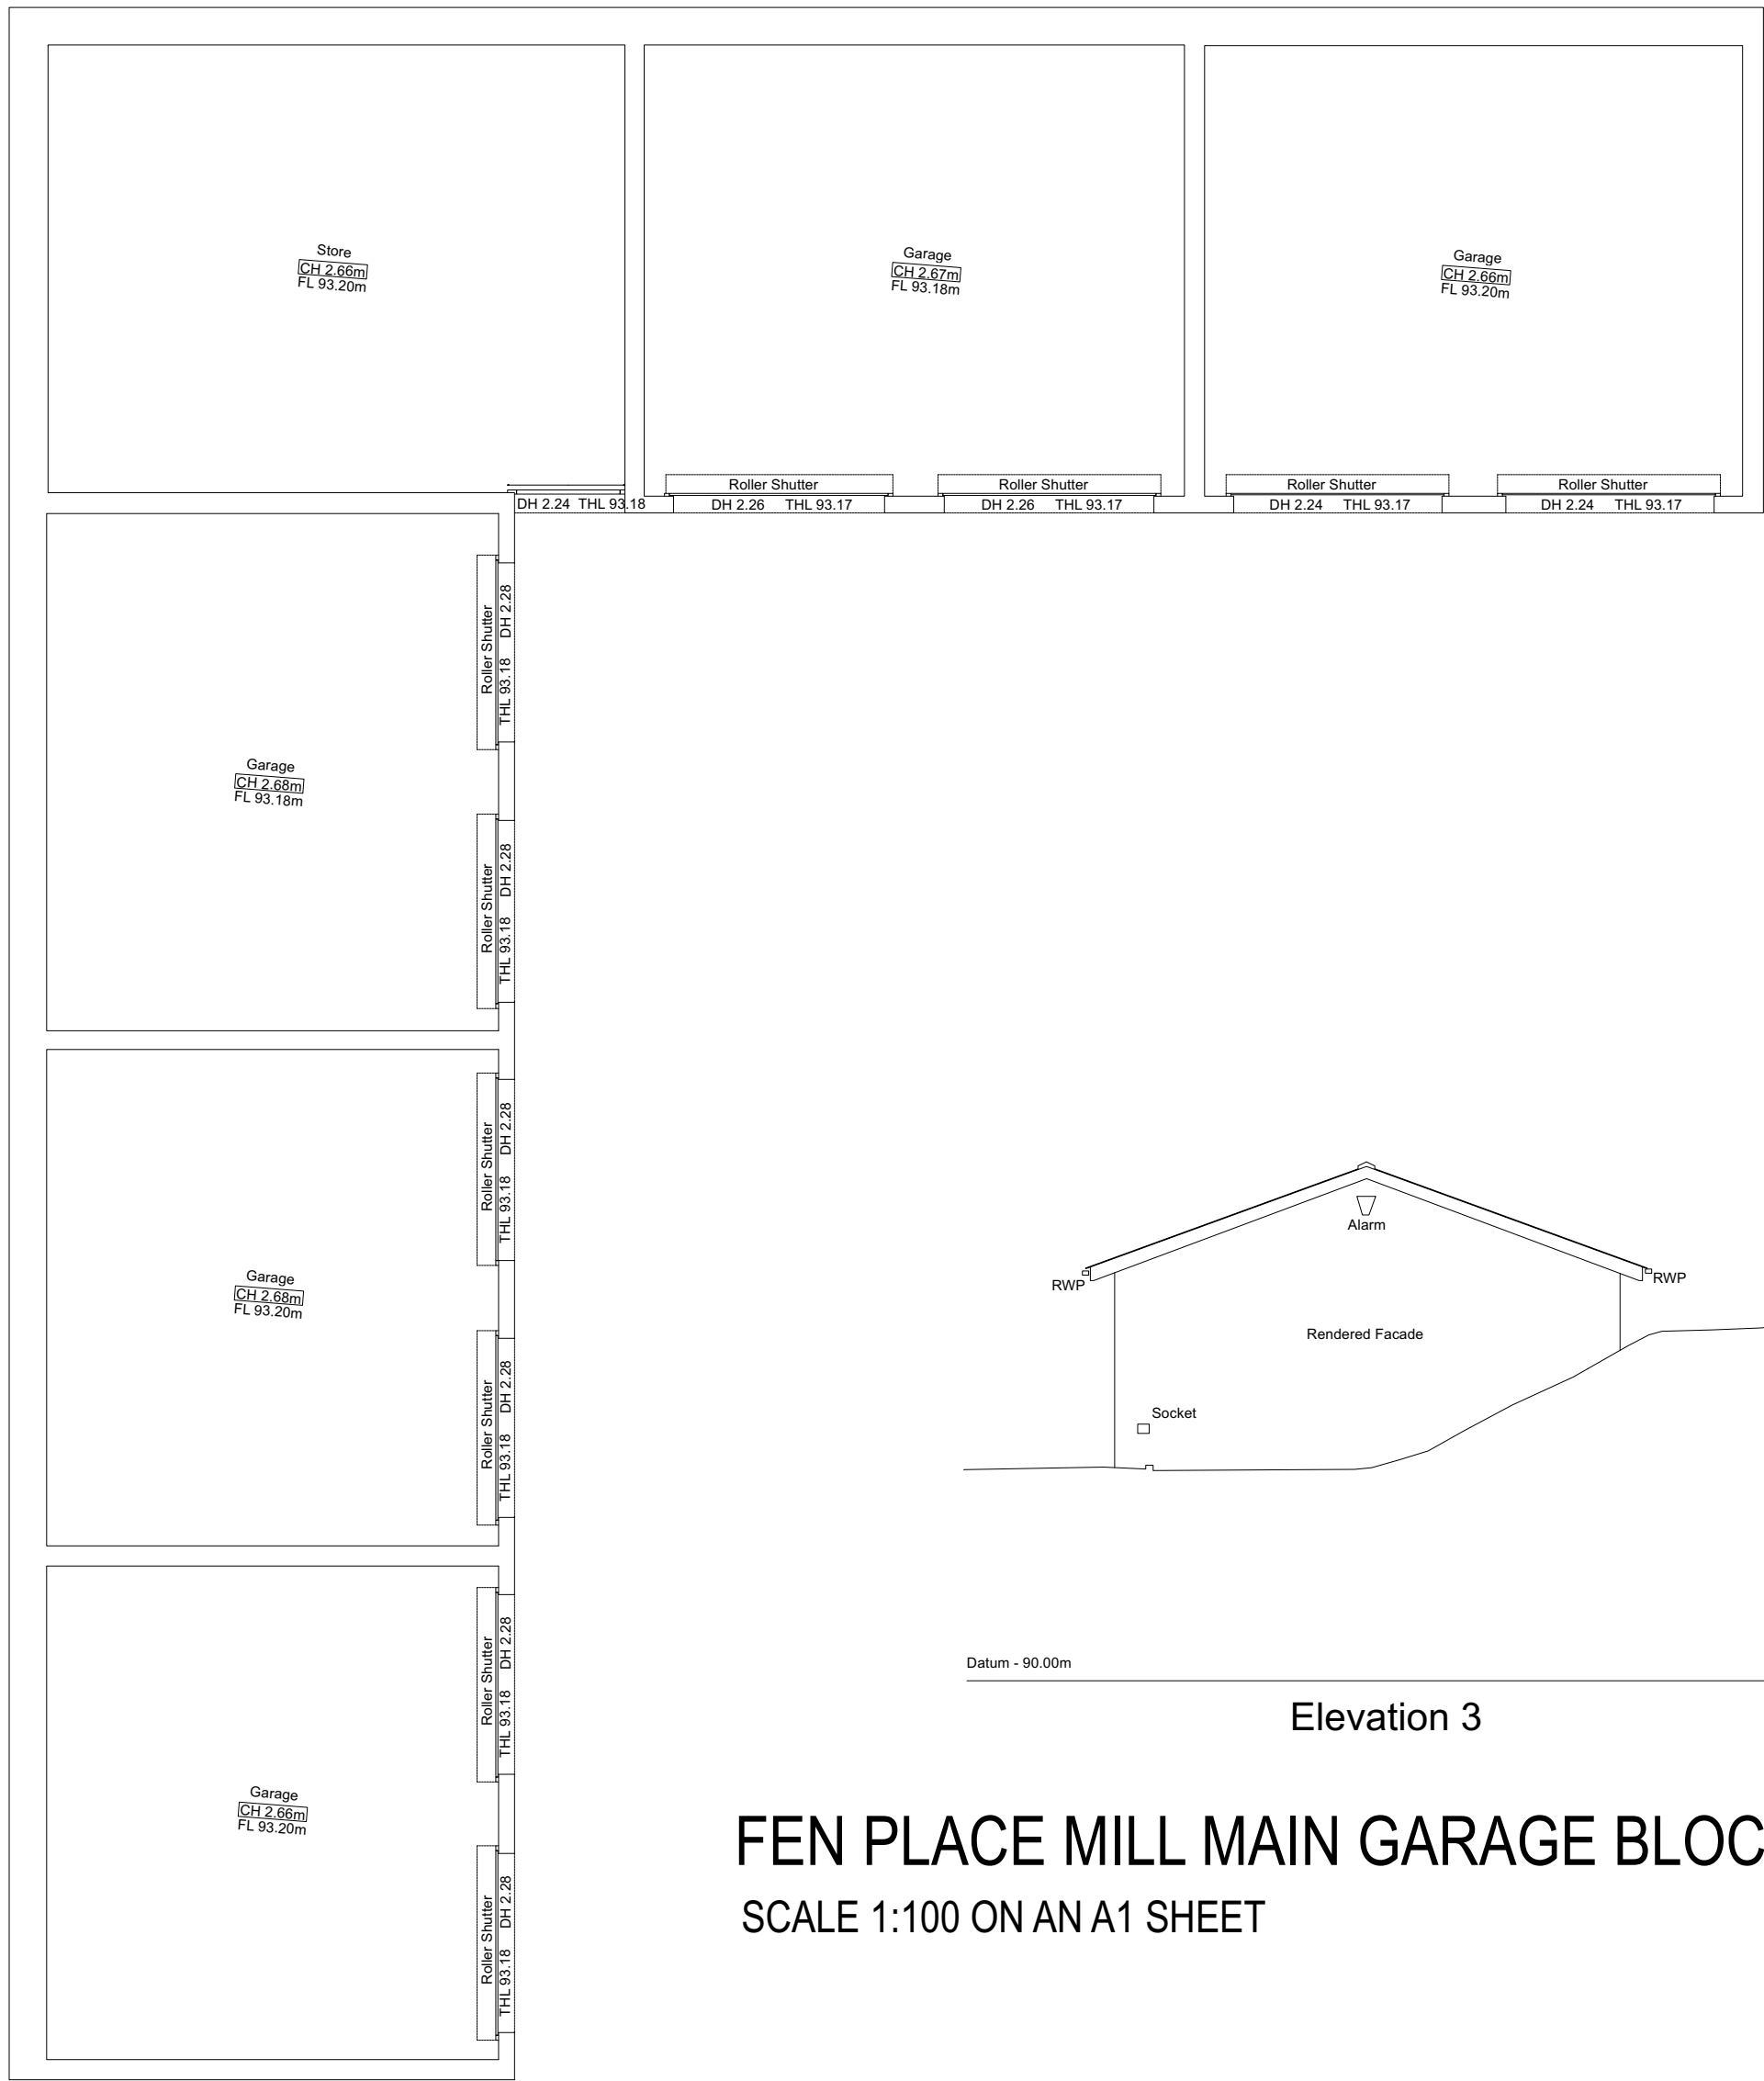


FEN PLACE MILL MAIN GARAGE BLOCK - ELEVATION⁰
SCALE 1:100 ON AN A1 SHEET


FEN PLACE MILL MAIN GARAGE BLOCK - GROUND FLOOR PLAN
SCALE 1:100 ON AN A1 SHEET

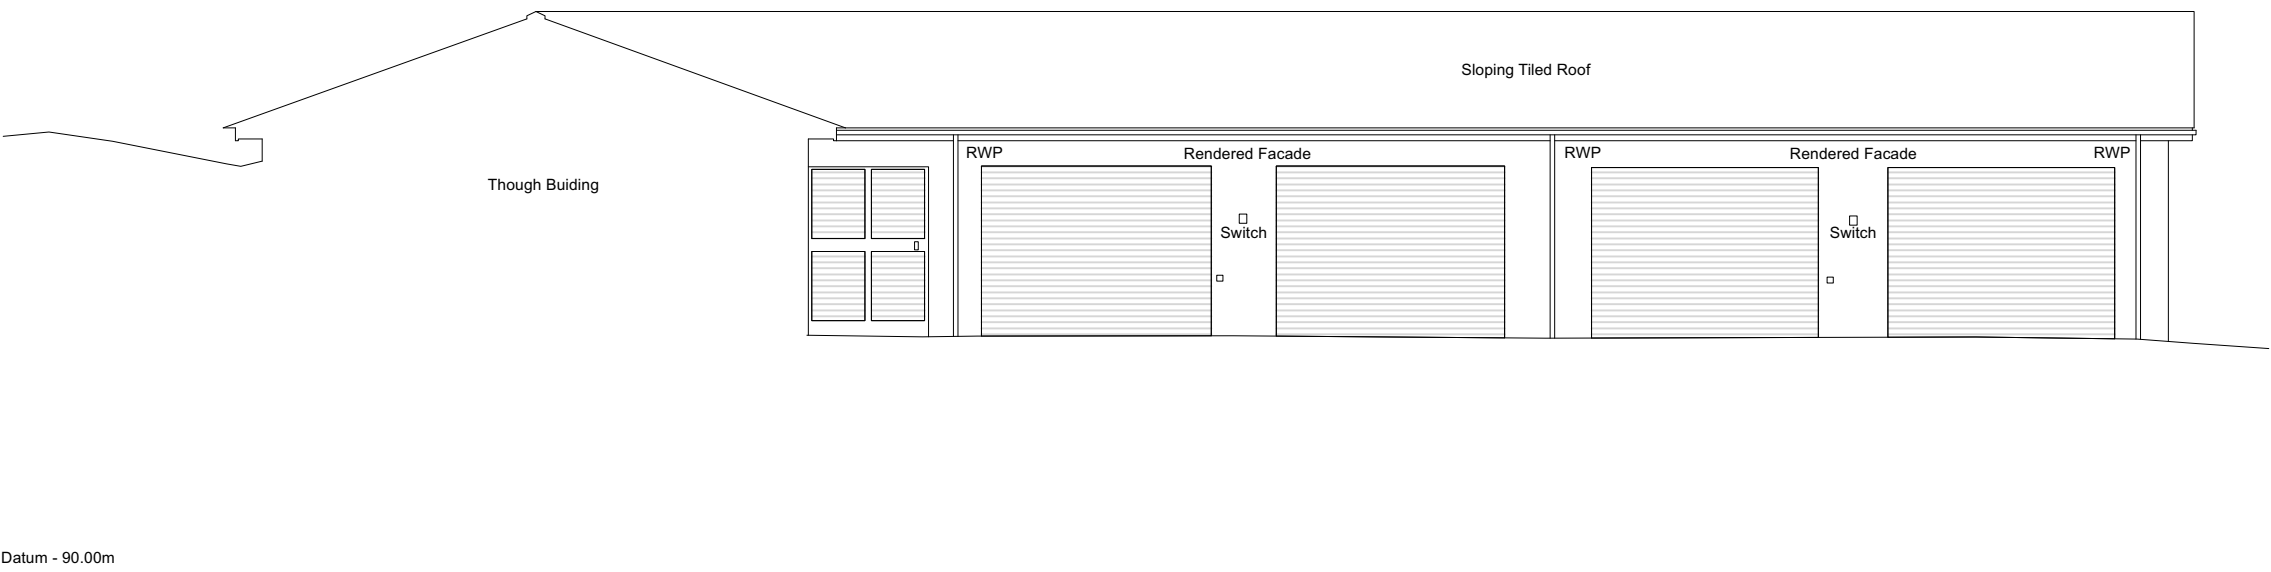


FEN PLACE MILL MAIN GARAGE BLOCK - ELEVATION
SCALE 1:100 ON AN A1 SHEET

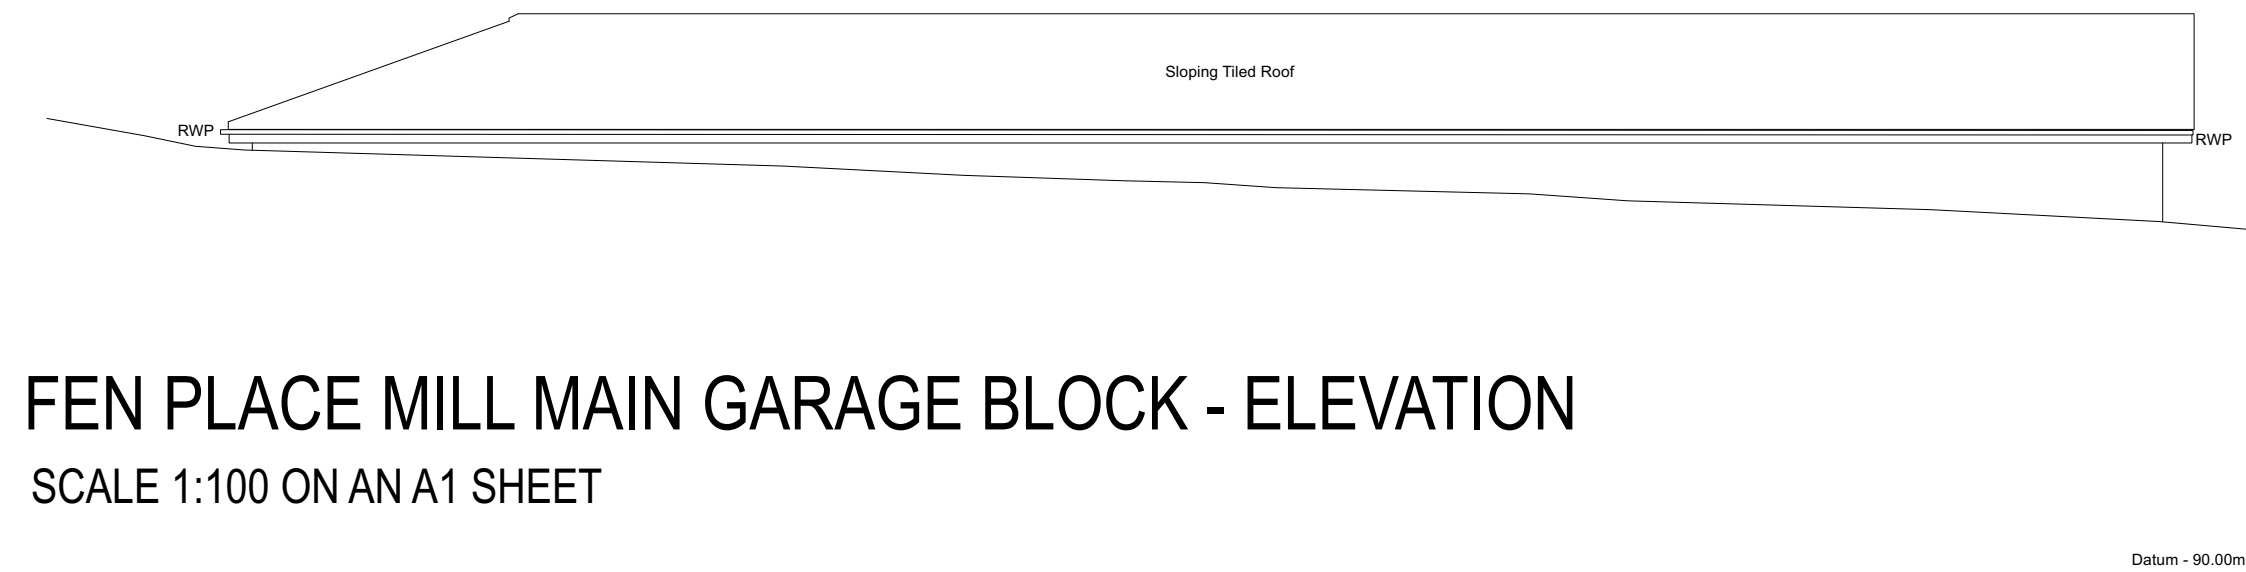


FEN PLACE MILL MAIN GARAGE BLOCK - ELEVATION
SCALE 1:100 ON AN A1 SHEET

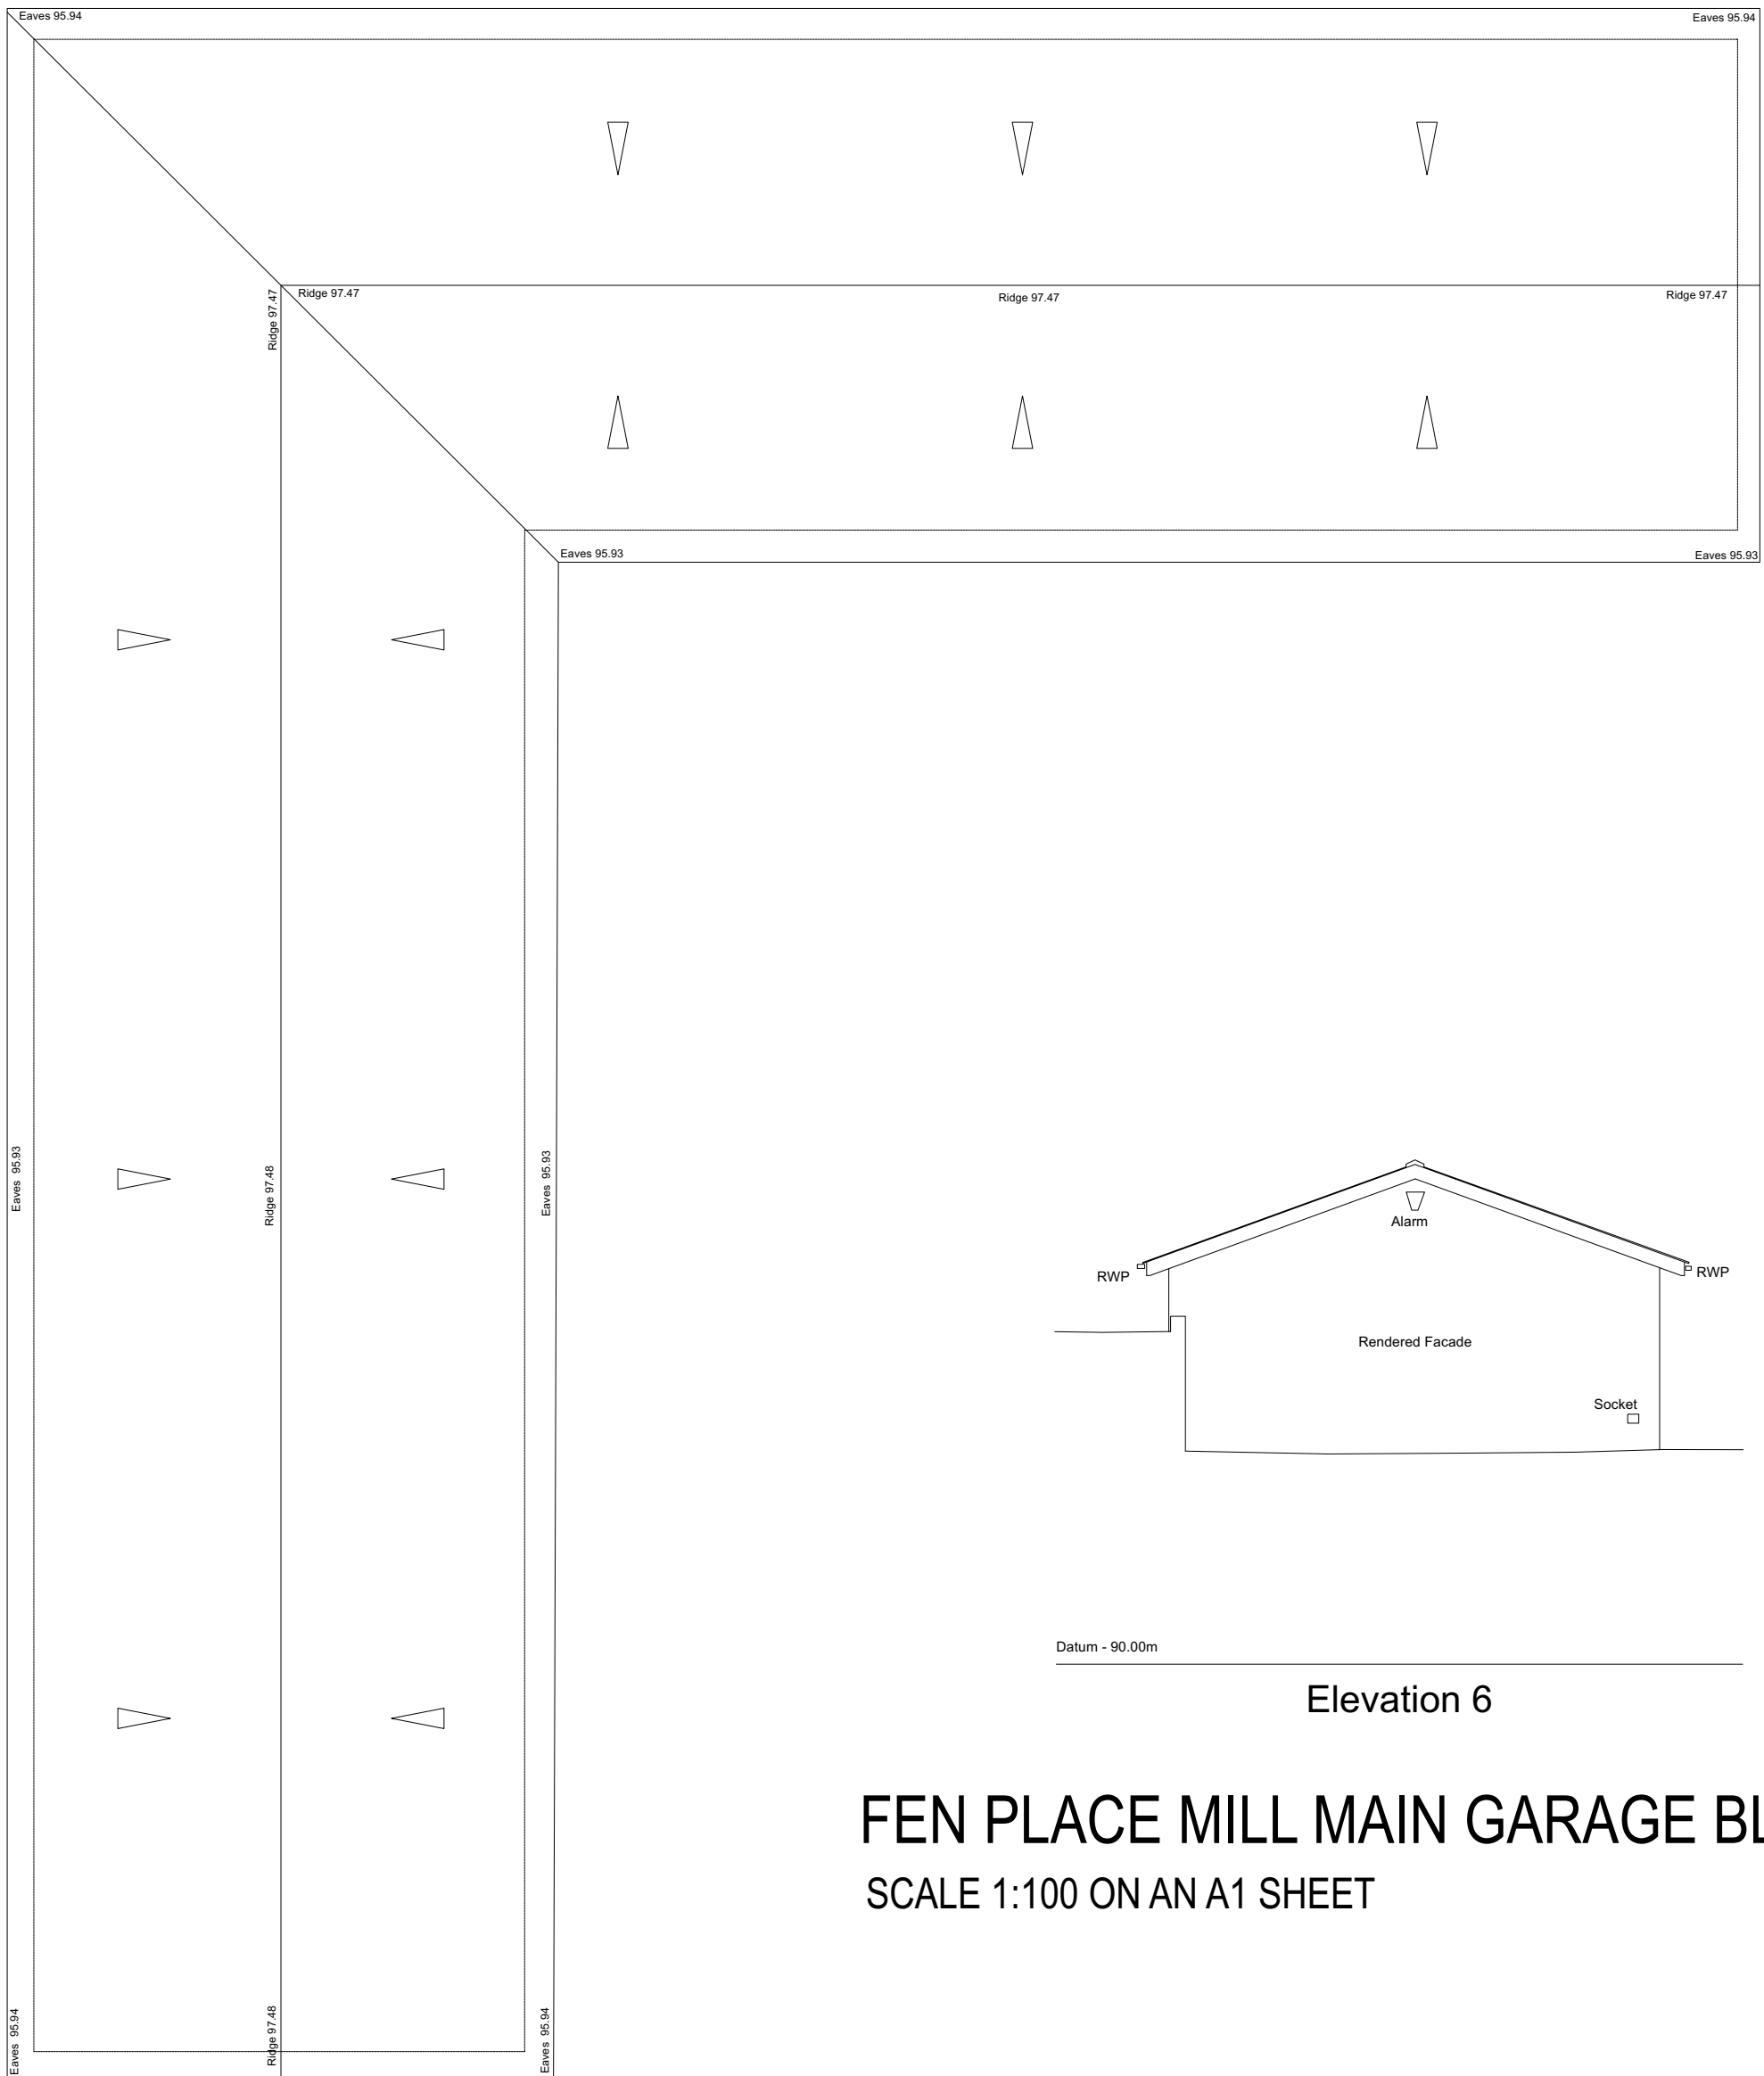

FEN PLACE MILL MAIN GARAGE BLOCK - ROOF PLAN
SCALE 1:100 ON AN A1 SHEET

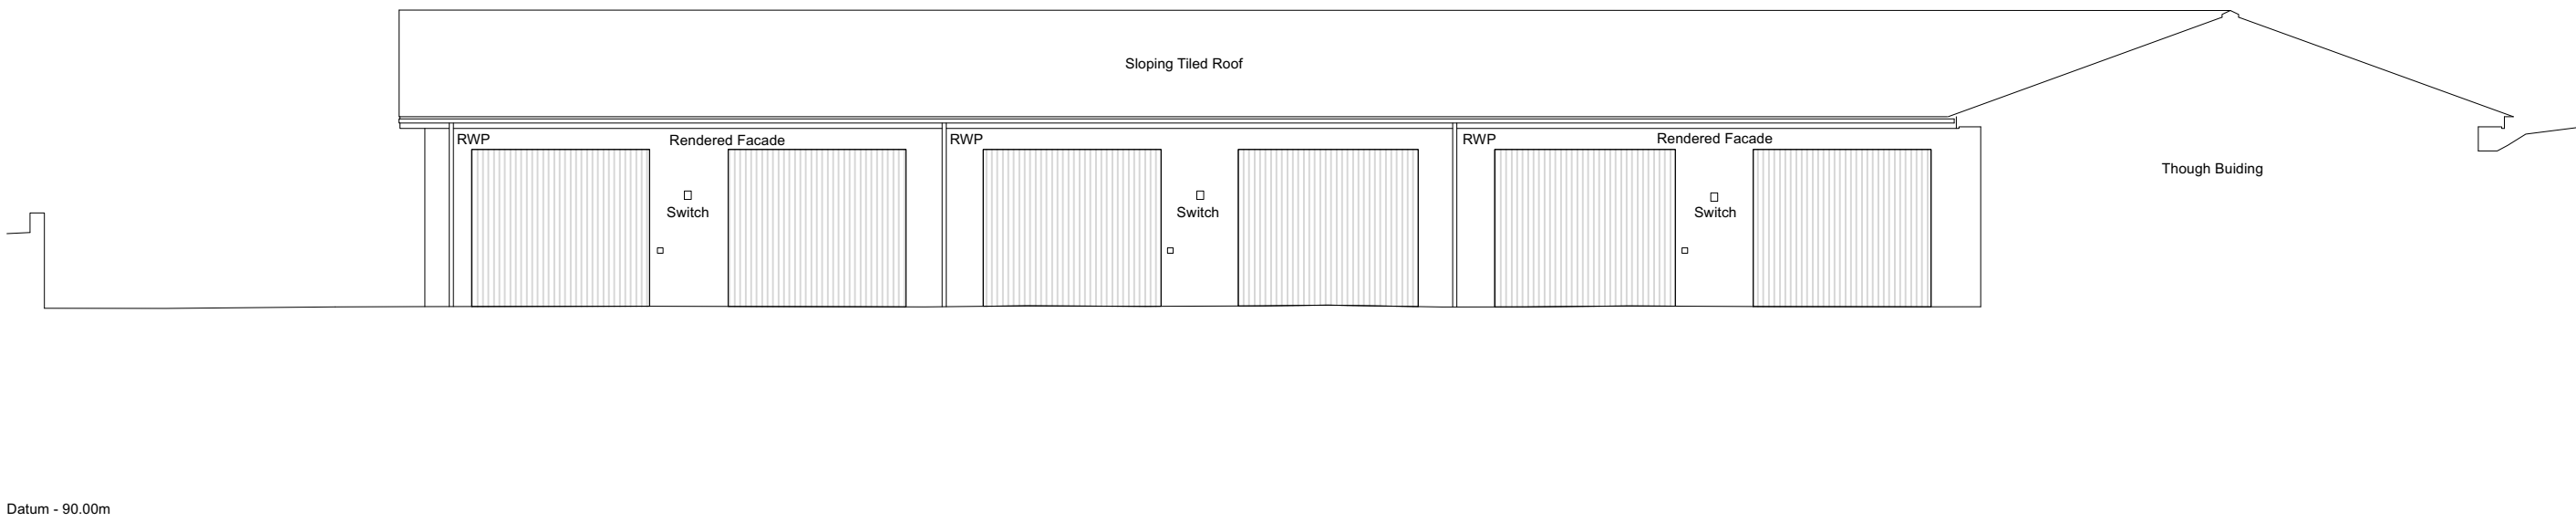

FEN PLACE MILL MAIN GARAGE BLOCK - ELEVATION
SCALE 1:100 ON AN A1 SHEET

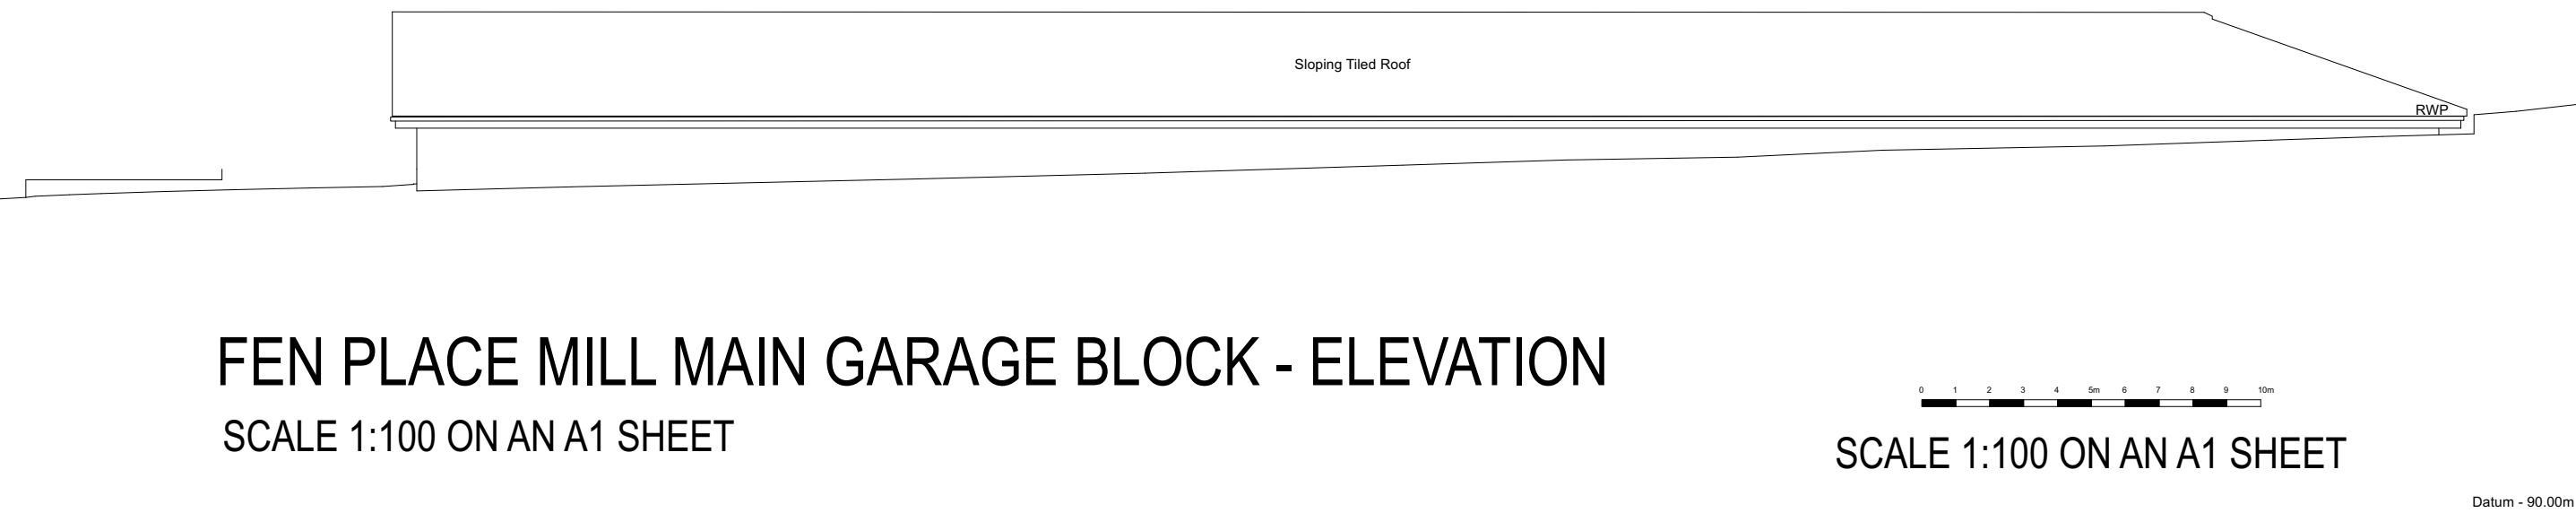



FEN PLACE MILL MAIN GARAGE BLOCK - ELEVATION
SCALE 1:100 ON AN A1 SHEET

SCALE 1:100 ON AN A1 SHEET

FOR PLANNING
PURPOSES ONLY

NOT FOR CONSTRUCTION

TO BE READ IN CONJUNCTION WITH
STRUCTURAL ENGINEER'S DRAWINGS, DETAILS
AND SPECIFICATIONS

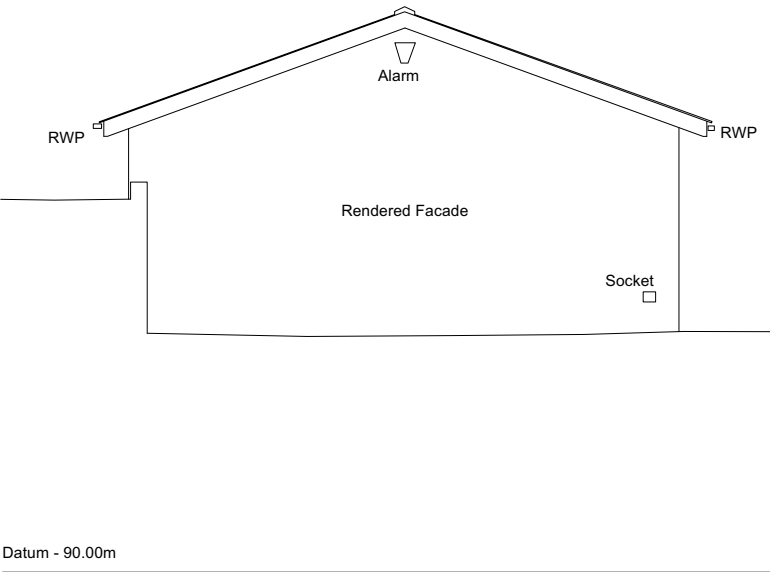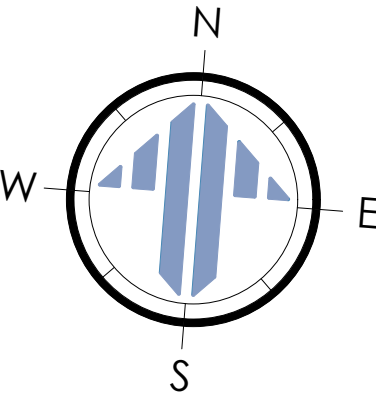

FEN PLACE MILL MAIN GARAGE BLOCK - ELEVATION
SCALE 1:100 ON AN A1 SHEET

REV.	DATE.	BY.	AMENDMENT.	CHK.

PLANNING



2 Lucastes Mews, Paddockhall Road,
Haywards Heath,
West Sussex, RH16 1HE
(01444) 452604
hh@gouldbaxter.co.uk
www.gouldbaxter.co.uk

NOTES:
DO NOT SCALE OFF THIS DRAWING UNLESS FOR PLANNING PURPOSES.
CHECK ALL DIMENSIONS ON SITE BEFORE ANY WORK IS COMMENCED.
ALL GOODS MATERIALS AND WORKMANSHIP MUST CONFORM WITH
CURRENT BUILDING REGULATIONS, BRITISH STANDARDS AND CODES OF
PRACTICE.
COPYRIGHT OF THIS DRAWING IS RETAINED BY GOULD BAXTER AND IT MUST
NOT BE REPRODUCED WITHOUT WRITTEN CONSENT.

CLIENT.
MR & MRS T BEASLEY

PROJECT.
FEN PLACE MILL
EAST STREET
TURNERS HILL
WEST SUSSEX
RH10 4QQ

DRAWING.
FEN PLACE MILL - MAIN
GARAGE BLOCK

DATE. 15.12.25	SCALE AT A1. 1:100	DRAWN BY. MC
		CHECKED BY.

JOB NO.	DRAWING NO. PL.004	REV.
---------	-----------------------	------