



FOR PLANNING
PURPOSES ONLY

NOT FOR CONSTRUCTION



TO BE READ IN CONJUNCTION WITH
STRUCTURAL ENGINEER'S DRAWINGS, DETAILS
AND SPECIFICATIONS

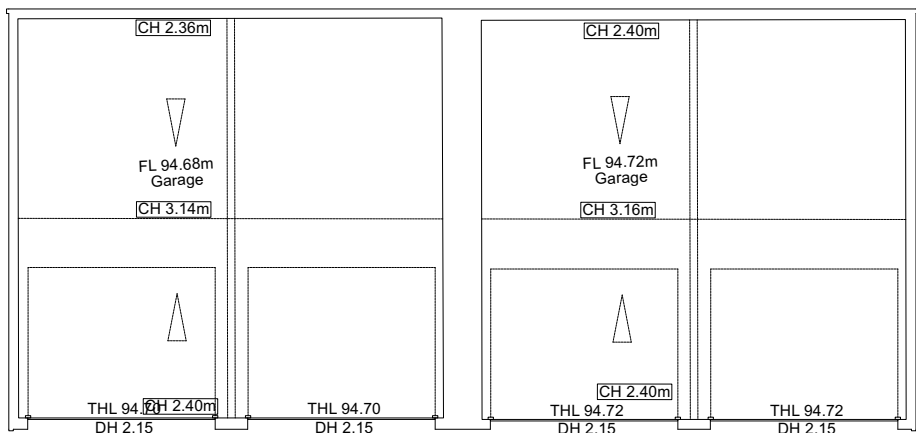


FEN PLACE MILL 4 BAY GARAGE BLOCK - GROUND FLOOR PLAN
SCALE 1:100 ON AN A1 SHEET

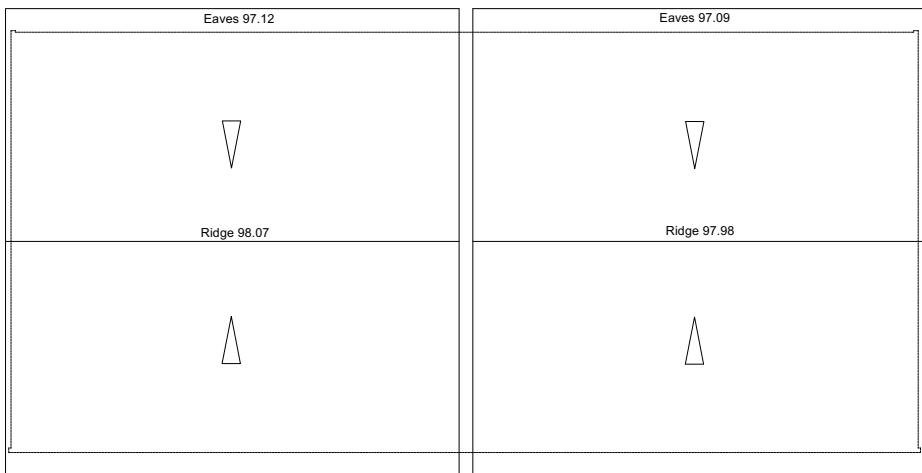


FEN PLACE MILL 4 BAY GARAGE BLOCK - ROOF PLAN
SCALE 1:100 ON AN A1 SHEET

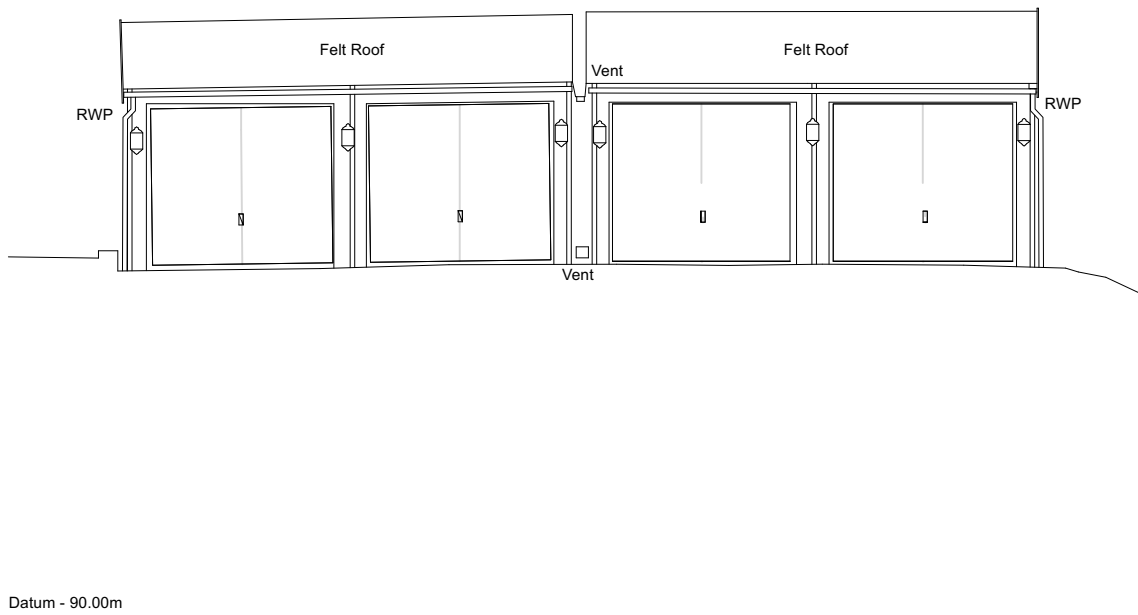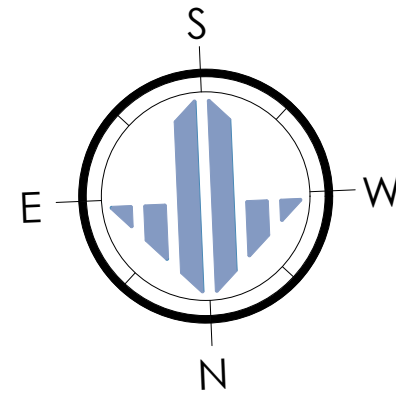


FEN PLACE MILL 4 BAY GARAGE BLOCK - ELEVATION
SCALE 1:100 ON AN A1 SHEET

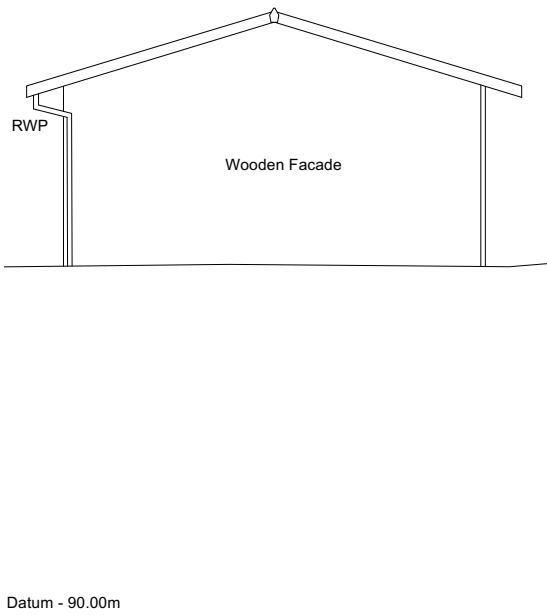

FEN PLACE MILL 4 BAY GARAGE BLOCK - ELEVATION
SCALE 1:100 ON AN A1 SHEET

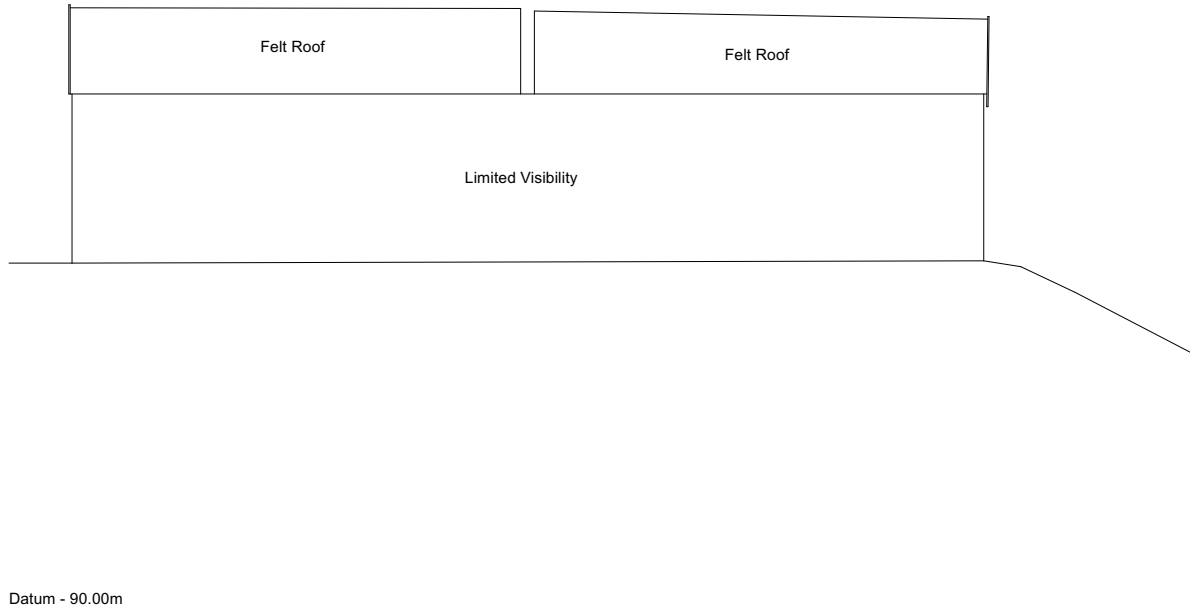

FEN PLACE MILL 4 BAY GARAGE BLOCK - ELEVATION
SCALE 1:100 ON AN A1 SHEET

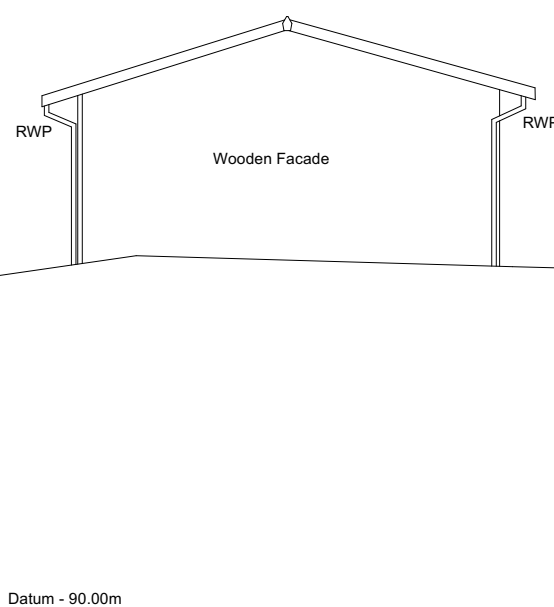

FEN PLACE MILL 4 BAY GARAGE BLOCK - ELEVATION
SCALE 1:100 ON AN A1 SHEET

0 1 2 3 4 5 6 7 8 9 10m
SCALE 1:100 ON AN A1 SHEET

REV.	DATE.	BY.	AMENDMENT.	CHK.

PLANNING



2 Lucastes Mews, Paddockhall Road,
Haywards Heath,
West Sussex, RH16 1HE
(01444) 452604
hh@gouldbaxter.co.uk
www.gouldbaxter.co.uk

NOTES:
DO NOT SCALE OFF THIS DRAWING UNLESS FOR PLANNING PURPOSES.
CHECK ALL DIMENSIONS ON SITE BEFORE ANY WORK IS COMMENCED.
ALL GOODS MATERIALS AND WORKMANSHIP MUST CONFORM WITH
CURRENT BUILDING REGULATIONS, BRITISH STANDARDS AND CODES OF
PRACTICE.
COPYRIGHT OF THIS DRAWING IS RETAINED BY GOULD BAXTER AND IT MUST
NOT BE REPRODUCED WITHOUT WRITTEN CONSENT.

CLIENT.
MR & MRS T BEASLEY

PROJECT.
FEN PLACE MILL
EAST STREET
TURNERS HILL
WEST SUSSEX
RH10 4QQ

DRAWING.
FEN PLACE MILL 4 BAY GARAGE
BLOCK - GENERAL
ARRANGEMENT & ELEVATIONS

DATE.	SCALE AT A1.	DRAWN BY.	MC
15.12.25	1:100	CHECKED BY.	

JOB NO.	DRAWING NO.	REV.
	PL.005	