


Figured dimensions only are to be used. All dimensions to be checked onsite. Differences between drawings and between drawings and specification or bills of quantities to be reported to the PRC Group.


© The copyright of the drawings and designs contained therein remains vested in the PRC Group

Revisions: Drawn/Chkd: Date:

A. General updates - internal layout removed and building hatch added SB/ME AUG 26

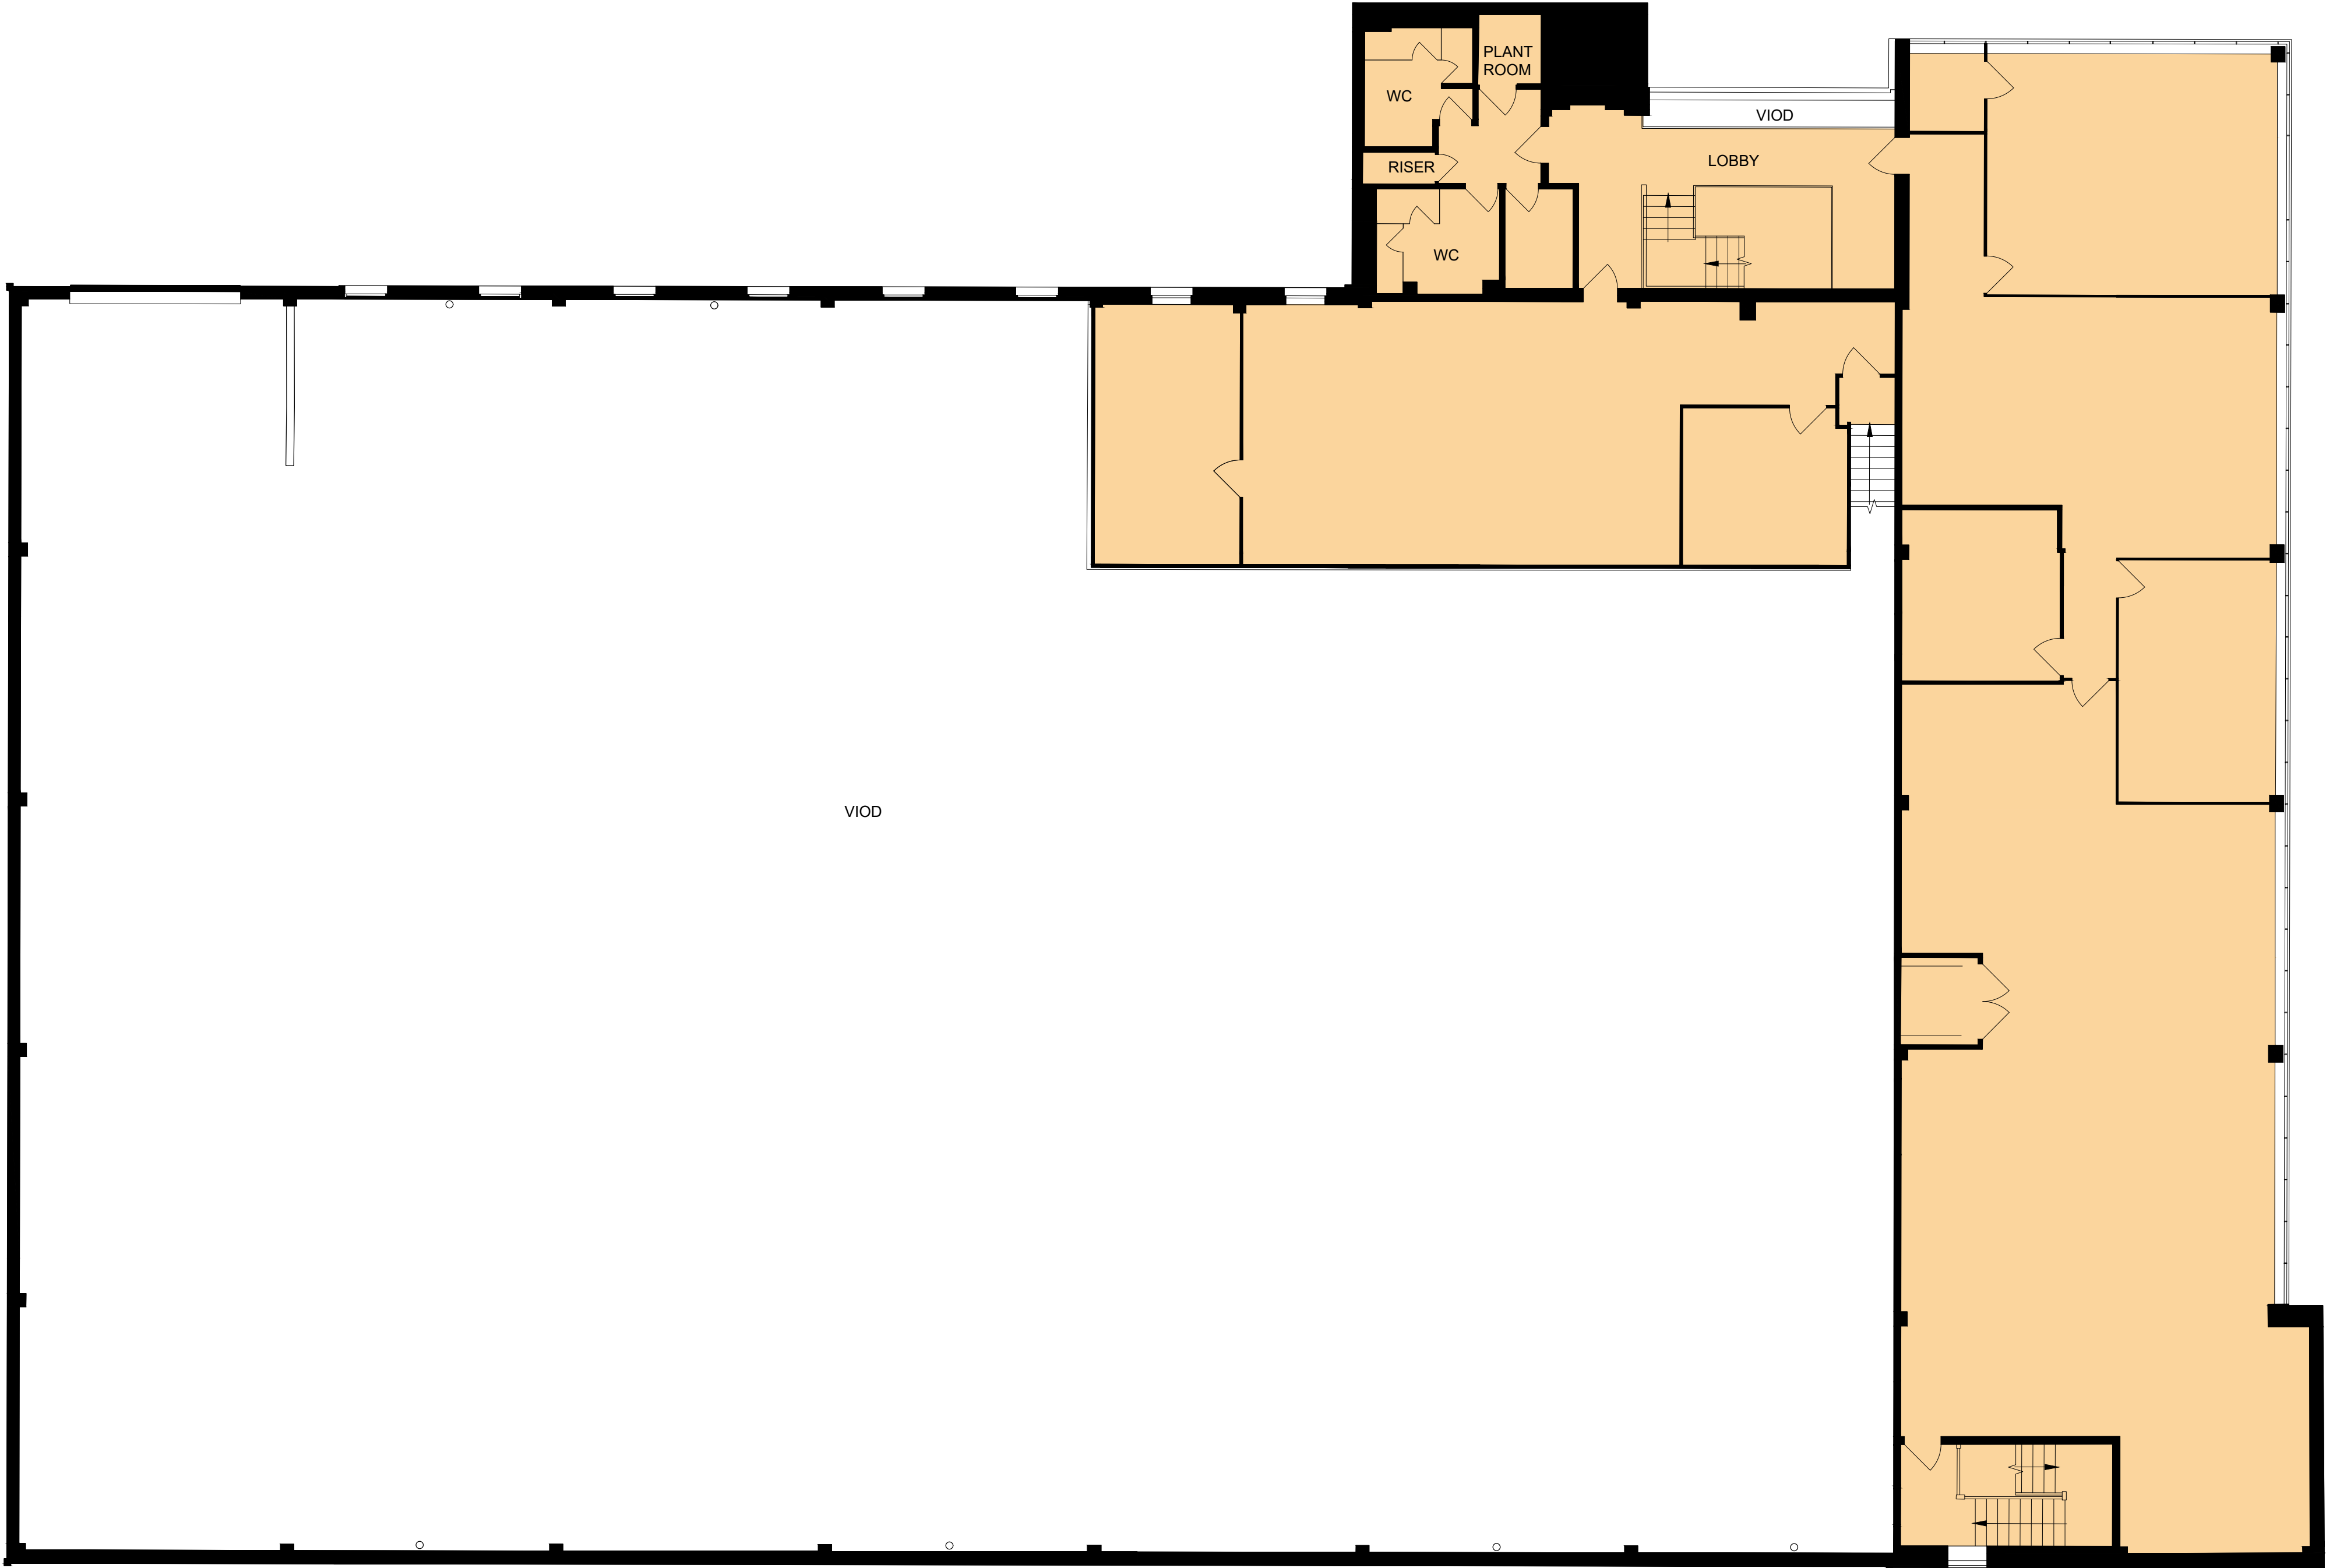

EXISTING FIRST FLOOR

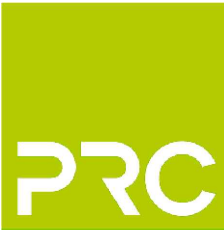

PRC

London 0203 5953540
info@prc-group.com

Architecture
Landscape
Town Planning
Masterplanning
Urban Design

Milton Keynes 01908 305246
prc-group.com

Client: HATHAWAY OPPORTUNITY FUND / CUBE REAL ESTATE LTD.
Project: LOGISTICS HOUSE, BURGESS HILL

Drawing Title: EXISTING FIRST FLOOR PLAN

Job No: 11765 Project Stage: PL Status: PLANNING
First Issue Date: JUL 26 Scale: @A1 1:100 Lead/Checker: ME

Project	Originator	Zone	Level	Type	Role	Orig. No.	Rev.
11765 - PRC	- XX -	XX -	XX -	X -		003	- A

BIM File Name:

